

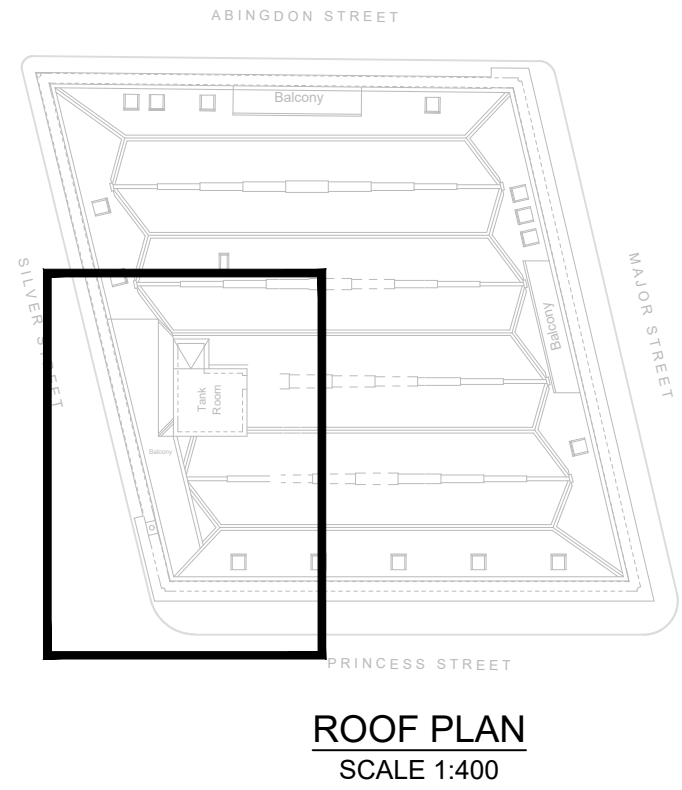


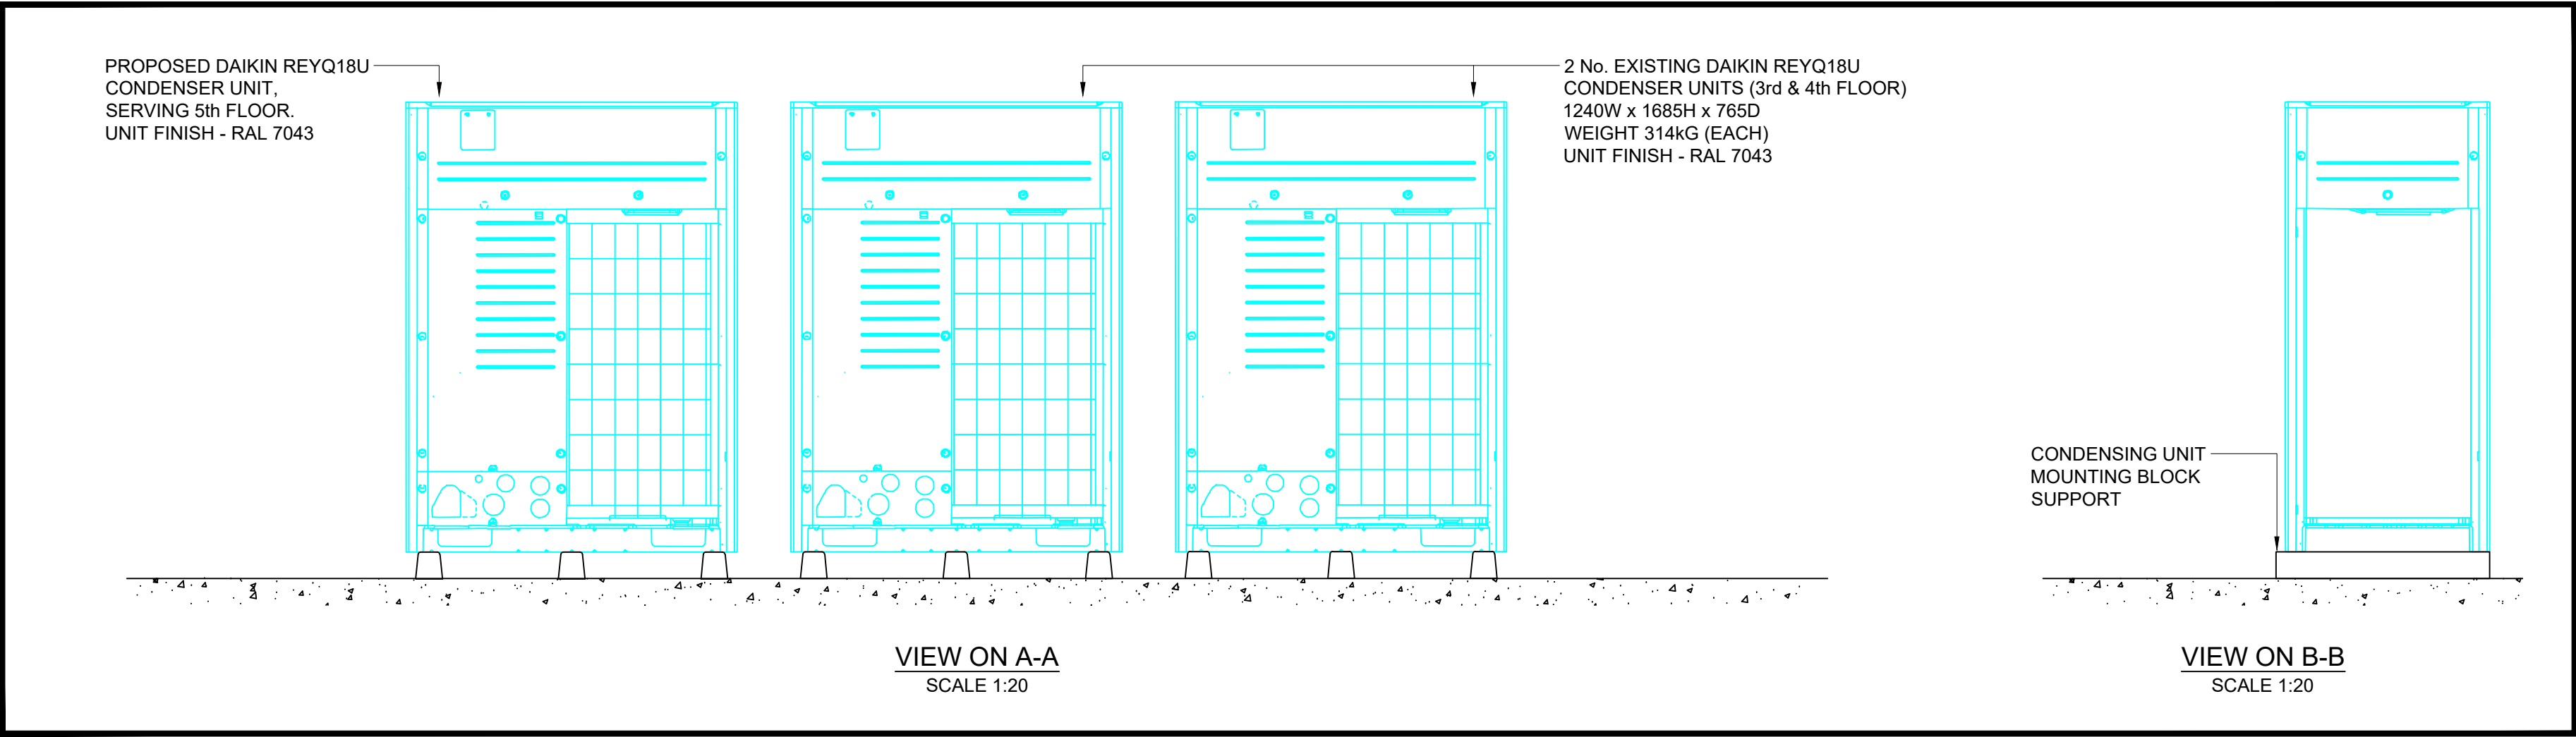

THIS DRAWING IS CONFIDENTIAL AND MAY NOT BE USED, COPIED OR DISCLOSED TO ANYONE WITHOUT PERMISSION OF EVORA EDGE LTD.
DO NOT SCALE OFF THIS DRAWING
For full definitions refer to BSRIA BG6/2014 Table 1

SAFETY, HEALTH AND ENVIRONMENTAL INFORMATION
IN ADDITION TO THE HAZARDS NORMALLY ASSOCIATED WITH THE TYPES OF WORK DETAILED ON THIS DRAWING, NOTE THE FOLLOWING:
CONSTRUCTION
MAINTENANCE / CLEANING
DECOMMISSIONING / DEMOLITION
IT IS ASSUMED THAT ALL WORKS WILL BE CARRIED OUT BY COMPETENT CONTRACTOR WORKING, WHERE APPROPRIATE, TO AN APPROVED METHOD STATEMENT

- NOTES
1. PIPEWORK TRAY ROUTE / SIZE, INDICATIVE ONLY.

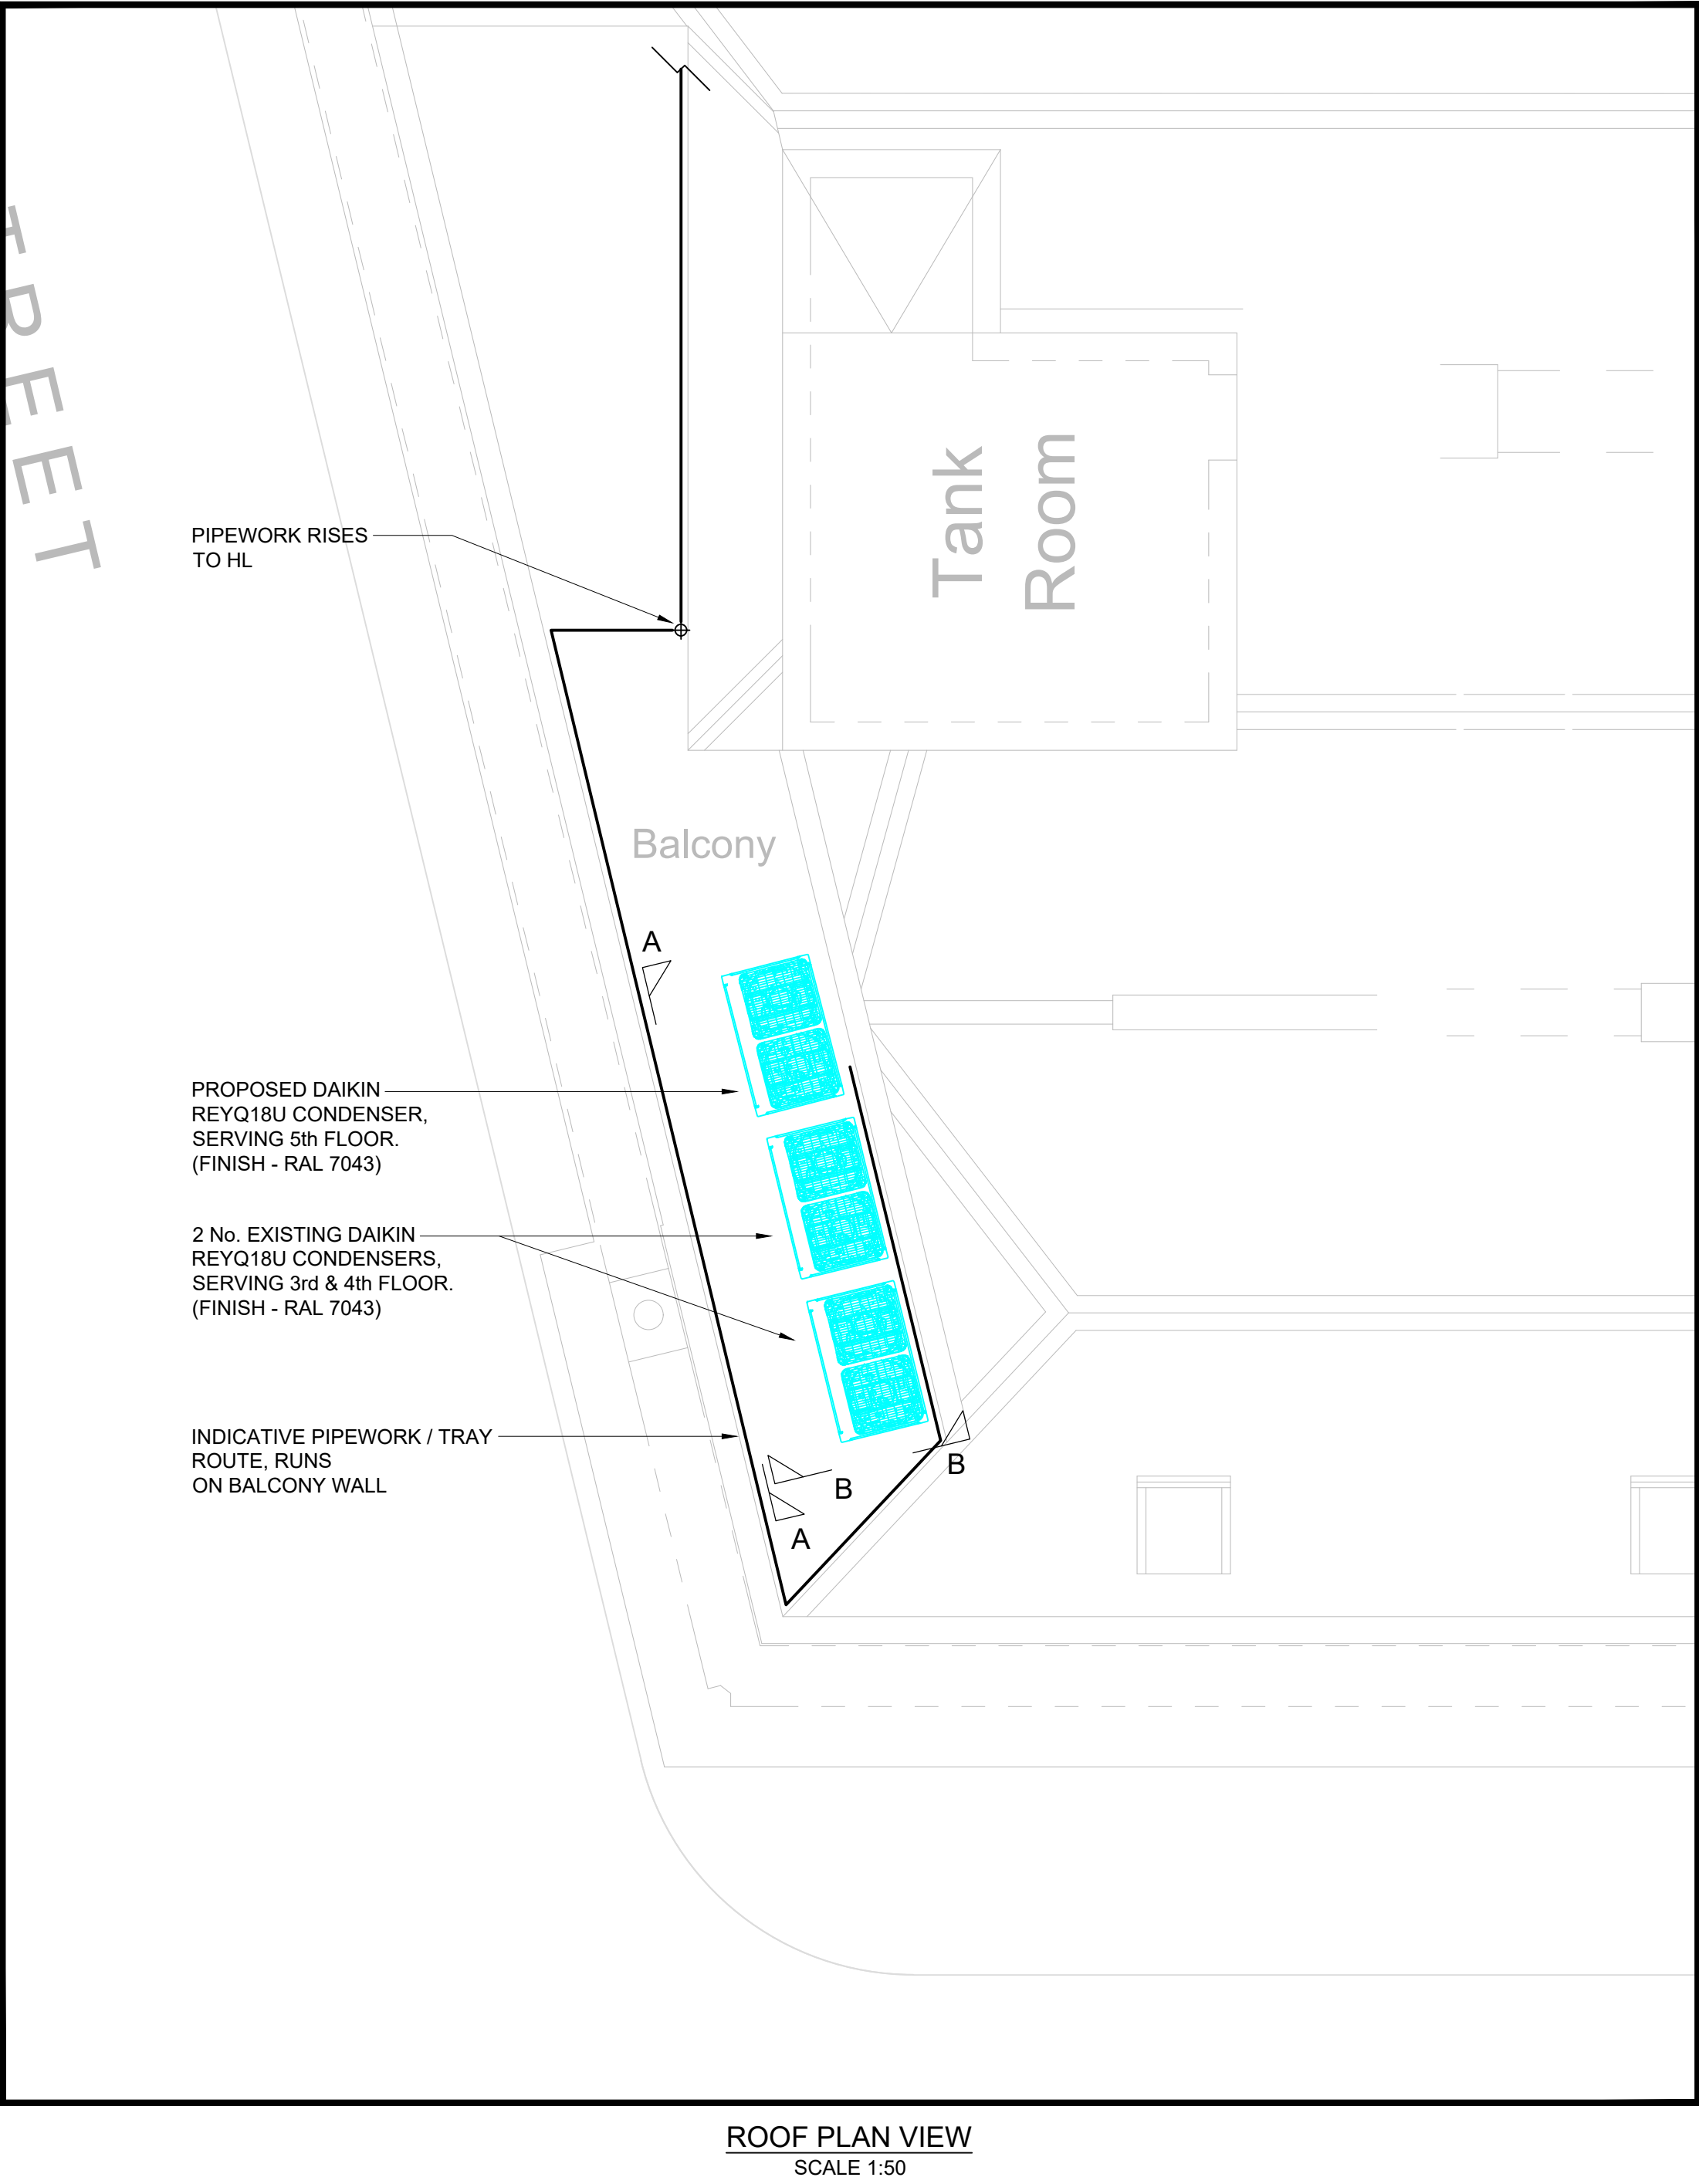

P2	24-11-21	EXTERNAL CONDENSER UNIT FINISH CONFIRMED	LO
P1	19-11-21	EXISTING & PROPOSED HIGHLIGHTED	LO
P0	18-11-21	FOR INFORMATION	LO
REV	DATE	DESCRIPTION	BY

 EVORA EDGE EVORA EDGE Ltd, The Pump House, Coton Hill, Shrewsbury, SY1 2DP (T) 01743 341903 (W) www.evoraedge.com (E) cad@evoraedge.com Twitter @evoraedgetld Linked In www.linkedin.com/company/evora-edge-limited/			
CLIENT  AberdeenStandard Investments			
PROJECT 101 PRINCESS STREET			
TITLE ROOF LEVEL PROPOSED MECHANICAL SERVICES LAYOUT			
DATE 18-11-2021	DRAWN BY LO	CHECKED JG	
SCALE 1:50	PAPER A1	DRAWING No: 1989-EDGE-10-RL-DR-M-0102	
STATUS INFORMATION			REVISION P2