




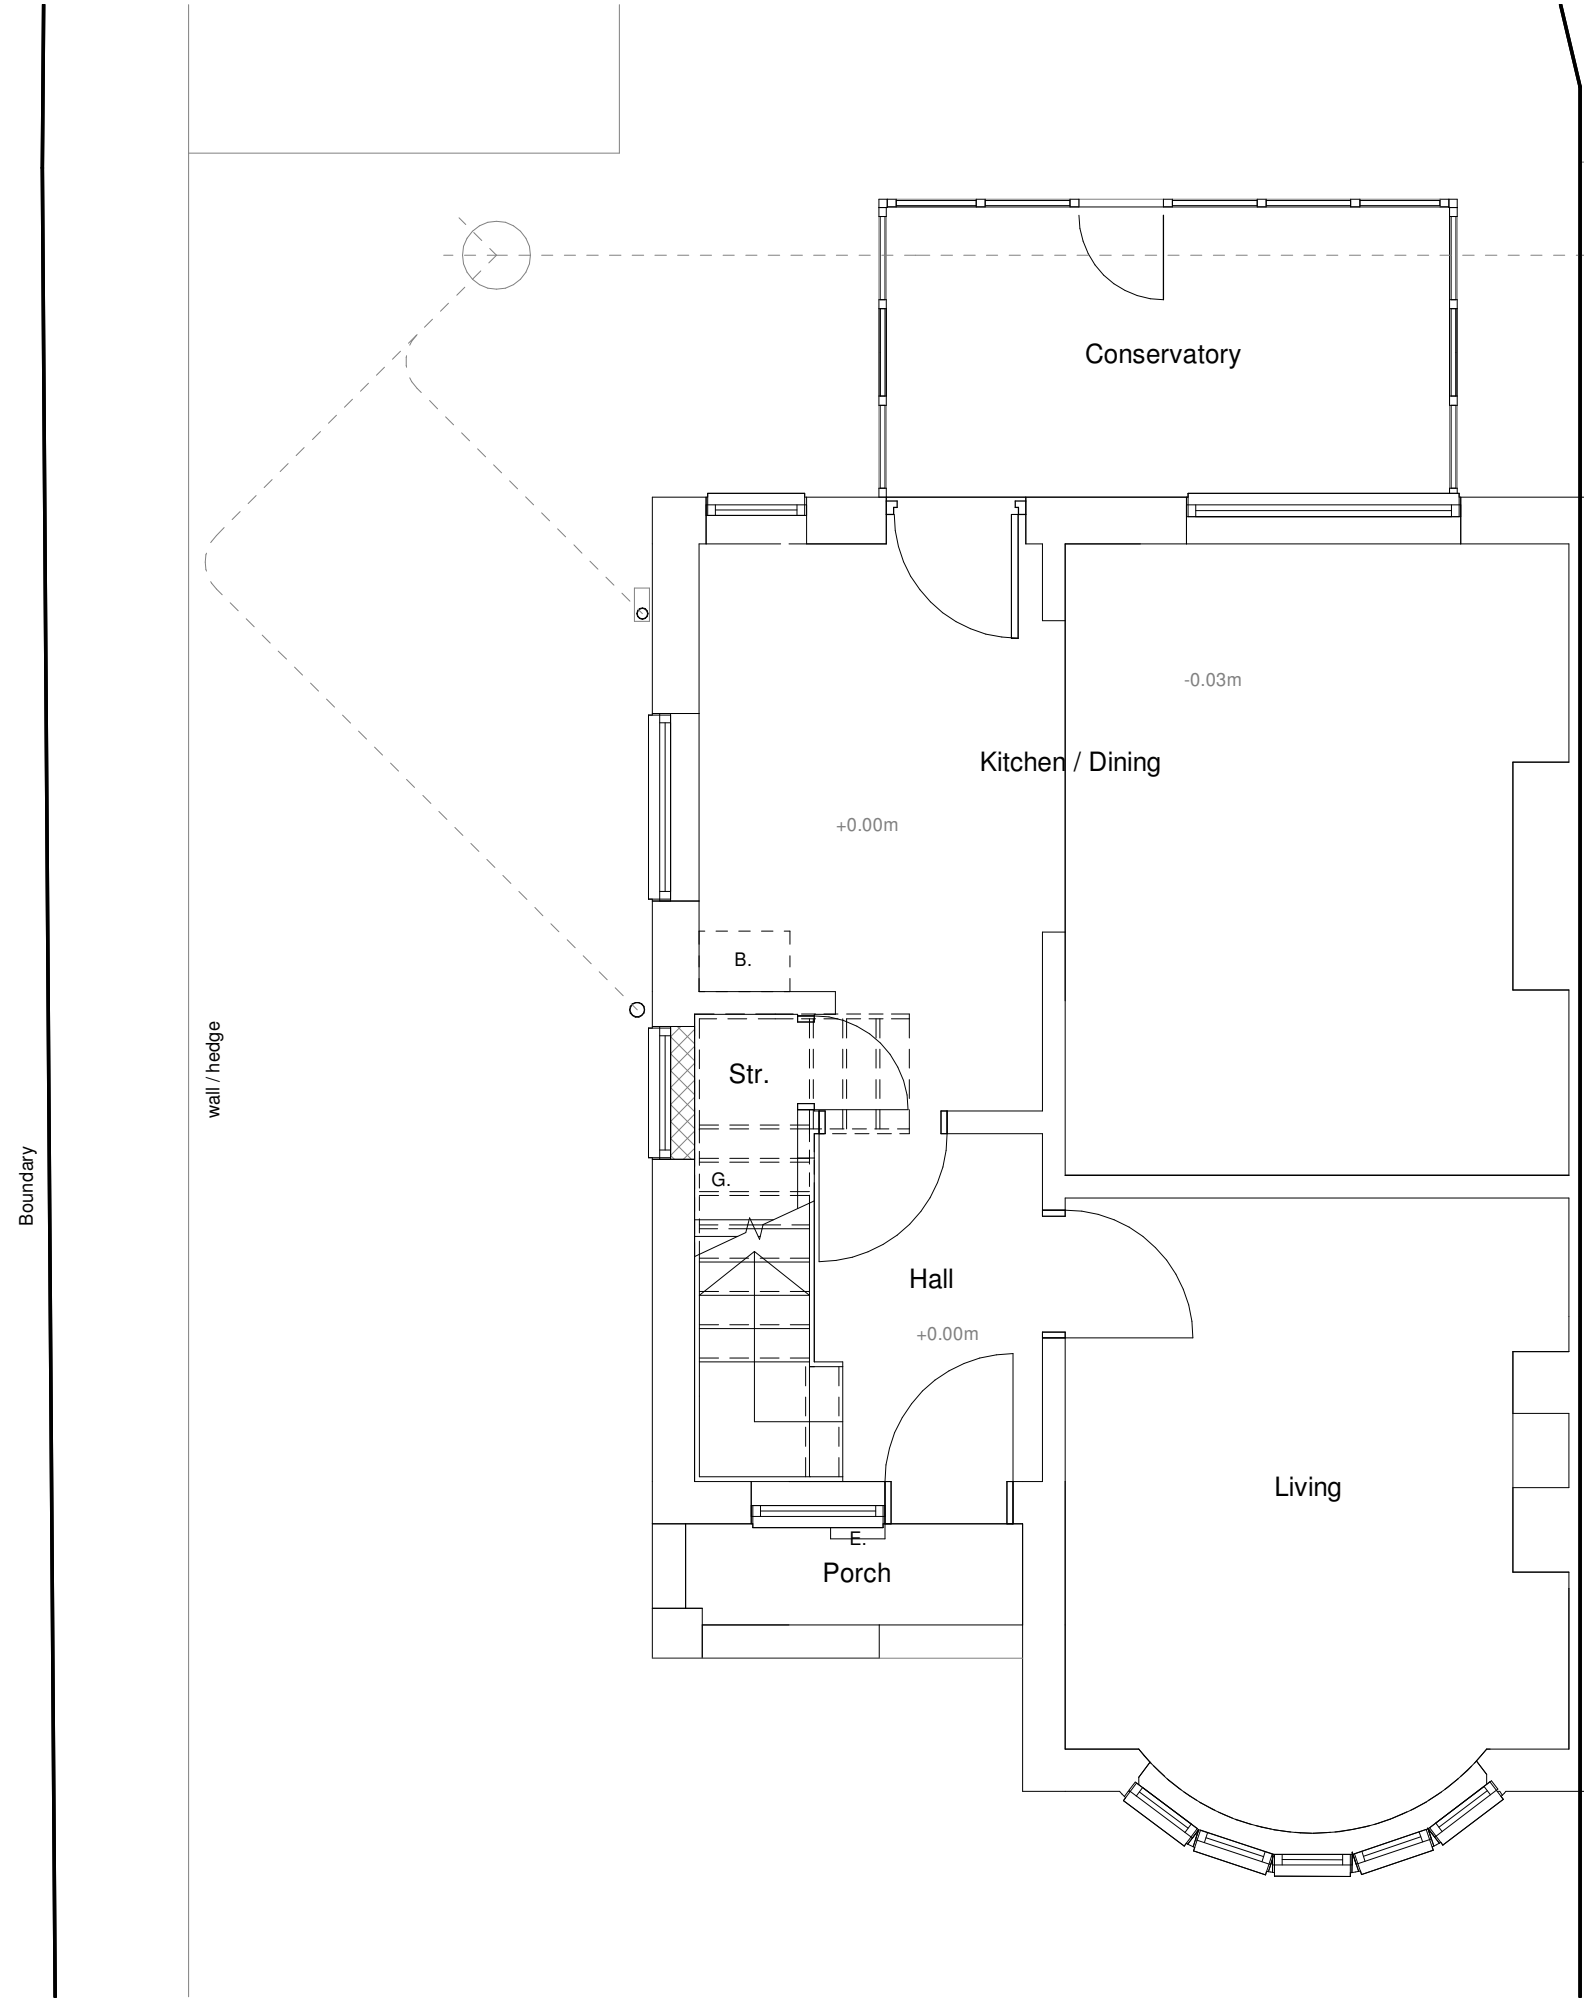

00 GF Extg
scale 1 : 50

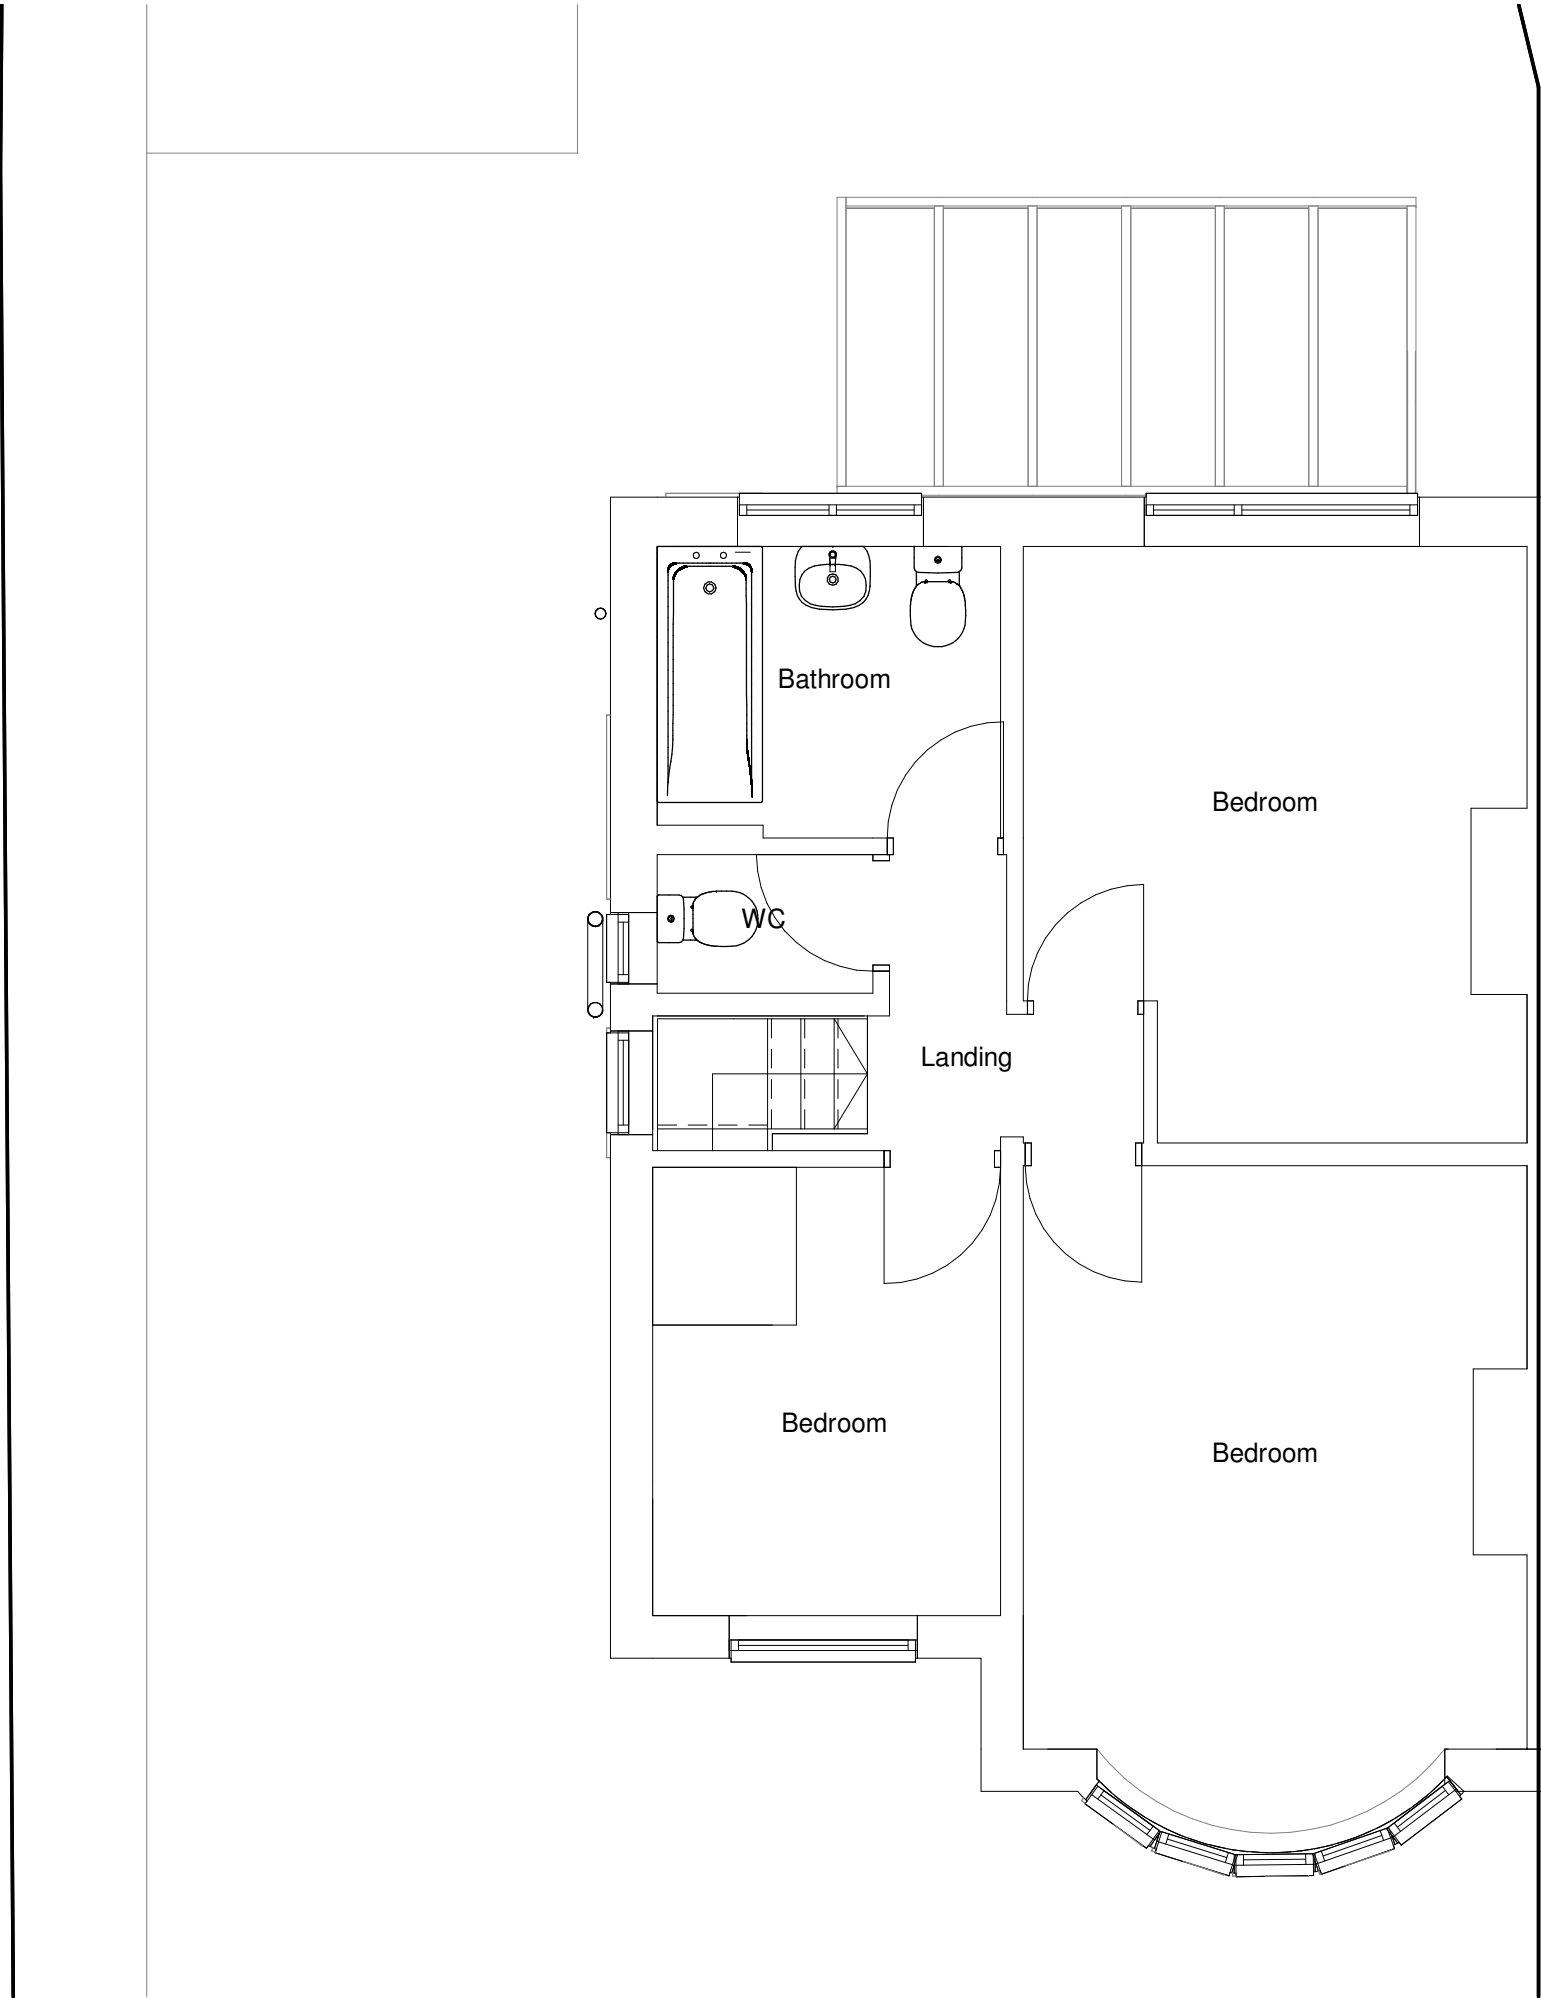

01 FF Extg
scale 1 : 50

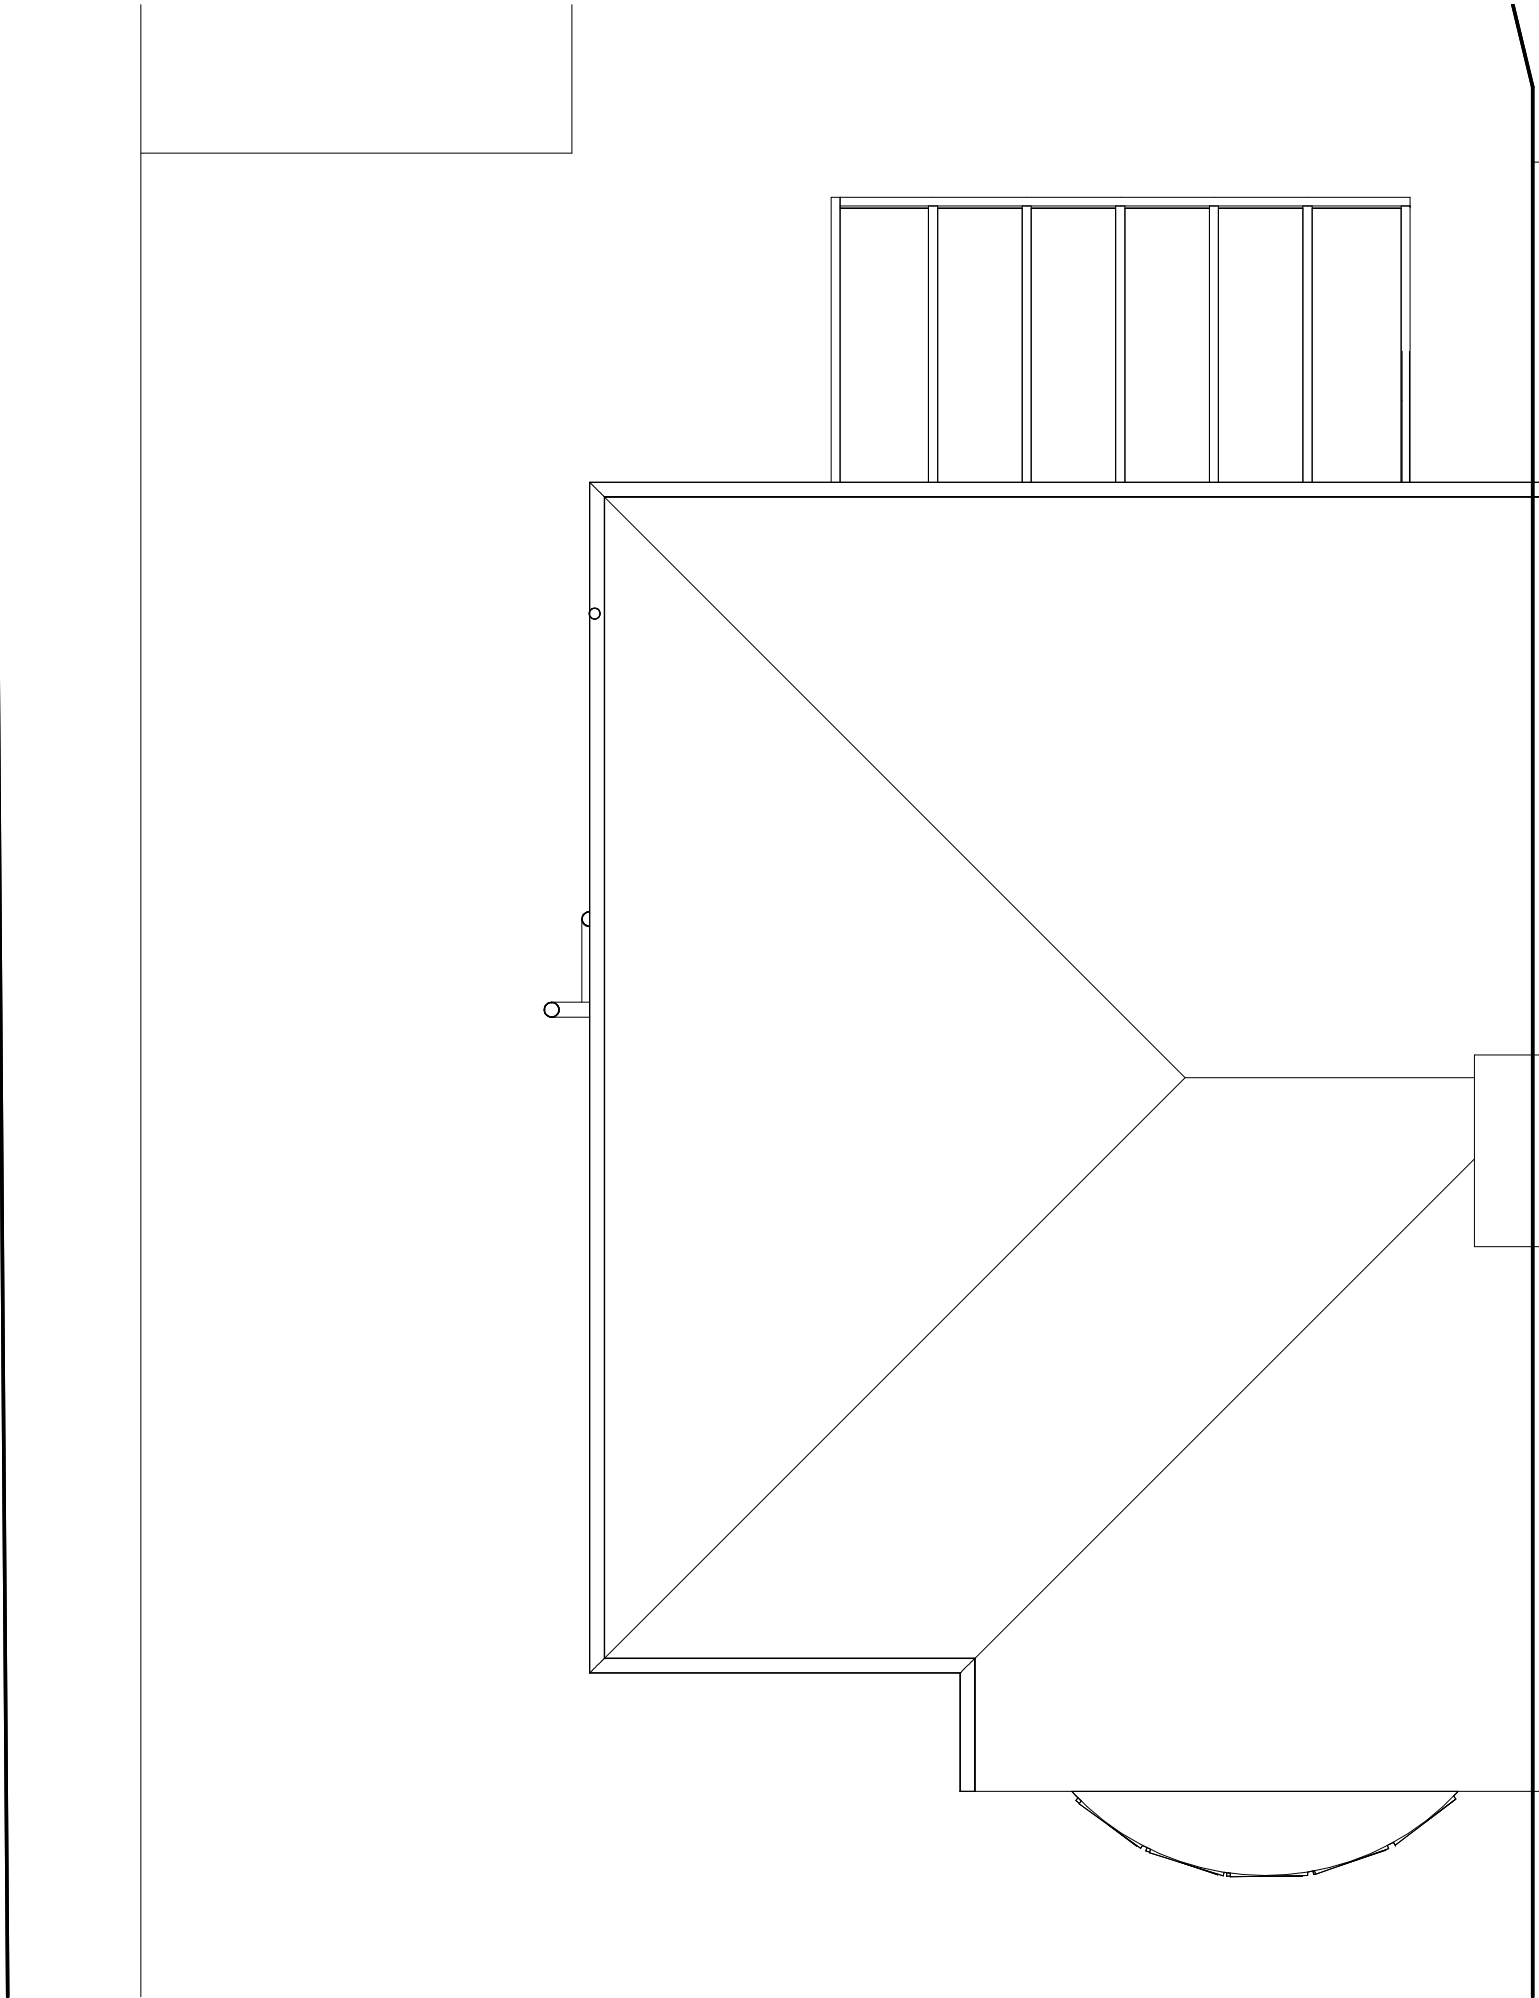

02 Roof Extg
scale 1 : 50

