



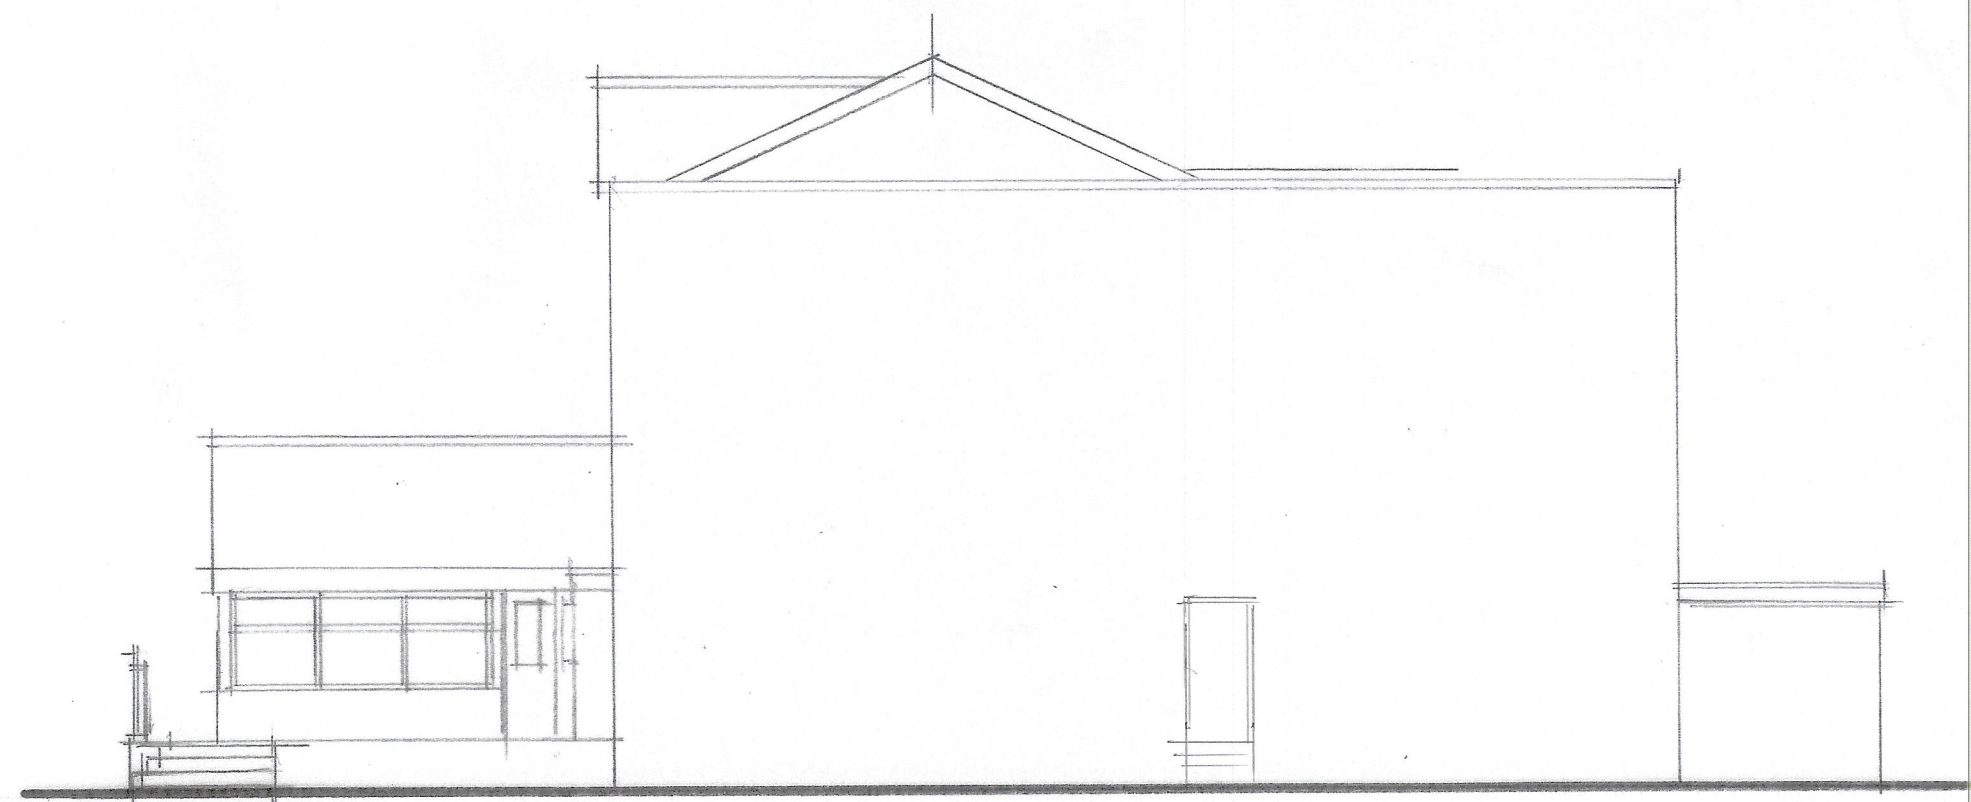

side



side

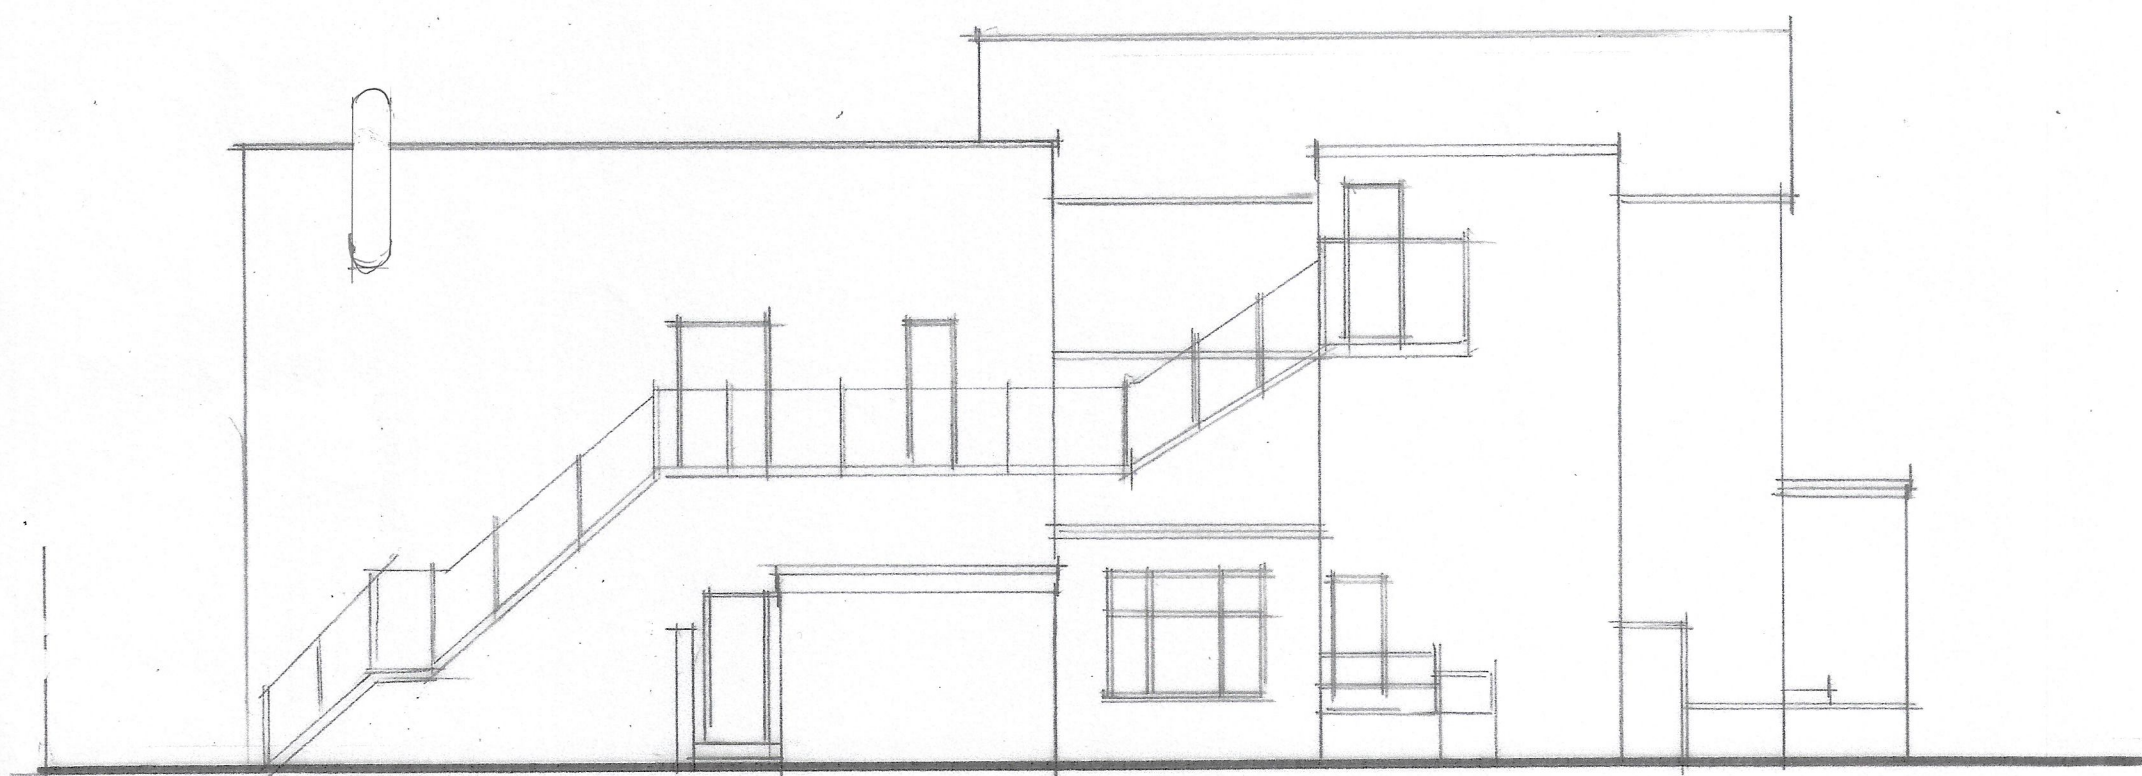

rear



front

CLIENT
TJ & ZJ AHMED PROPERTIES LTD
27 DOLPIN STREET
MANCHESTER M12 6BG

JOB TITLE
PROPOSED NEW FLATS
5-7 WILBRAHAM ROAD
MANCHESTER M12 6JS

DRG. TITLE
ELEVATIONS AS EXISTING

**HOLBOROW +
ORMESHER**
Limited

**architectural &
interior design**

15 OVERTON CLOSE
MIDDLEWICH
CHESHIRE CW10 0PZ

phone: 07770 834939

ISSUE	ORIGINAL	1	2	3	4	5	6	7
REVISION								
DATE								
DRAWN								
CHECKED								
APPROVED								

SCALE 1:100 at A2

DRAWING
NUMBER 22 26 / 21 / 02