



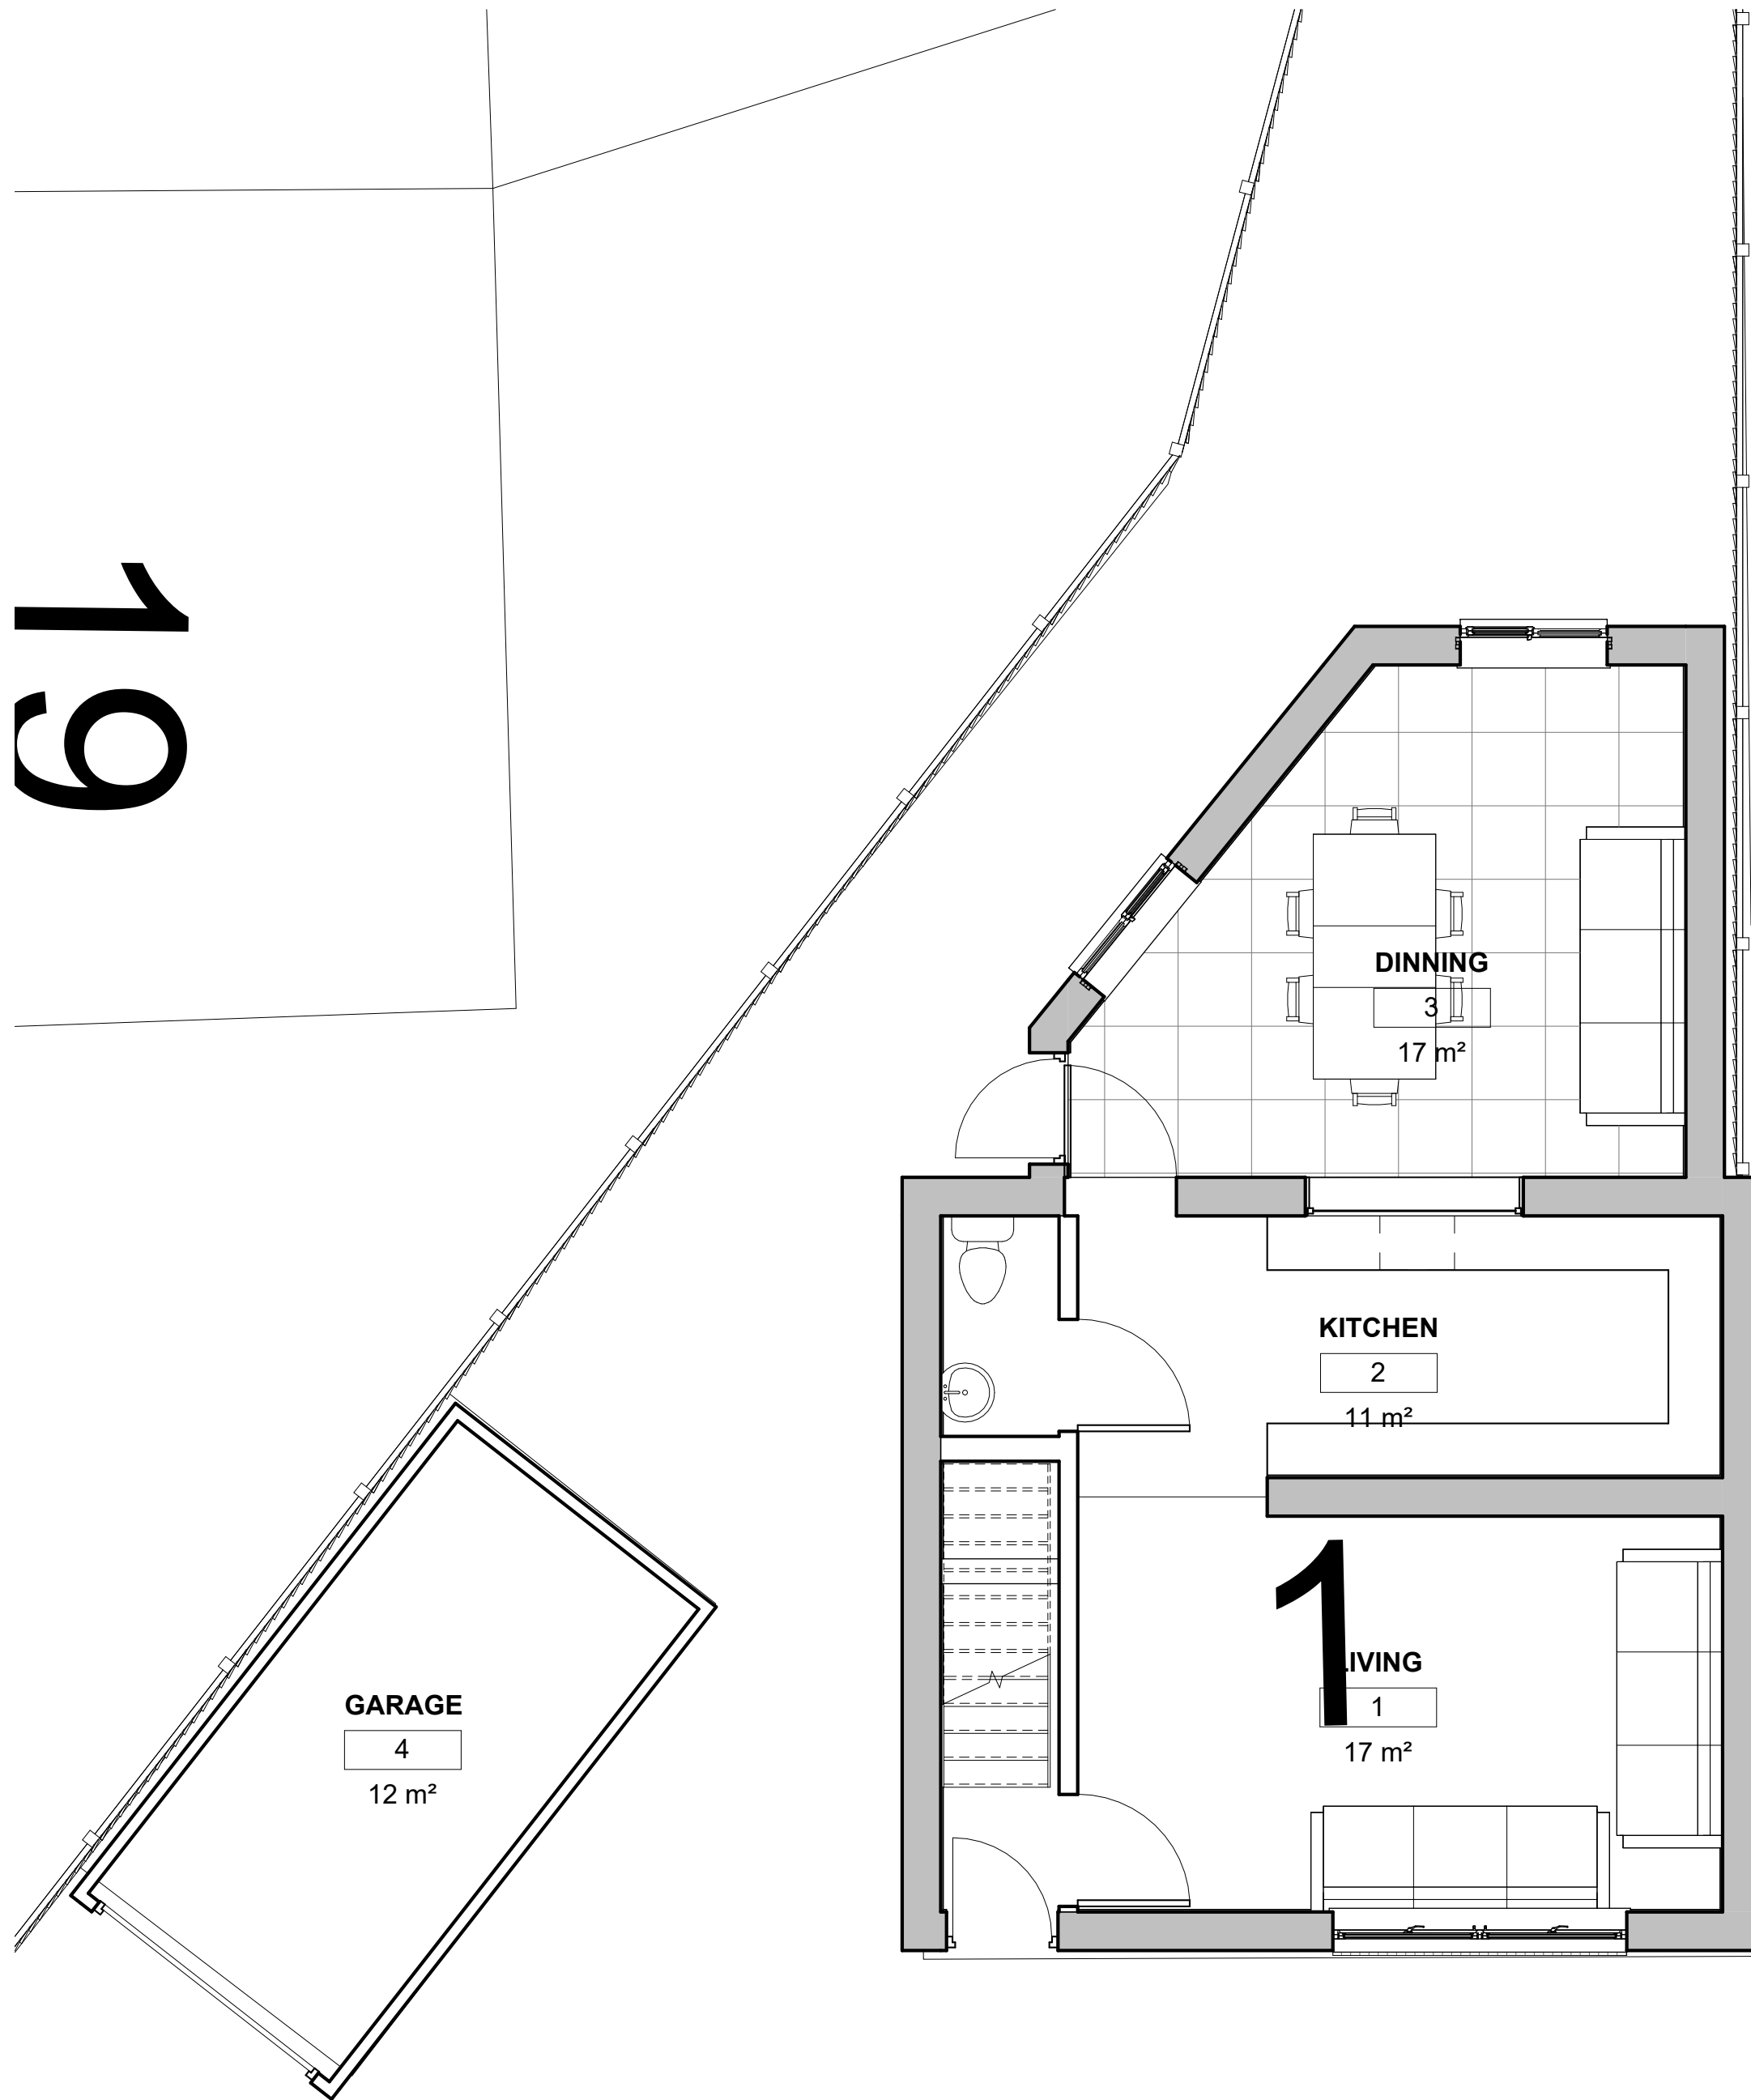

① EXISTING GF FFL
1 : 50

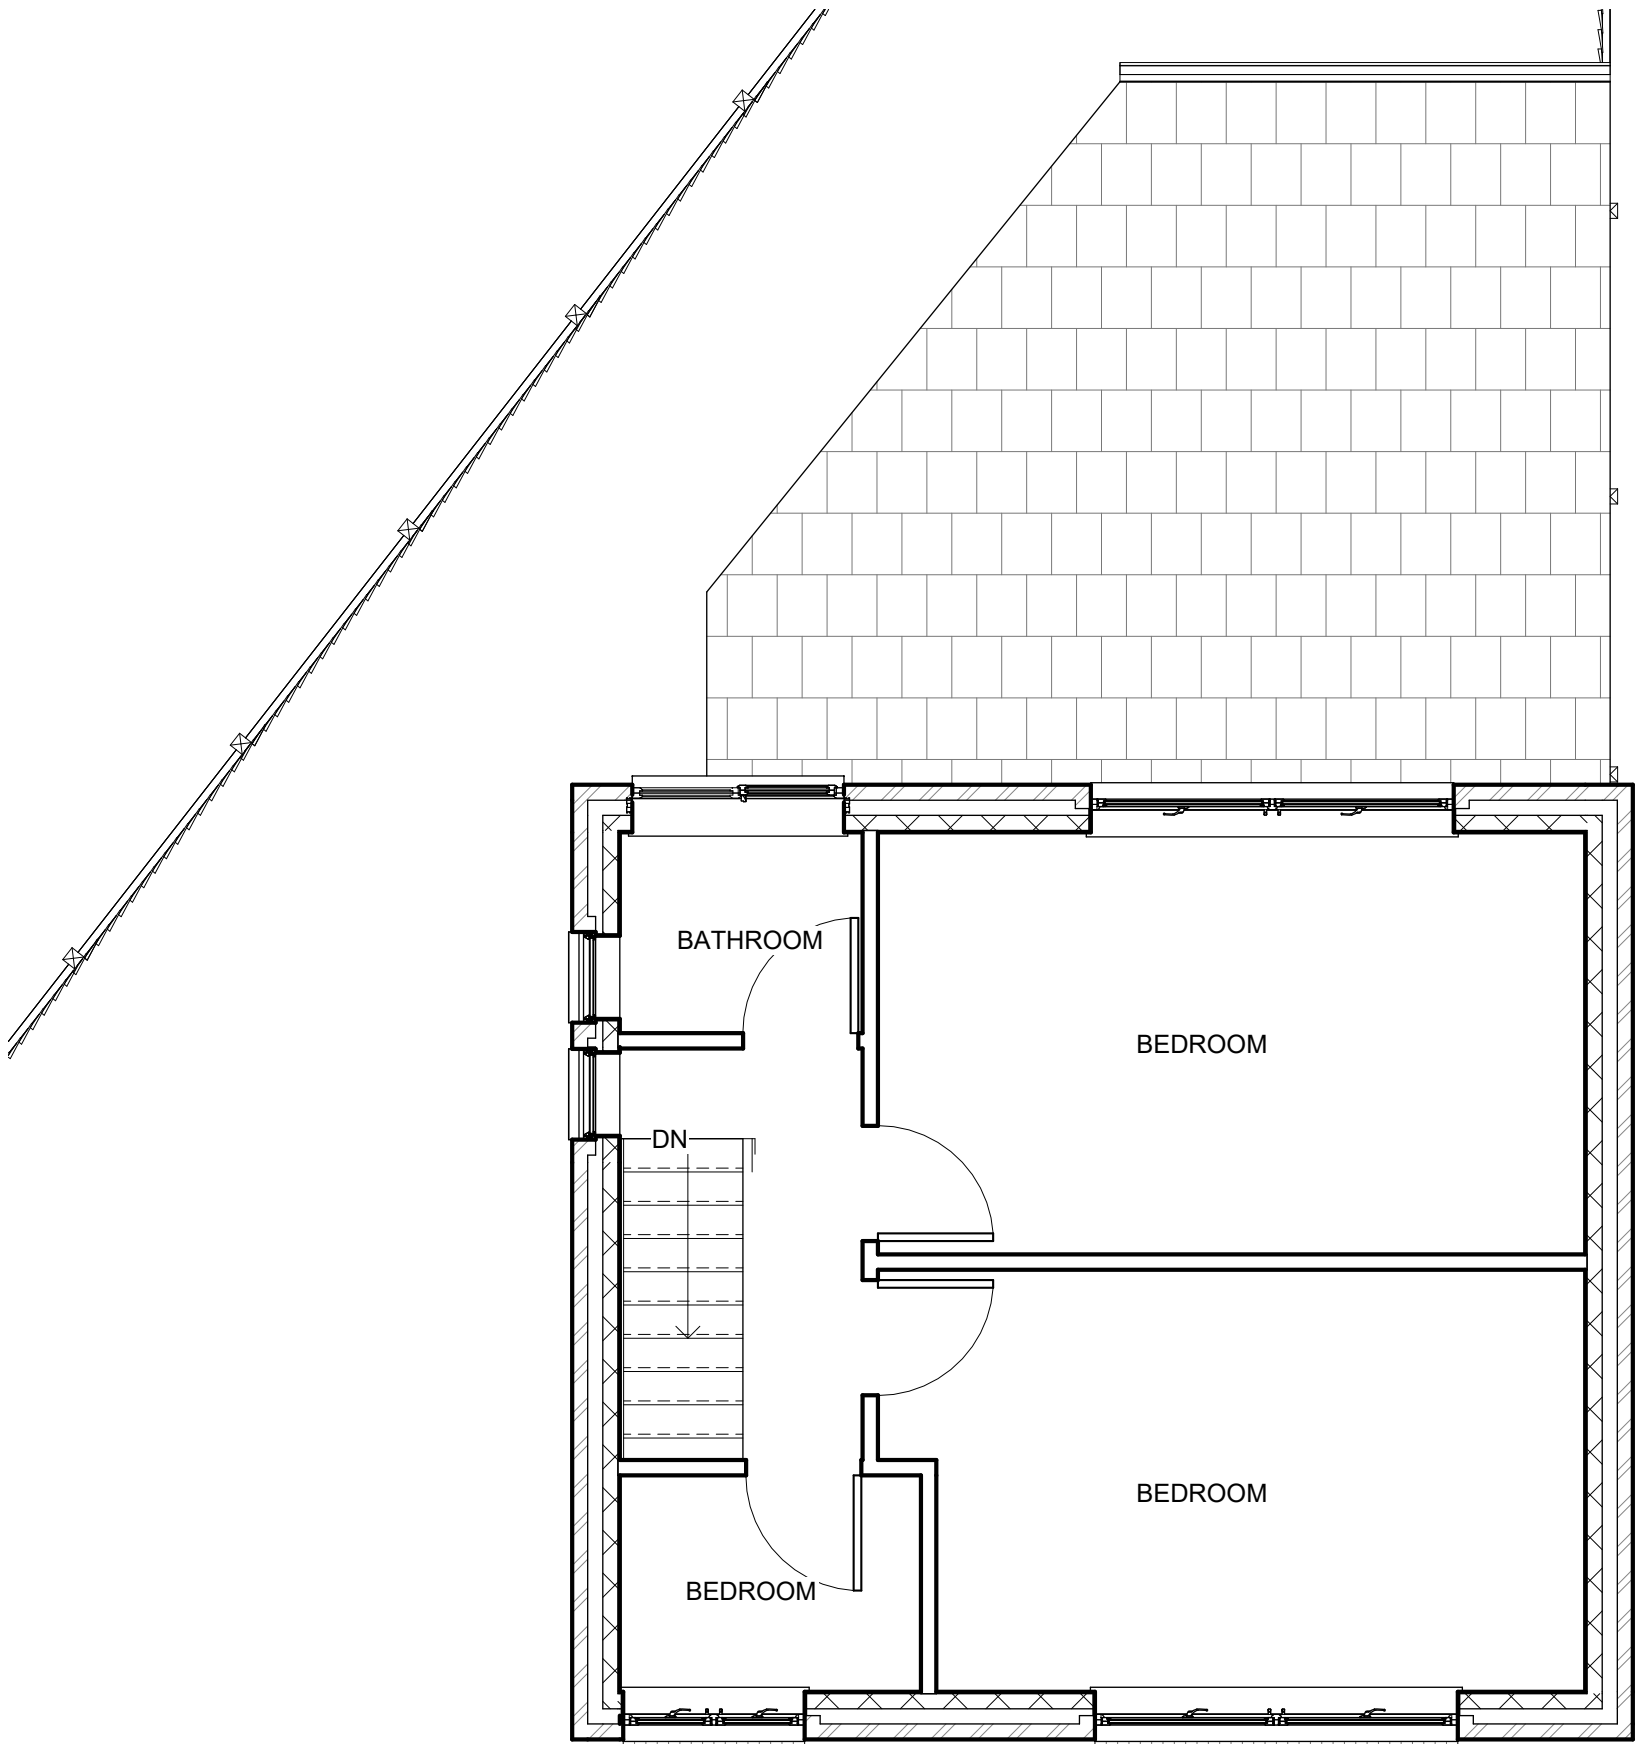

② EXISTING 1ST FFL GA PLAN
1 : 50

Rev	Description	Date	Dr by	App by
original by NK		date created 01/24/22	by NK	approved by NK



NK Architectural Services
Office 02, 1st Floor
227 Finney Lane, Heald Green
Cheshire
SK9 6PT
07750824647
www.nkarchitecturalservices.co.uk
enquiries@nkarchitecturalservices.co.uk

client name MR BORBAR		
project PROPOSED TWO SIDE AND REAR SINGLE STOREY EXTENSION		
drawing EXISTING GA GF AND 1ST PLANS		
computer file C:\Users\NKARK\Dropbox\NKARC1\Pinnet1\PINNER PLACE - 2 STORY.dwg	plot date	
project number 2021.001737371	scale 1 : 50	@A1
drawing number A100	rev	issue status

This drawing is to be read in conjunction with all related drawings. All dimensions must be checked and verified on site before commencing any work or producing shop drawings. The originator should be notified immediately of any discrepancy. This drawing is copyright and remains the property of NK Architectural Services.