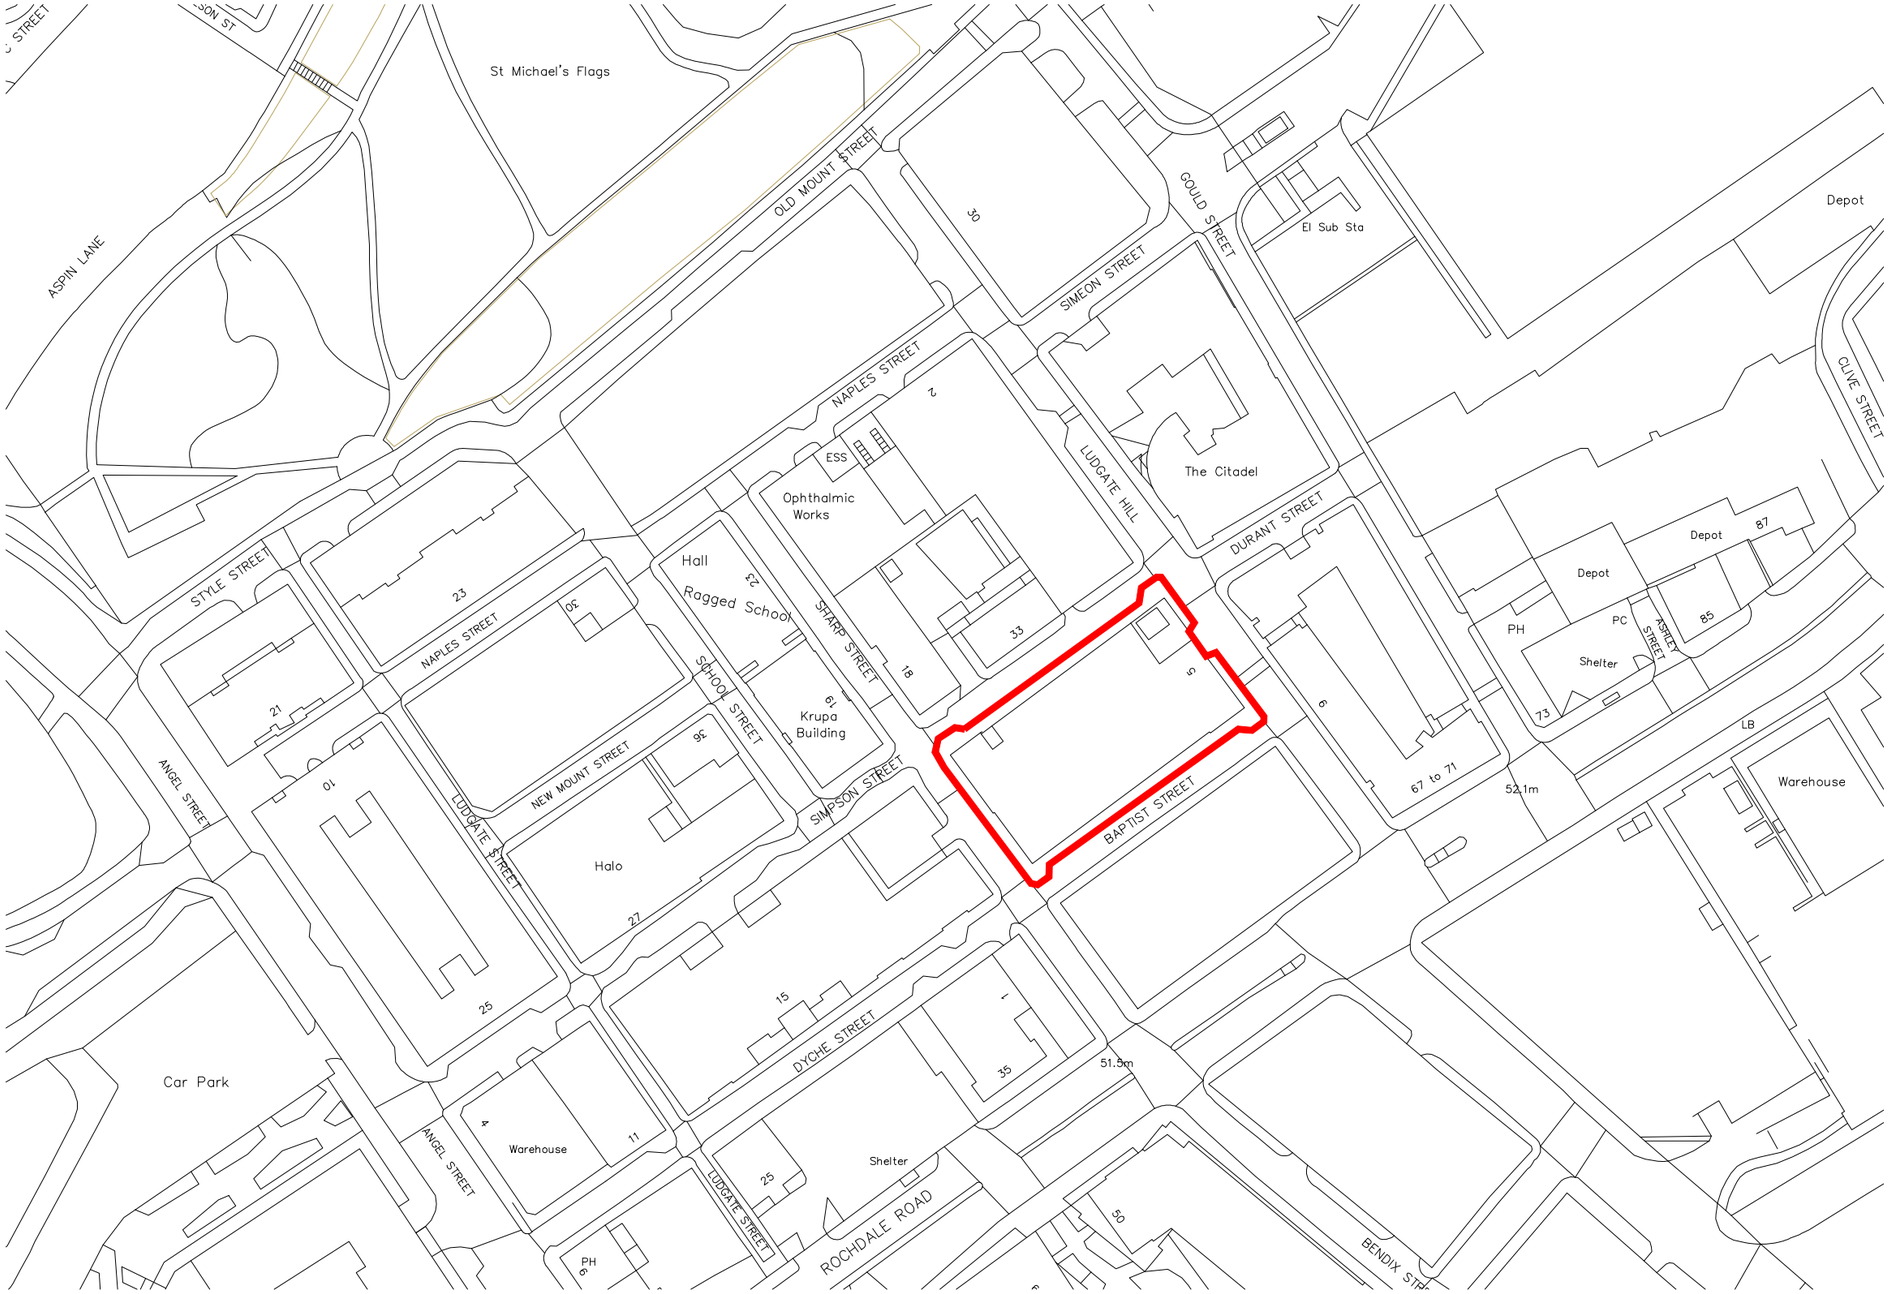

N

Produced on 28 July 2021 from the Ordnance Survey National Geographic Database and incorporating surveyed revision available at this date.
This map shows the area bounded by 384339 398875,384787 398875,384787 399323,384339 399323,384339 398875
Reproduction in whole or part is prohibited without the prior permission of Ordnance Survey.
Crown copyright 2021. Supplied by copla ltd trading as UKPlanningMaps.com a licensed Ordnance Survey partner (100054135).
Data licence expires 28 July 2022. Unique plan reference: v20d/668049/905103

0 12.5 25 37.5 50 62.5 m
SCALE 1:1250

FRC FACADE REMEDIAL CONSULTANTS

PROJECT TITLE:
SKYLINE CHAMBERS
LUDGATE HILL
MANCHESTER
M4 4TG

DRAWING TITLE:
SITE LOCATION PLAN

REVISIONS:	BY:
P1 - ISSUED FOR PLANNING - 20 OCT 2021	JK

DRAWING DATE: SEP 2021
DRAWN BY: J KRAUZE
Autocad generated drawing
AutoCAD - 2020
SCALE @ A3: 1:1250
Please do not scale drawing. If in doubt ask

DRAWING STATUS: PLANNING
DRAWING NUMBER: FRC2885-PL01
REVISION: P1

WEATHER BARRIER–AIR SEAL–THERMAL BARRIER–AESTHETICS–BUILDABILITY–STRUCTURAL

Drawing File: FRC2885 - FRC- SKY CHAMBERS MANCHESTER - PLANNING.dwg