




- Material Key:
- 1. Brickwork to match existing
 - 2. Glazed orangery rooflight
 - 3. Glazed strip rooflight
 - 4. GRP flat roof
 - 5. Glazed rooflight
 - 6. Aluminium bifolding doors
 - 7. Log burner flue

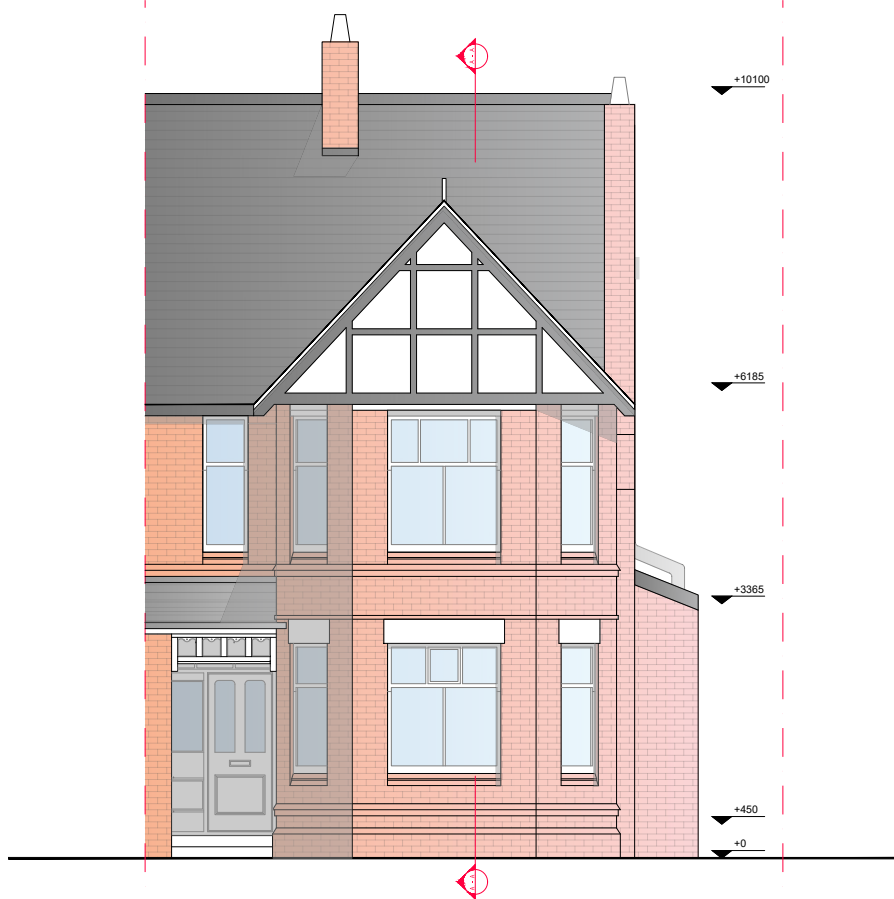


• Proposed front elevation

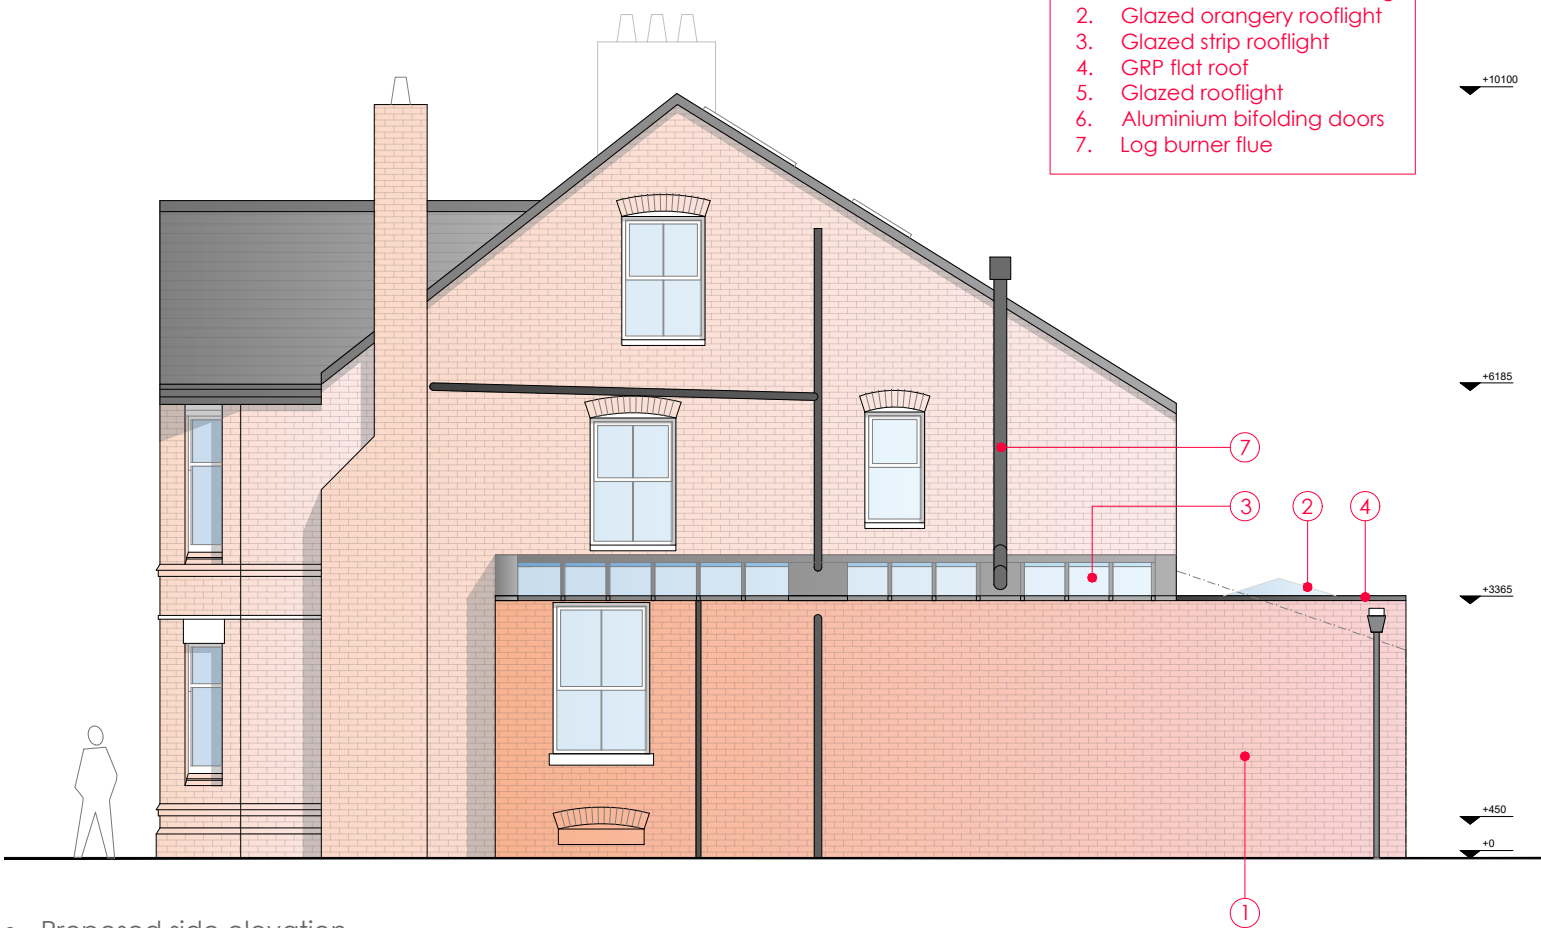

• Proposed side elevation

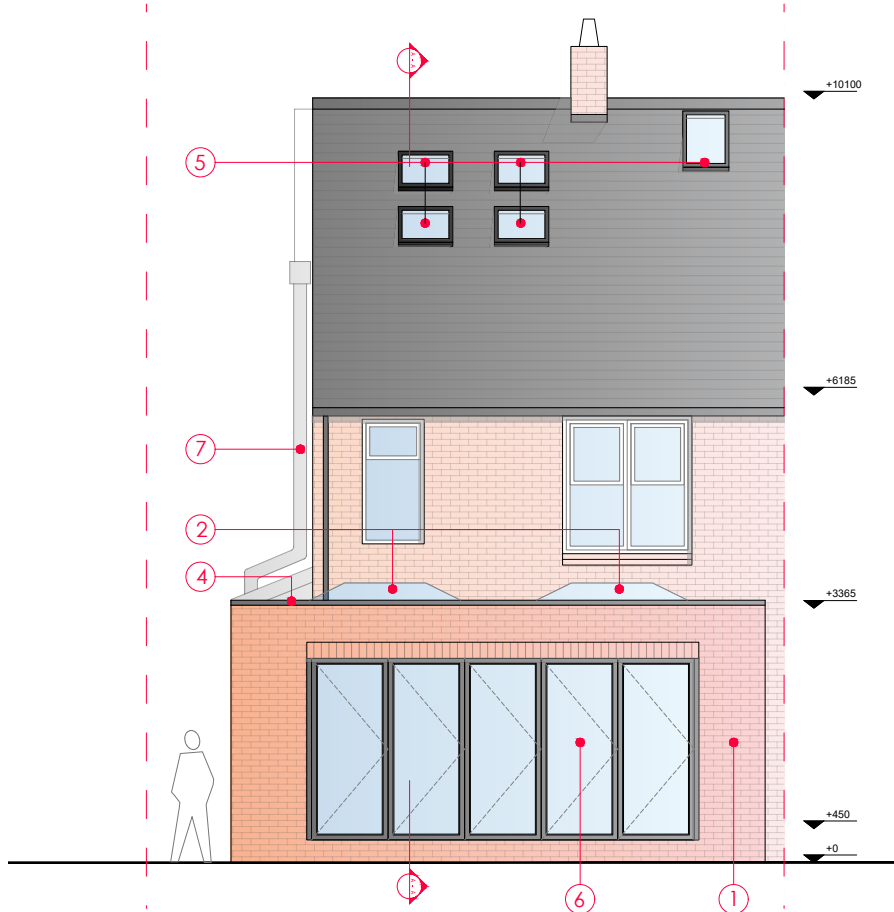

• Proposed rear elevation

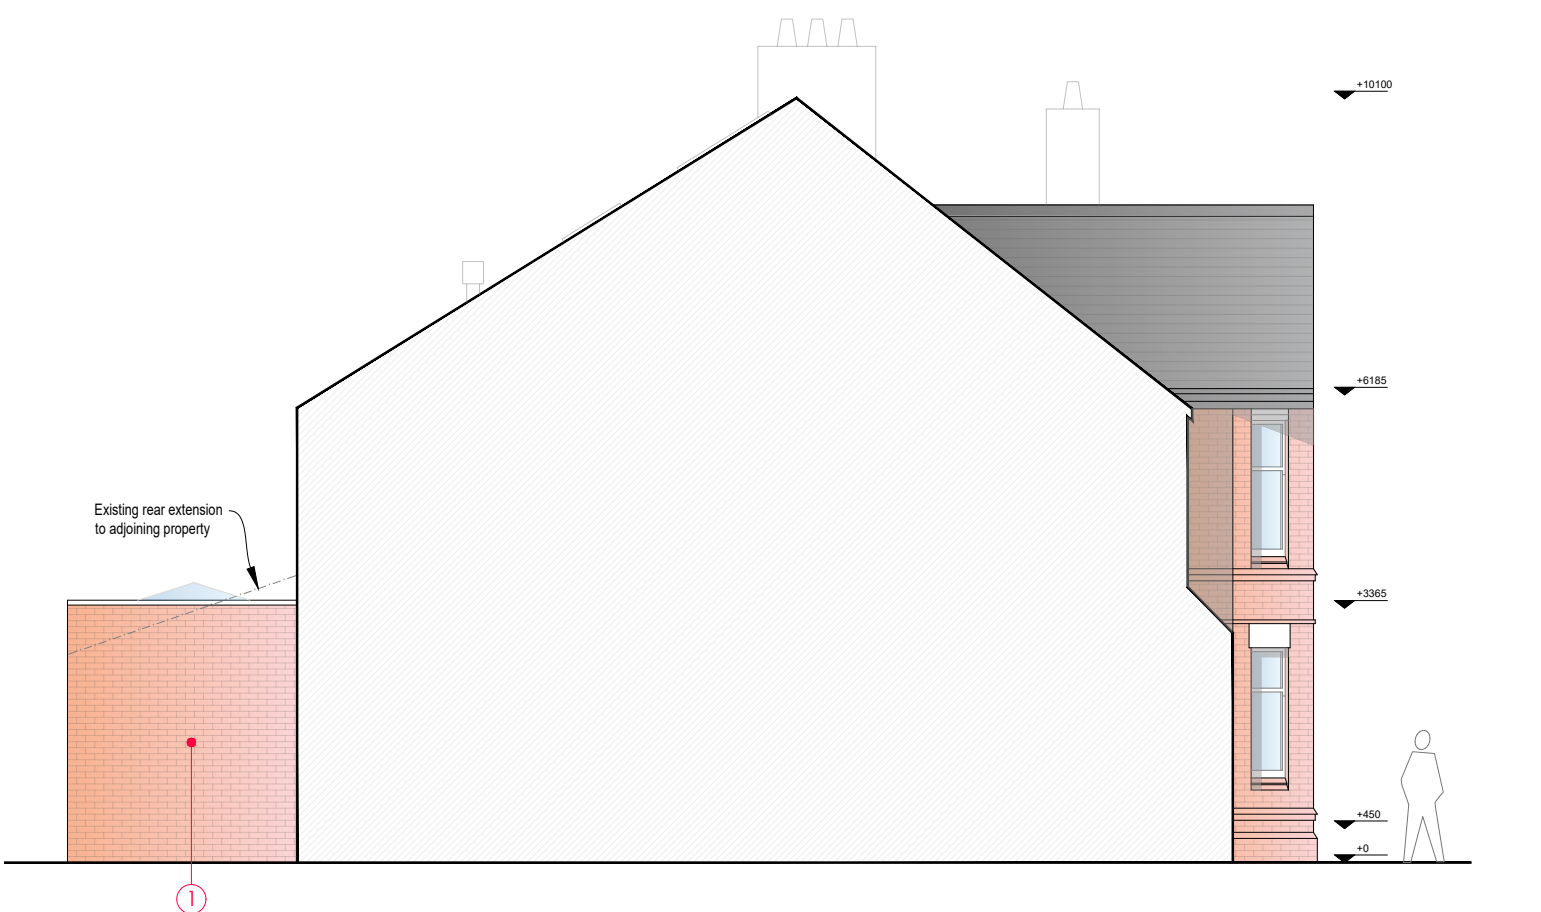

• Proposed side elevation from adjoining property