


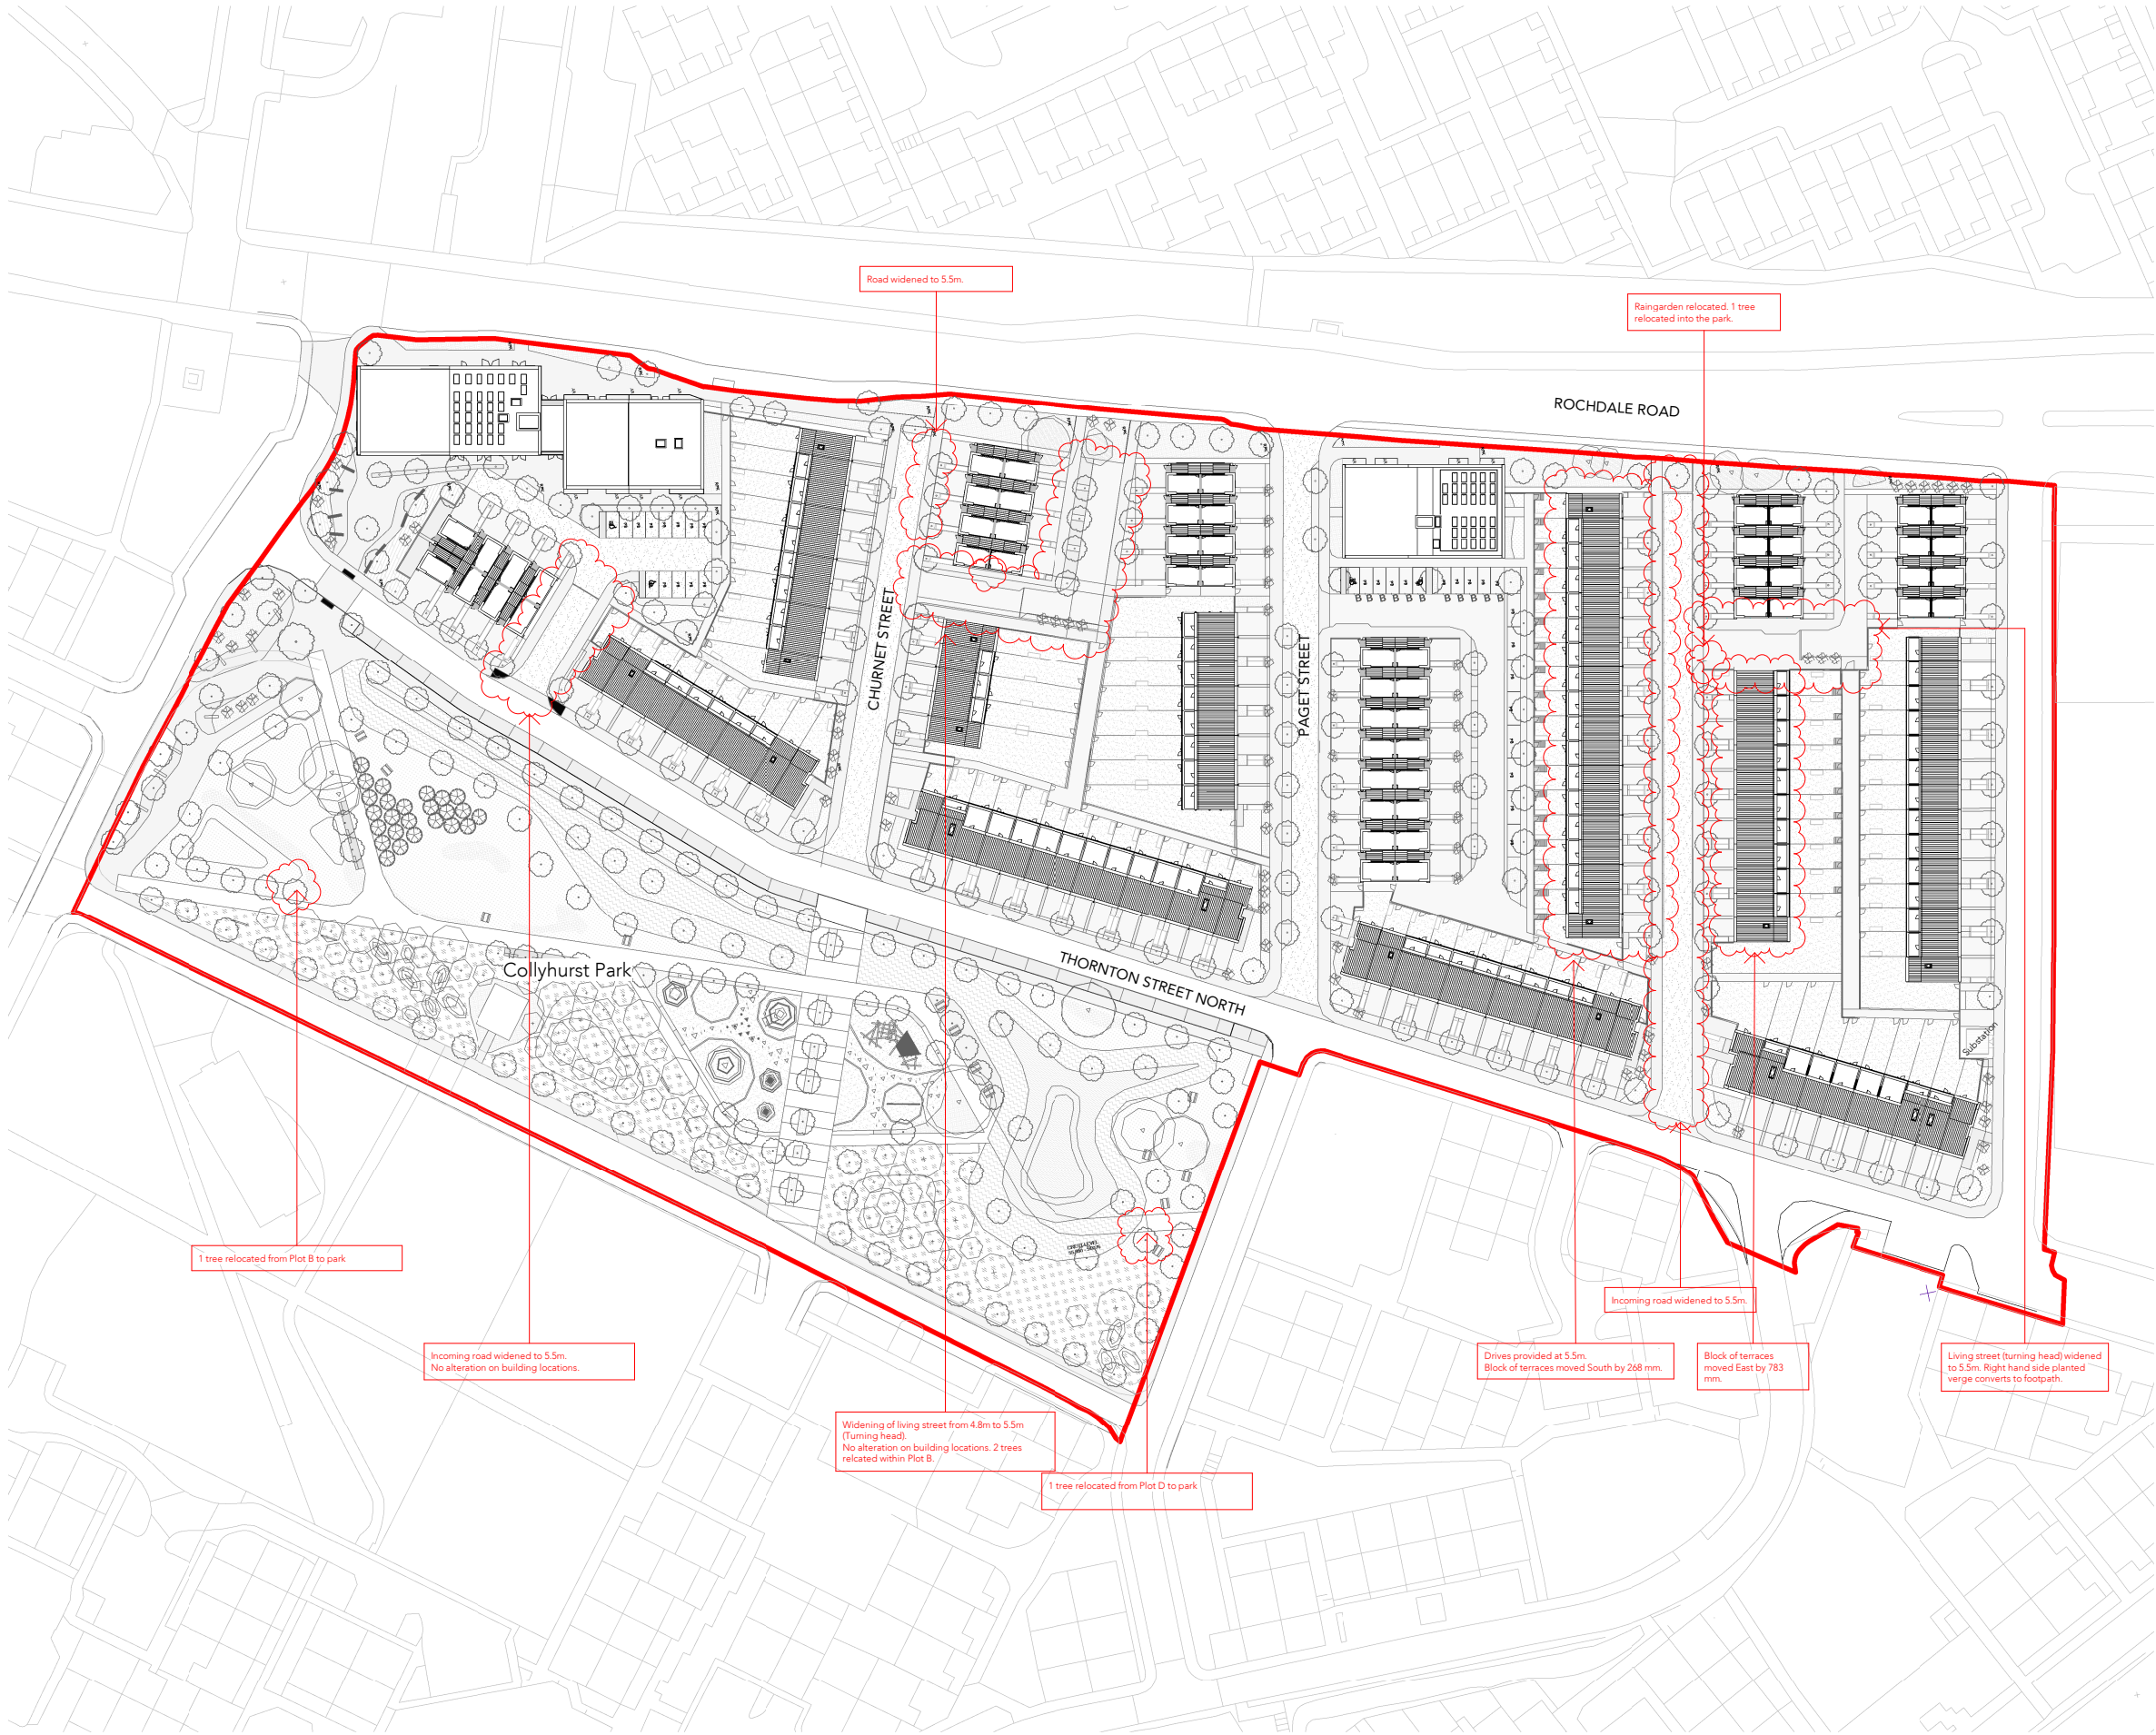

Note:
Do not scale from this drawing.
Dimensions are to be checked on site.
If in doubt please ask.



PL1 30/11/21 LH NOT FOR APPROVAL

Rev Date Intls Details

© The moral rights of the author are hereby asserted.
This drawing and design is the sole property of Buttress Ltd and must not be reproduced without permission.
Buttress Ltd is Registered in England and Wales: 5363573

Buttress

41 Bengal St
Manchester
M4 6AF

T 0161 236 3303
E contact@buttress.net
W www.buttress.net

Project Title Collyhurst Village
Client FEC and MCC
Location Manchester

Drawing Title Non Material Amendment Alterations

Date	30/11/2021 15:11:50	Scale	1 : 1250				
Checked	Checker	Orig Paper Size	A3				
Job No:	8871	Status	Not For Approval				
Project:	Origin:	Zone:	Level:	Type:	Disc:	Number:	Rev:

8871-BA-MP-00-DR-A- (04)708- PL1