



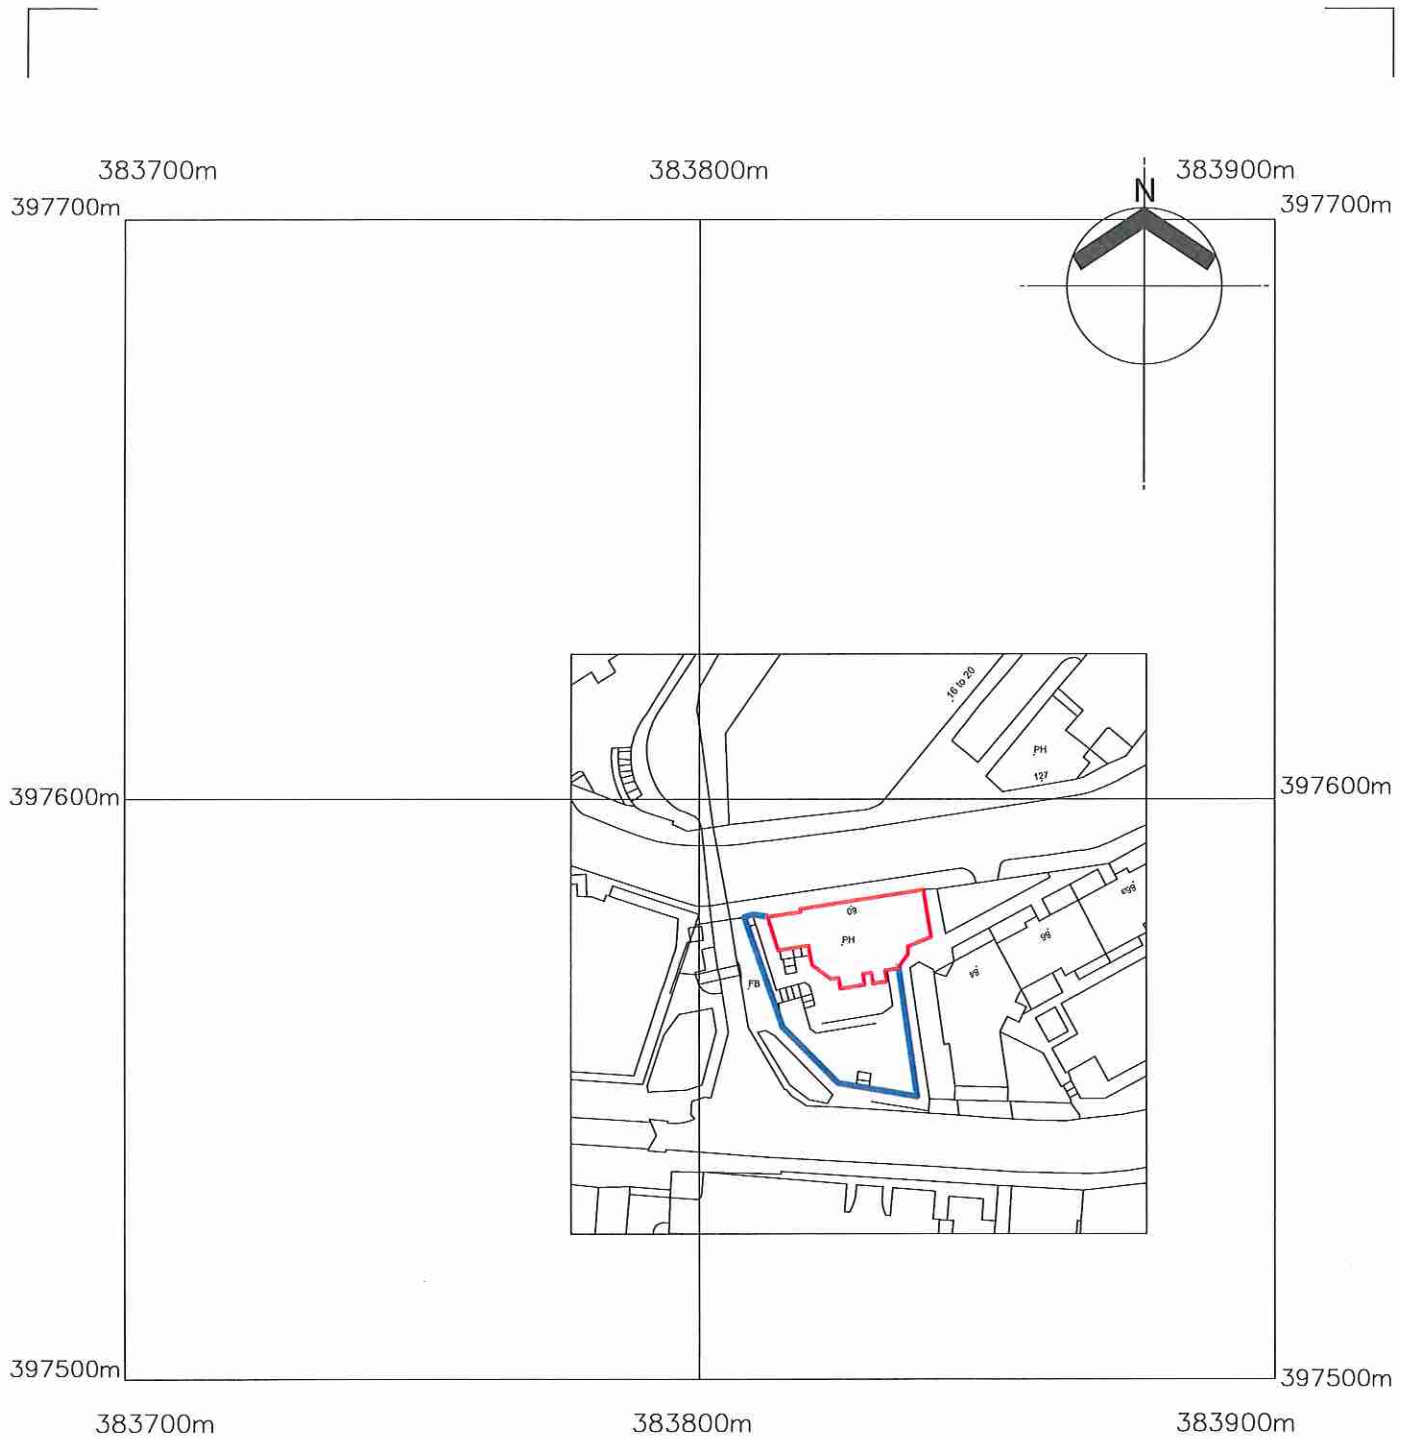

Copyright and database rights 2022 OS Licence no. 100041041

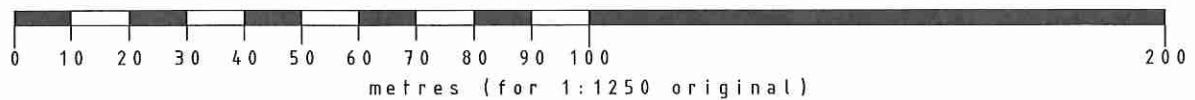

Client: J.W. Lees		© Copyright		Rev:	Date:	Init:	Note:	
Project address: The Rain Bar 80 Great Bridgewater Street Manchester M1 5JG		Title: LOCATION PLAN		0	00.00.00	0	-	
Drawn by: GA		Scale: 1:1250	Dwg size: A4	CONCORDE BGW GROUP London Unit 114 Screenworks 22 Highbury Grove N5 2EF Doncaster Palmer Street Hyde Park Doncaster DN4 5DD Nottingham Unit 3, The Glade Business Centre Forum Road Nottingham NG5 8RW				
Date drawn: JAN 22		Drawing no. 4516 - 07-01						Rev: -
Stage: PRELIMINARY								
01302 351 024				concordebgw.com				