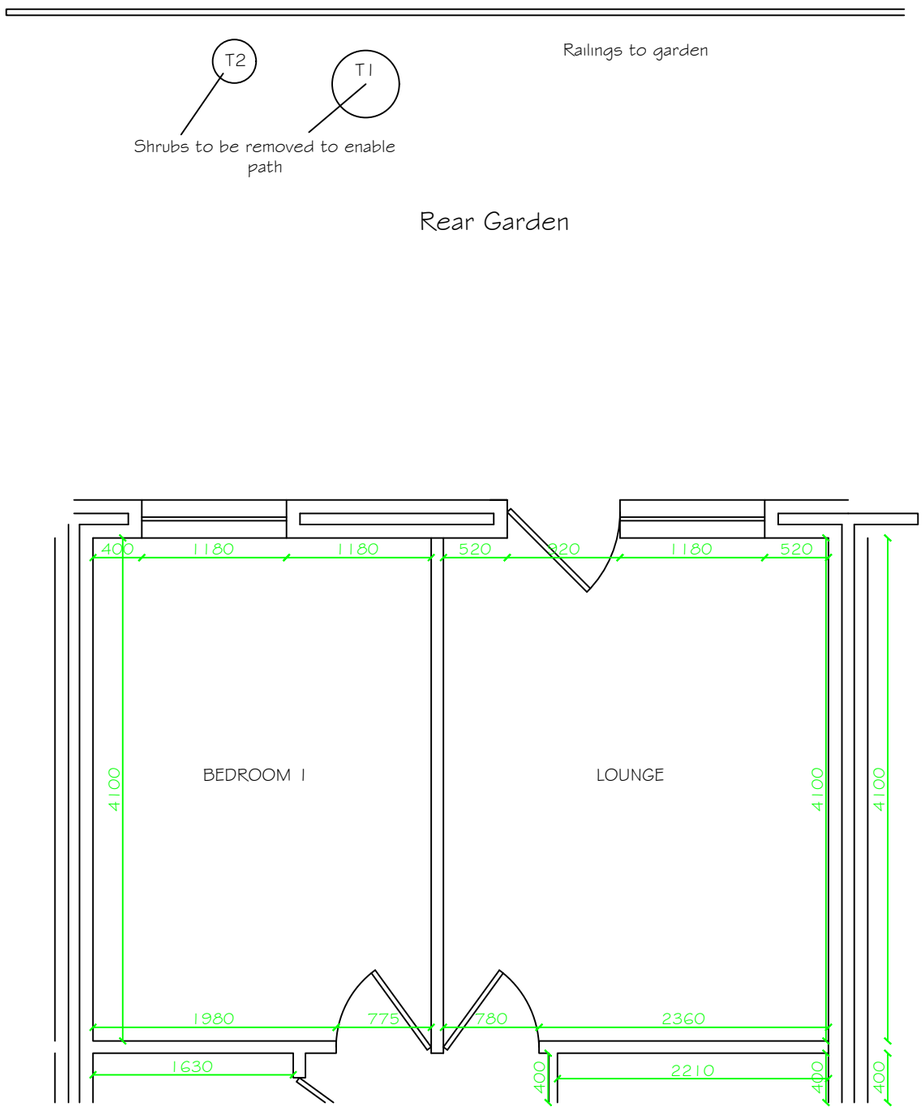

Rear Garden

Existing Plan

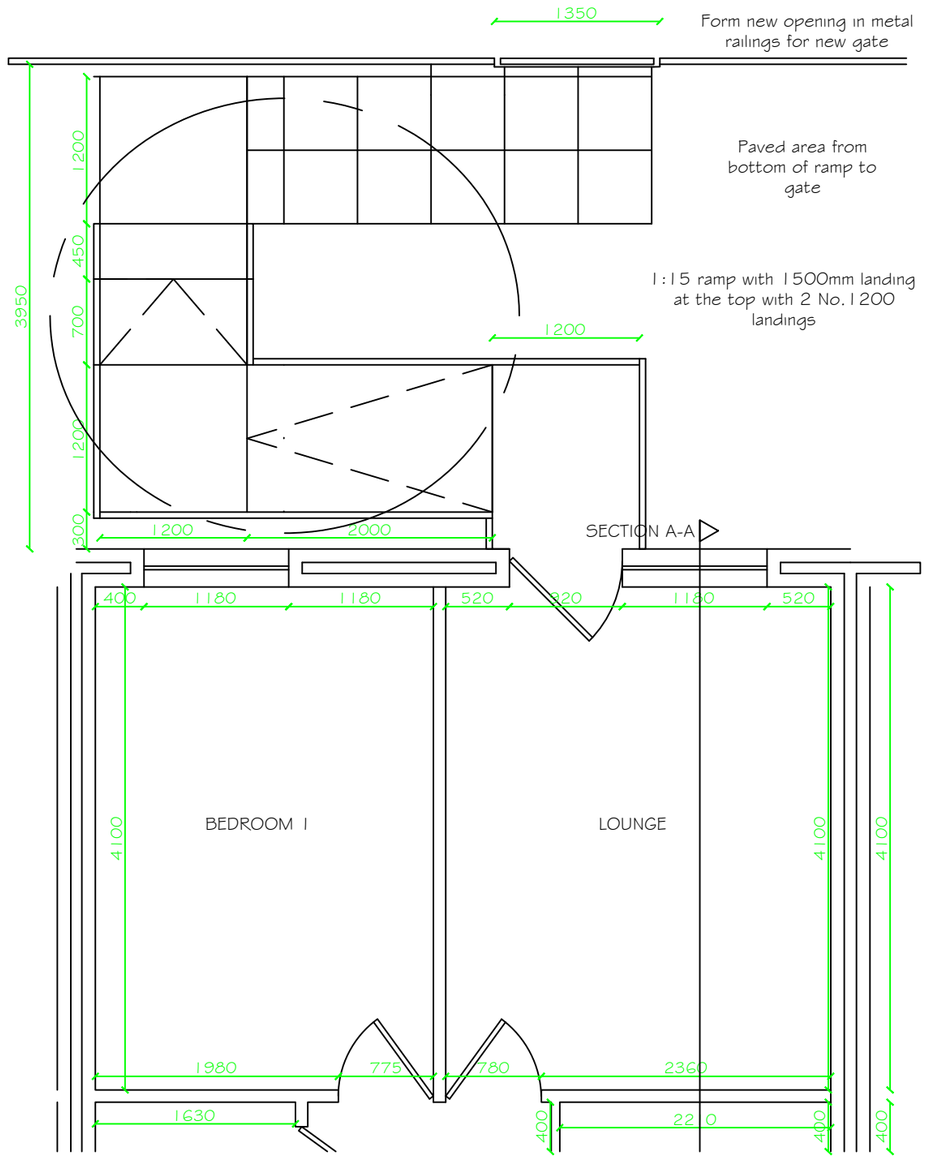

Proposed Plan

CONTRACT ADMINISTRATOR:

Northwards Housing
North Manchester's Council Homes

Northwards Housing Property Services
Hendham Vale Industrial Park
Unit 11, Vale Park Way
Manchester, M8 0AD
Tel: 0161 227 3240 / 3243
Fax: 0161 205 4279

Project: Proposed ramp and landings to rear garden of flat
Address: 35 Ellisland Walk Manchester M40 5LS

DRAWING No. 35 Ellisland 001B | TYPE: 3086RB

DRAWING TITLE: Existing & Proposed Plans | 21st June 2021

Scale: 1:50 | Date: 15th Oct 2020 | Drawn By: IRo

Signatures

Tenant: _____

Technical Surveyor: _____

M& E Surveyor: _____

Date Agreed: _____