


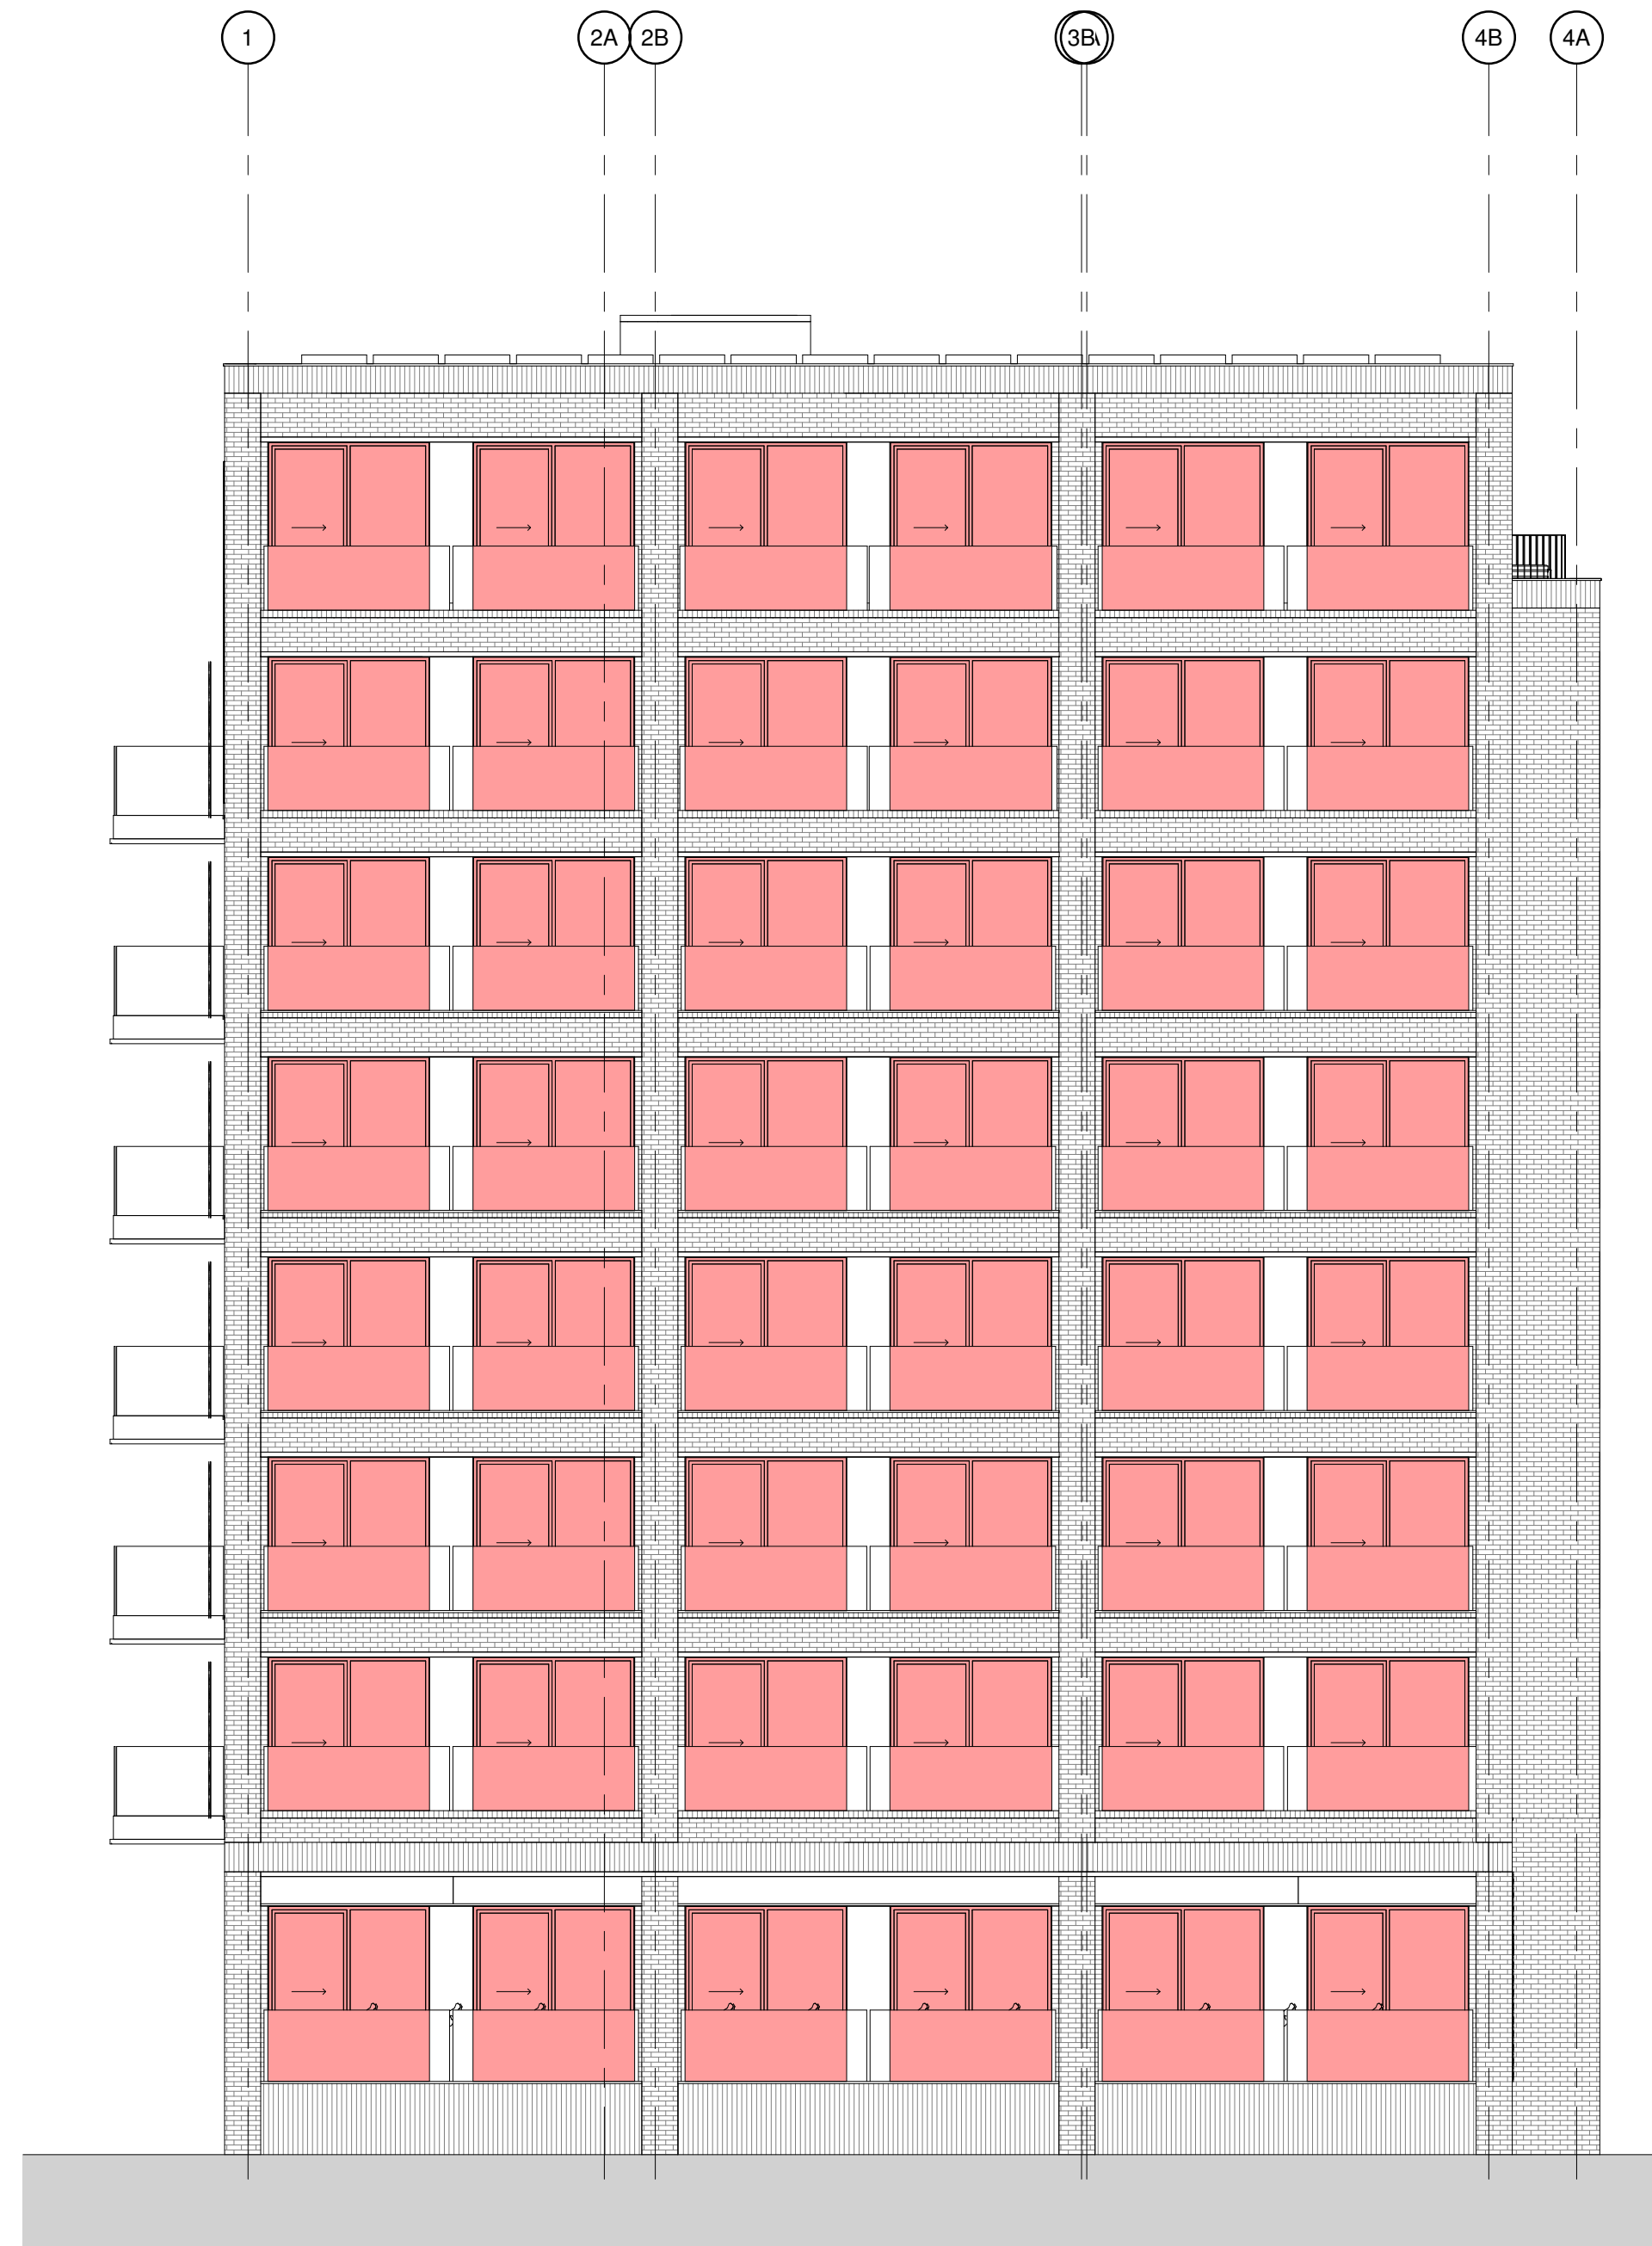

1 Proposed Elevation 03
1 : 100



2 Proposed Elevation 04
1 : 100

- Glazing Type A
- Glazing Type B
- Glazing Type C

NOTE: The Glazing Types are as per the previously submitted Noise Impact Assessment (25369/NIA1)

Project Title Ducie Street, Manchester			
Client Urbano Property			
Drawing Title Proposed Elevation 03 & 04 - Acoustic Glazing Rating			
Status S2	Issue suitable for: Information	Date 04/02/2022	Drawn By AM
Job No. P21-110	Drawing Stage Tender	Scale 1 : 100 @ A1	Checked By MG