
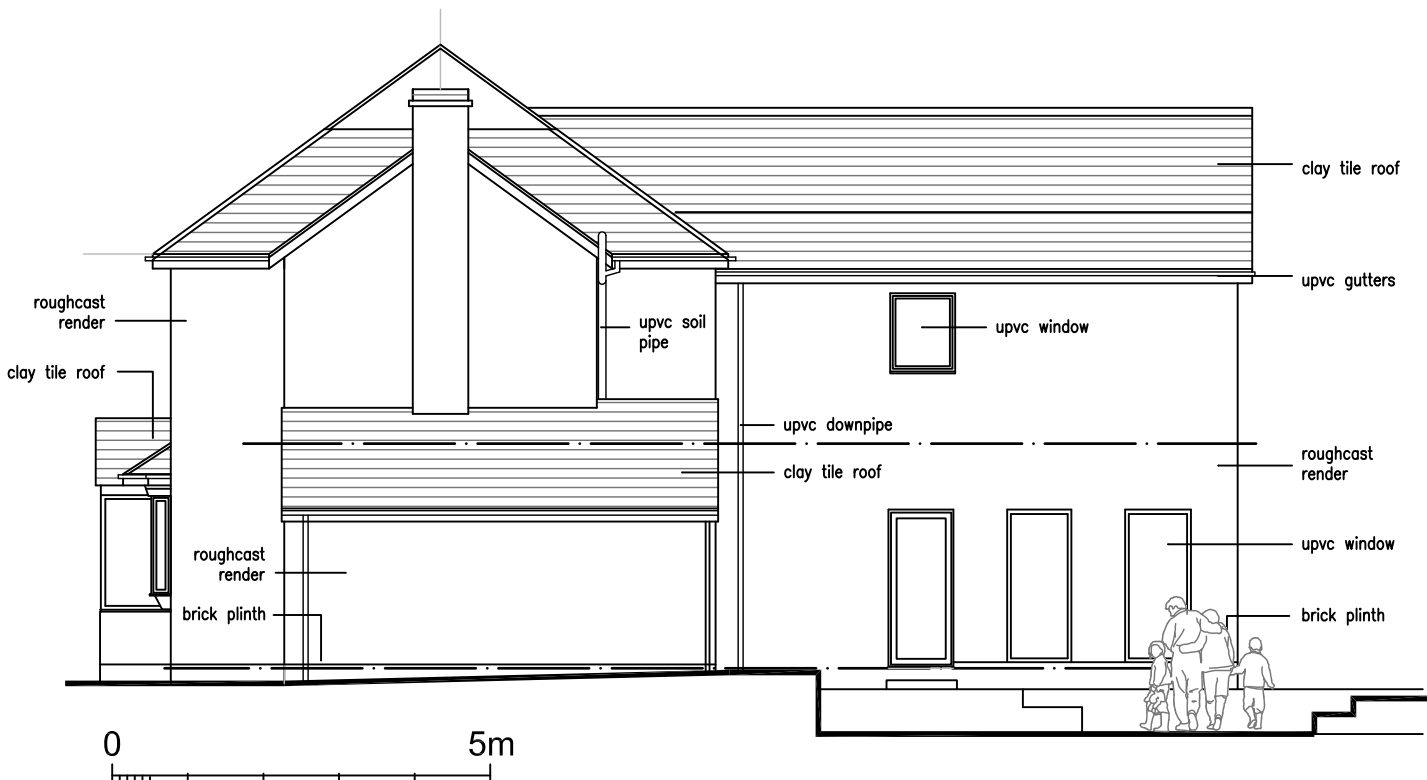
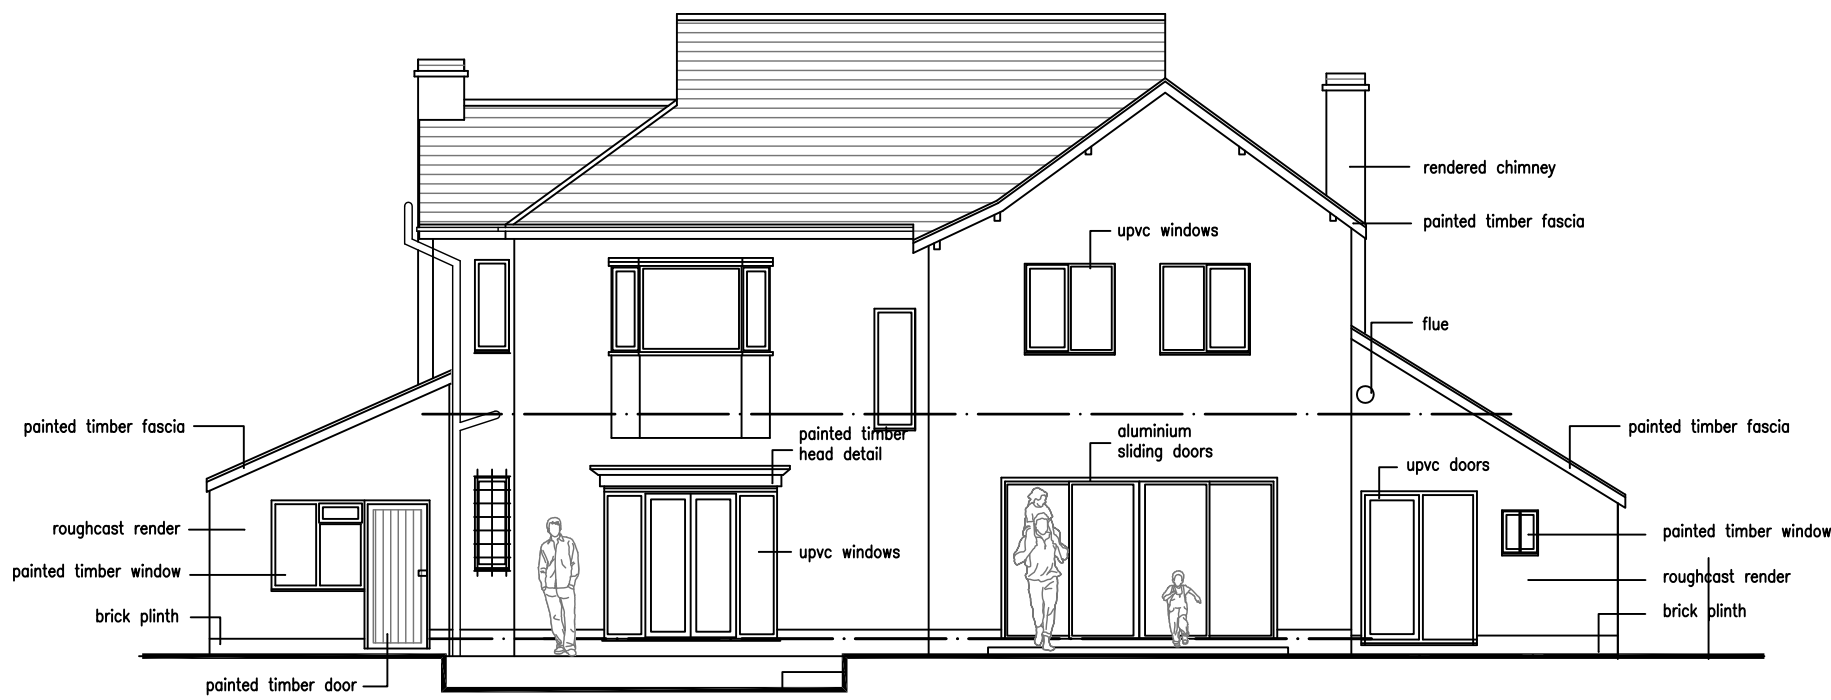


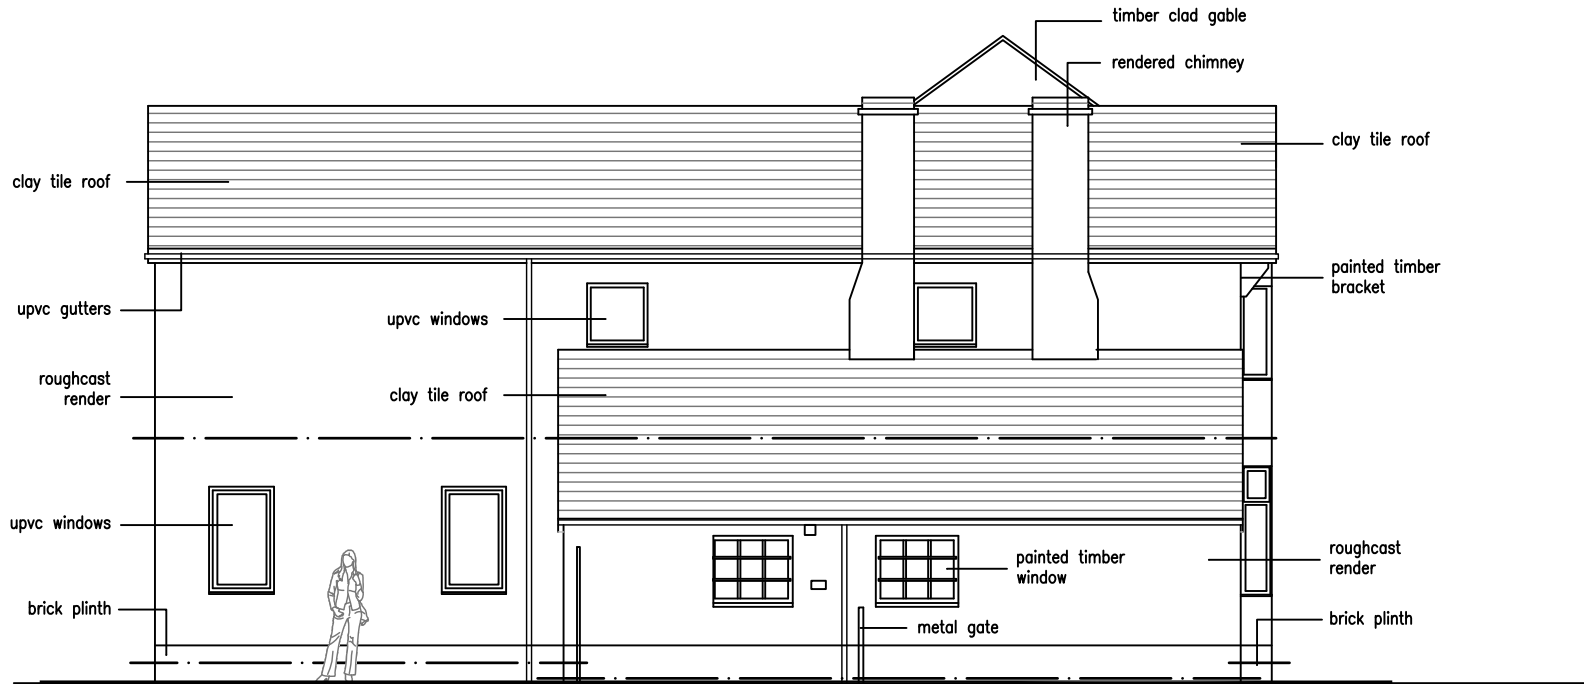

revisions	
existing elevations	
171 brooklands road	
sale	
date: december 2019	scale 1:100 @a3
status: preliminary	dwg. d341/E/06
DO NOT SCALE - IF DIMENSIONS ARE NOT GIVEN PLEASE ASK	