


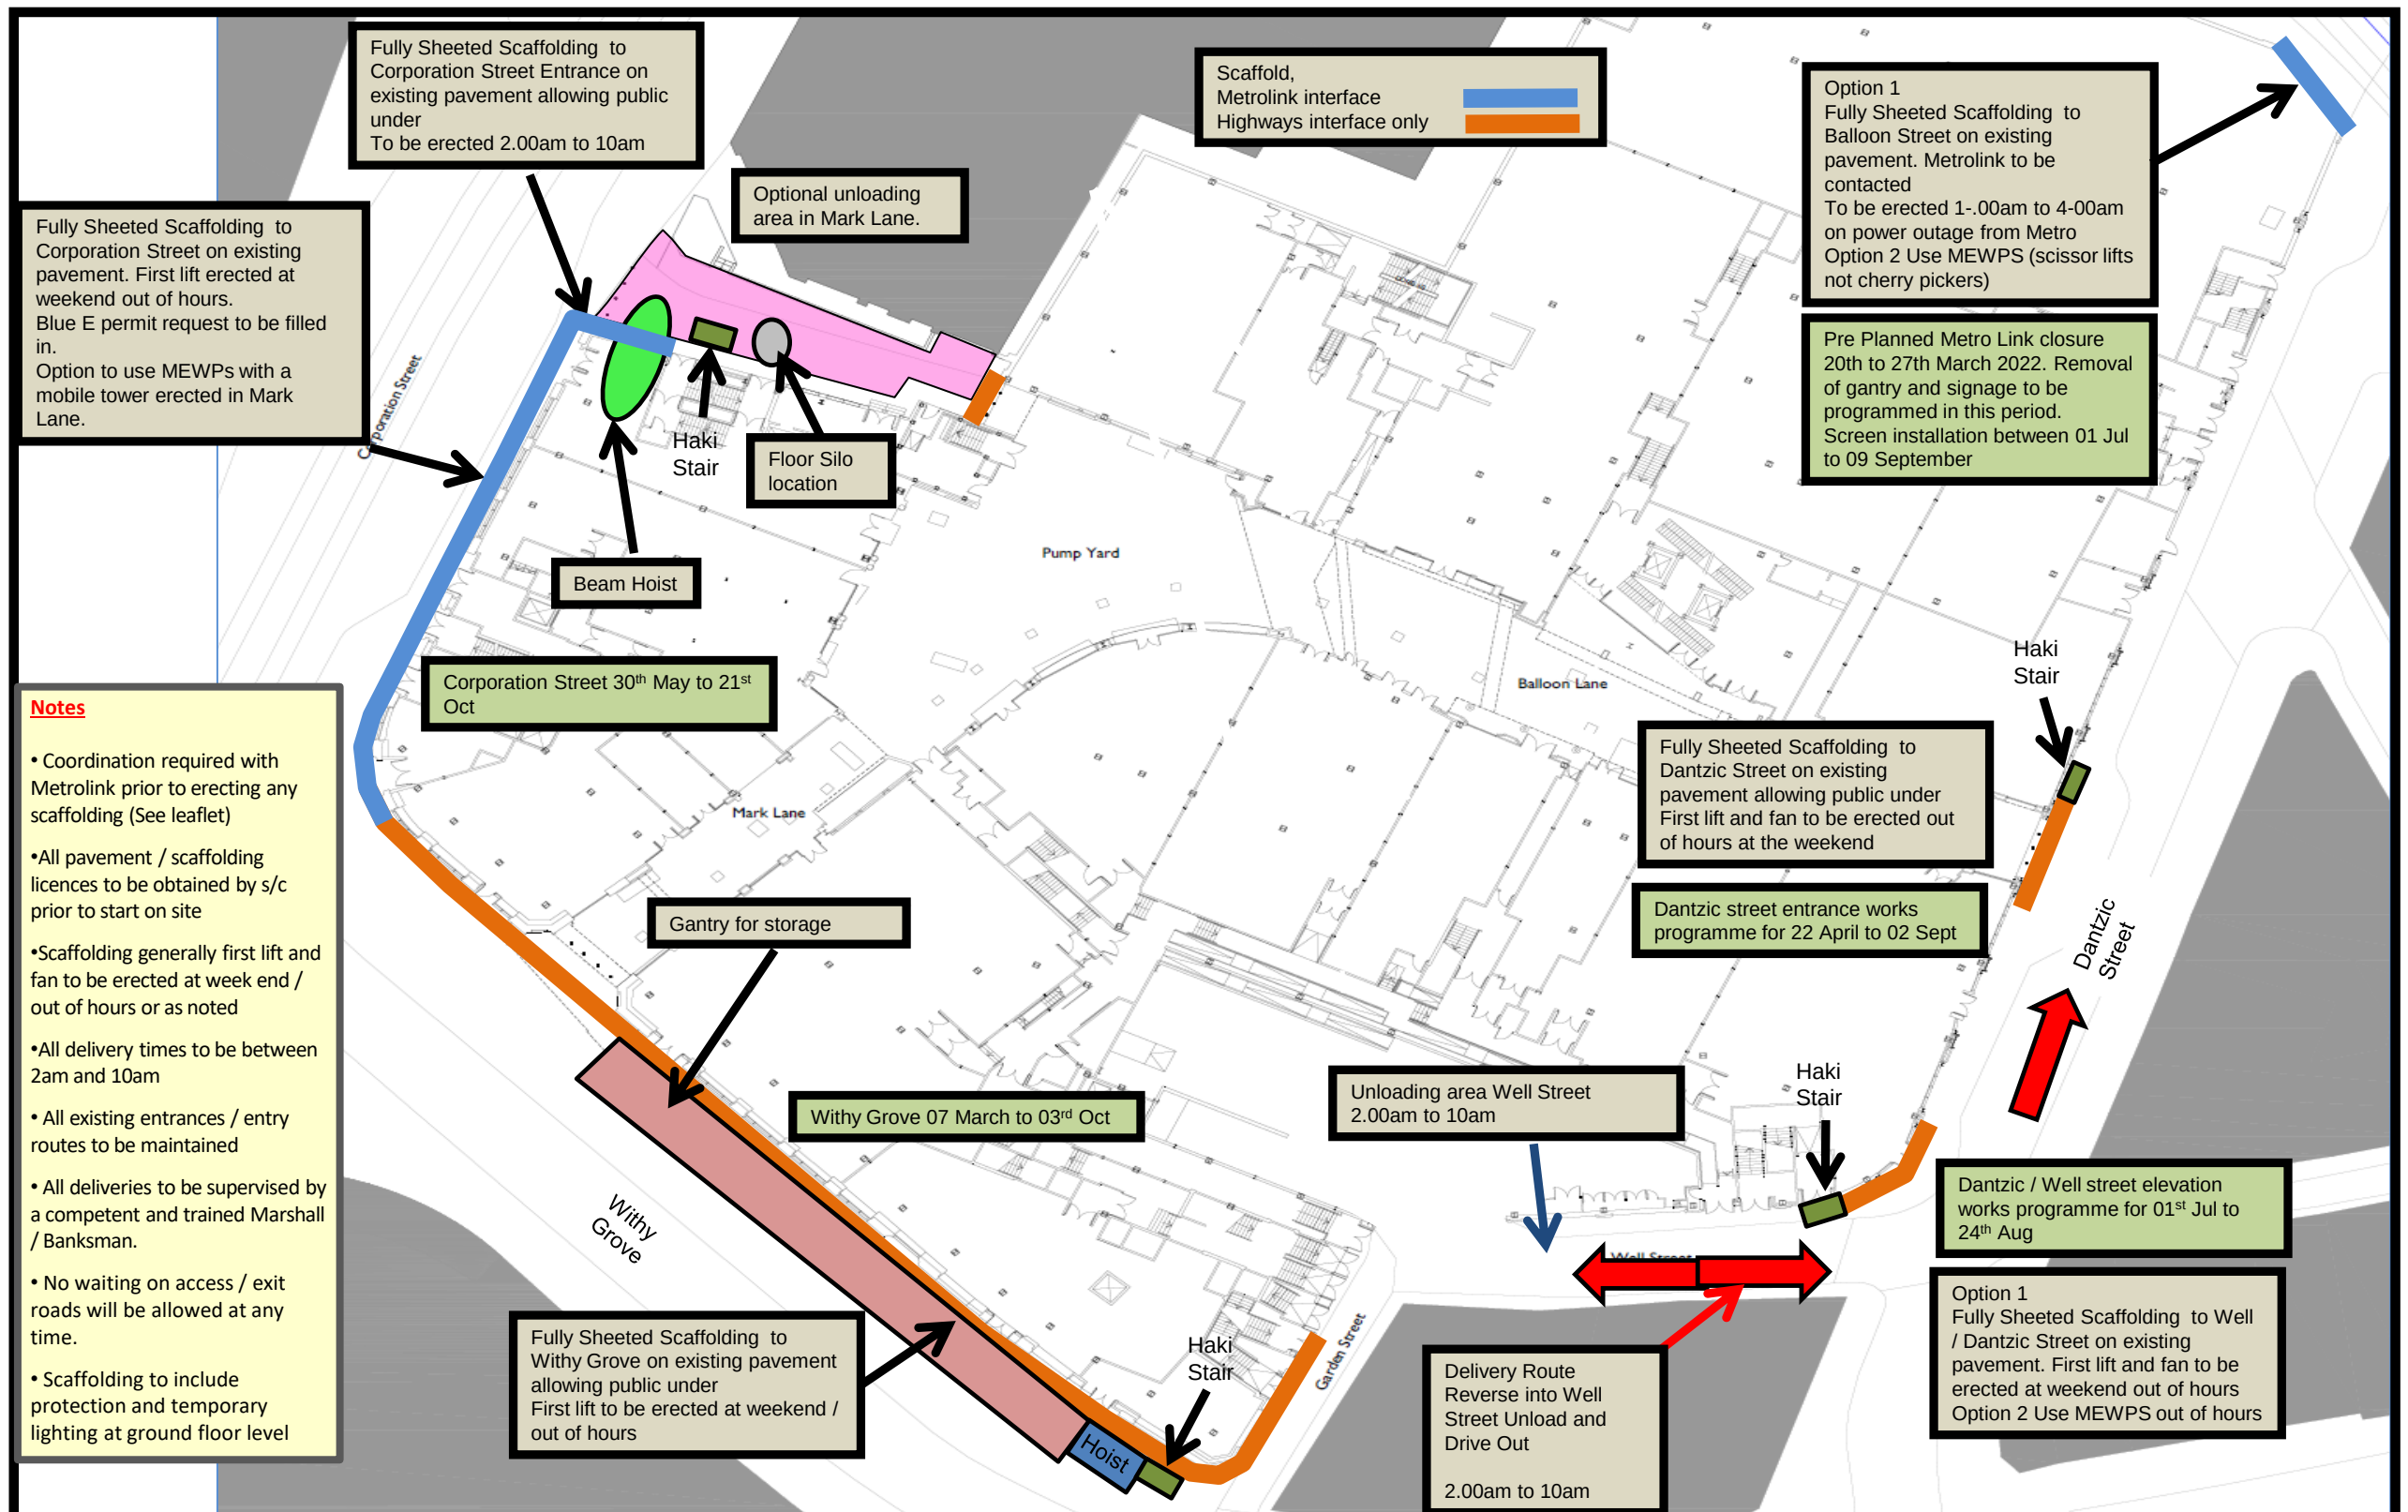

E21-0086 Printworks, Refurbishment Manchester

Site Logistics Plan for the CMP

Site Logistics Plan SL-02

Date – 20th December 2021

Revision - A

Date - 18th January 2022

