




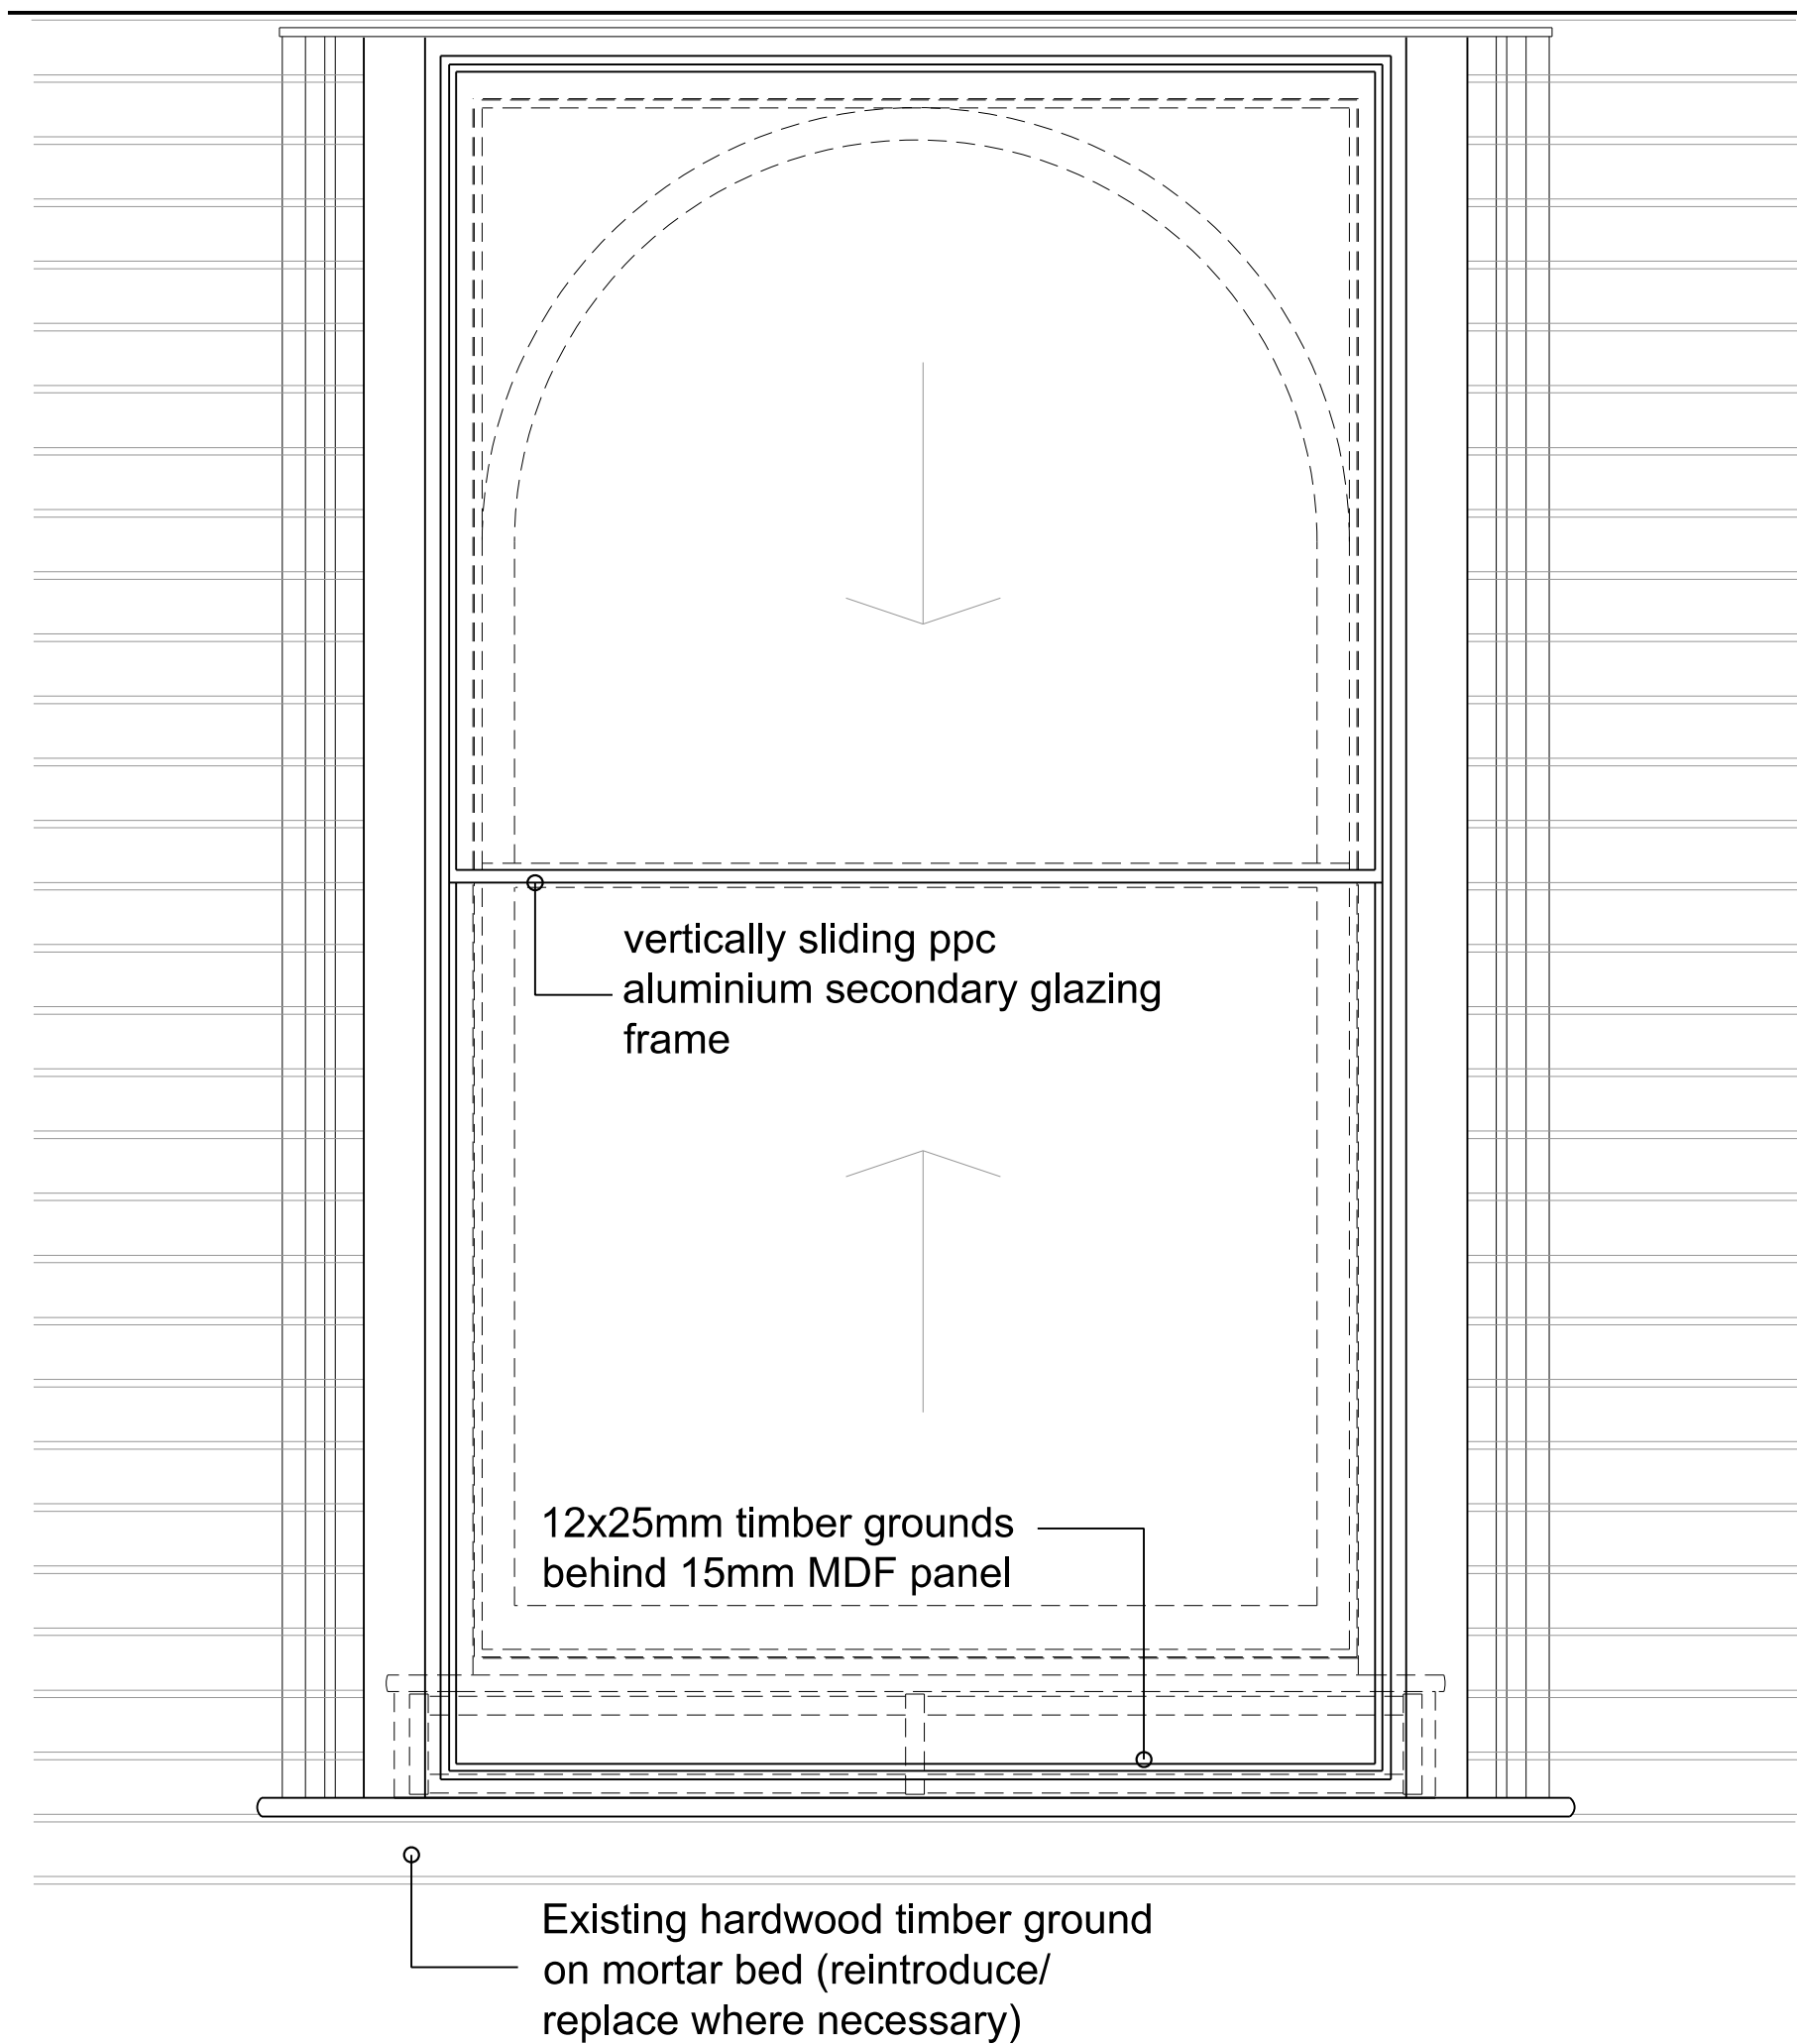


01. Elevation 1:10

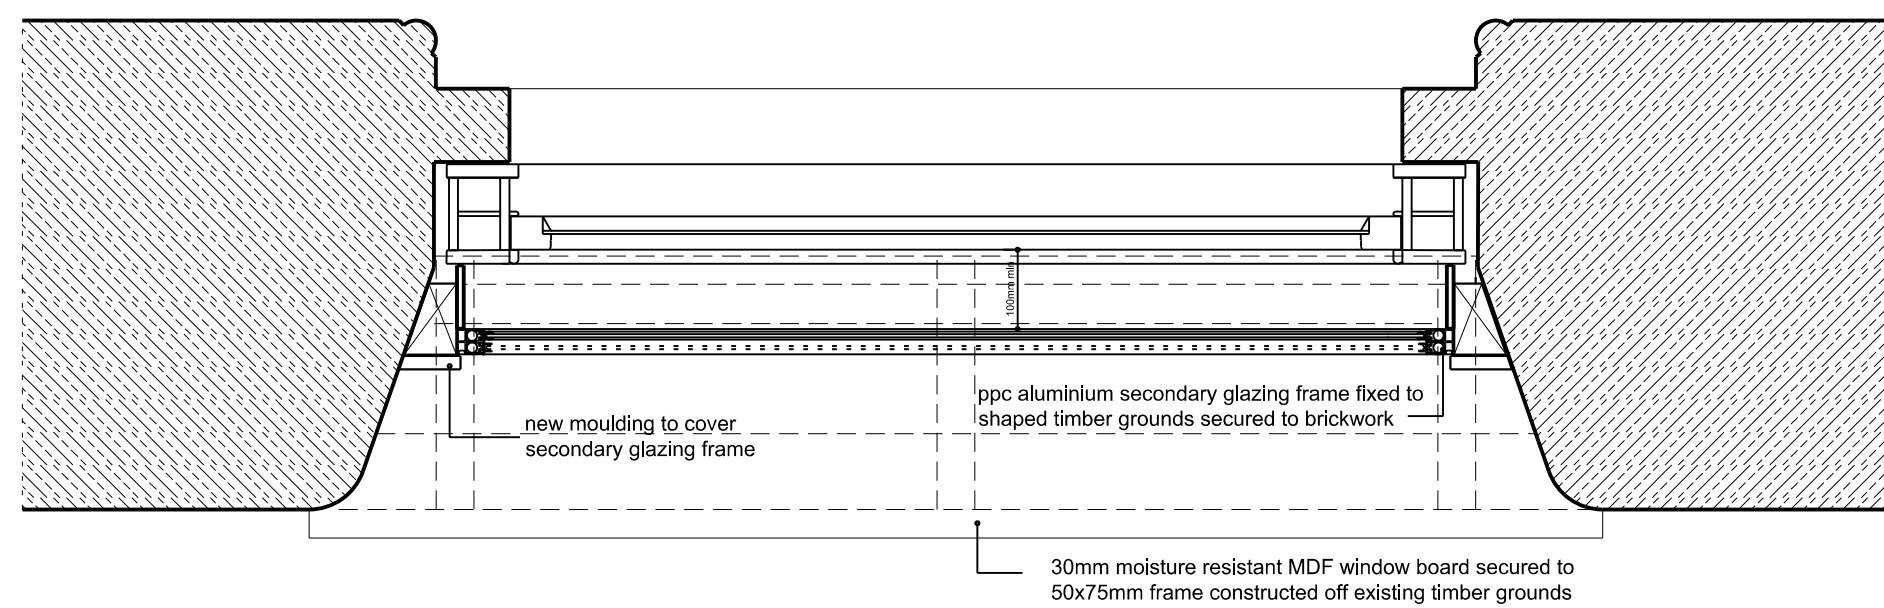


02. Plan 1:10

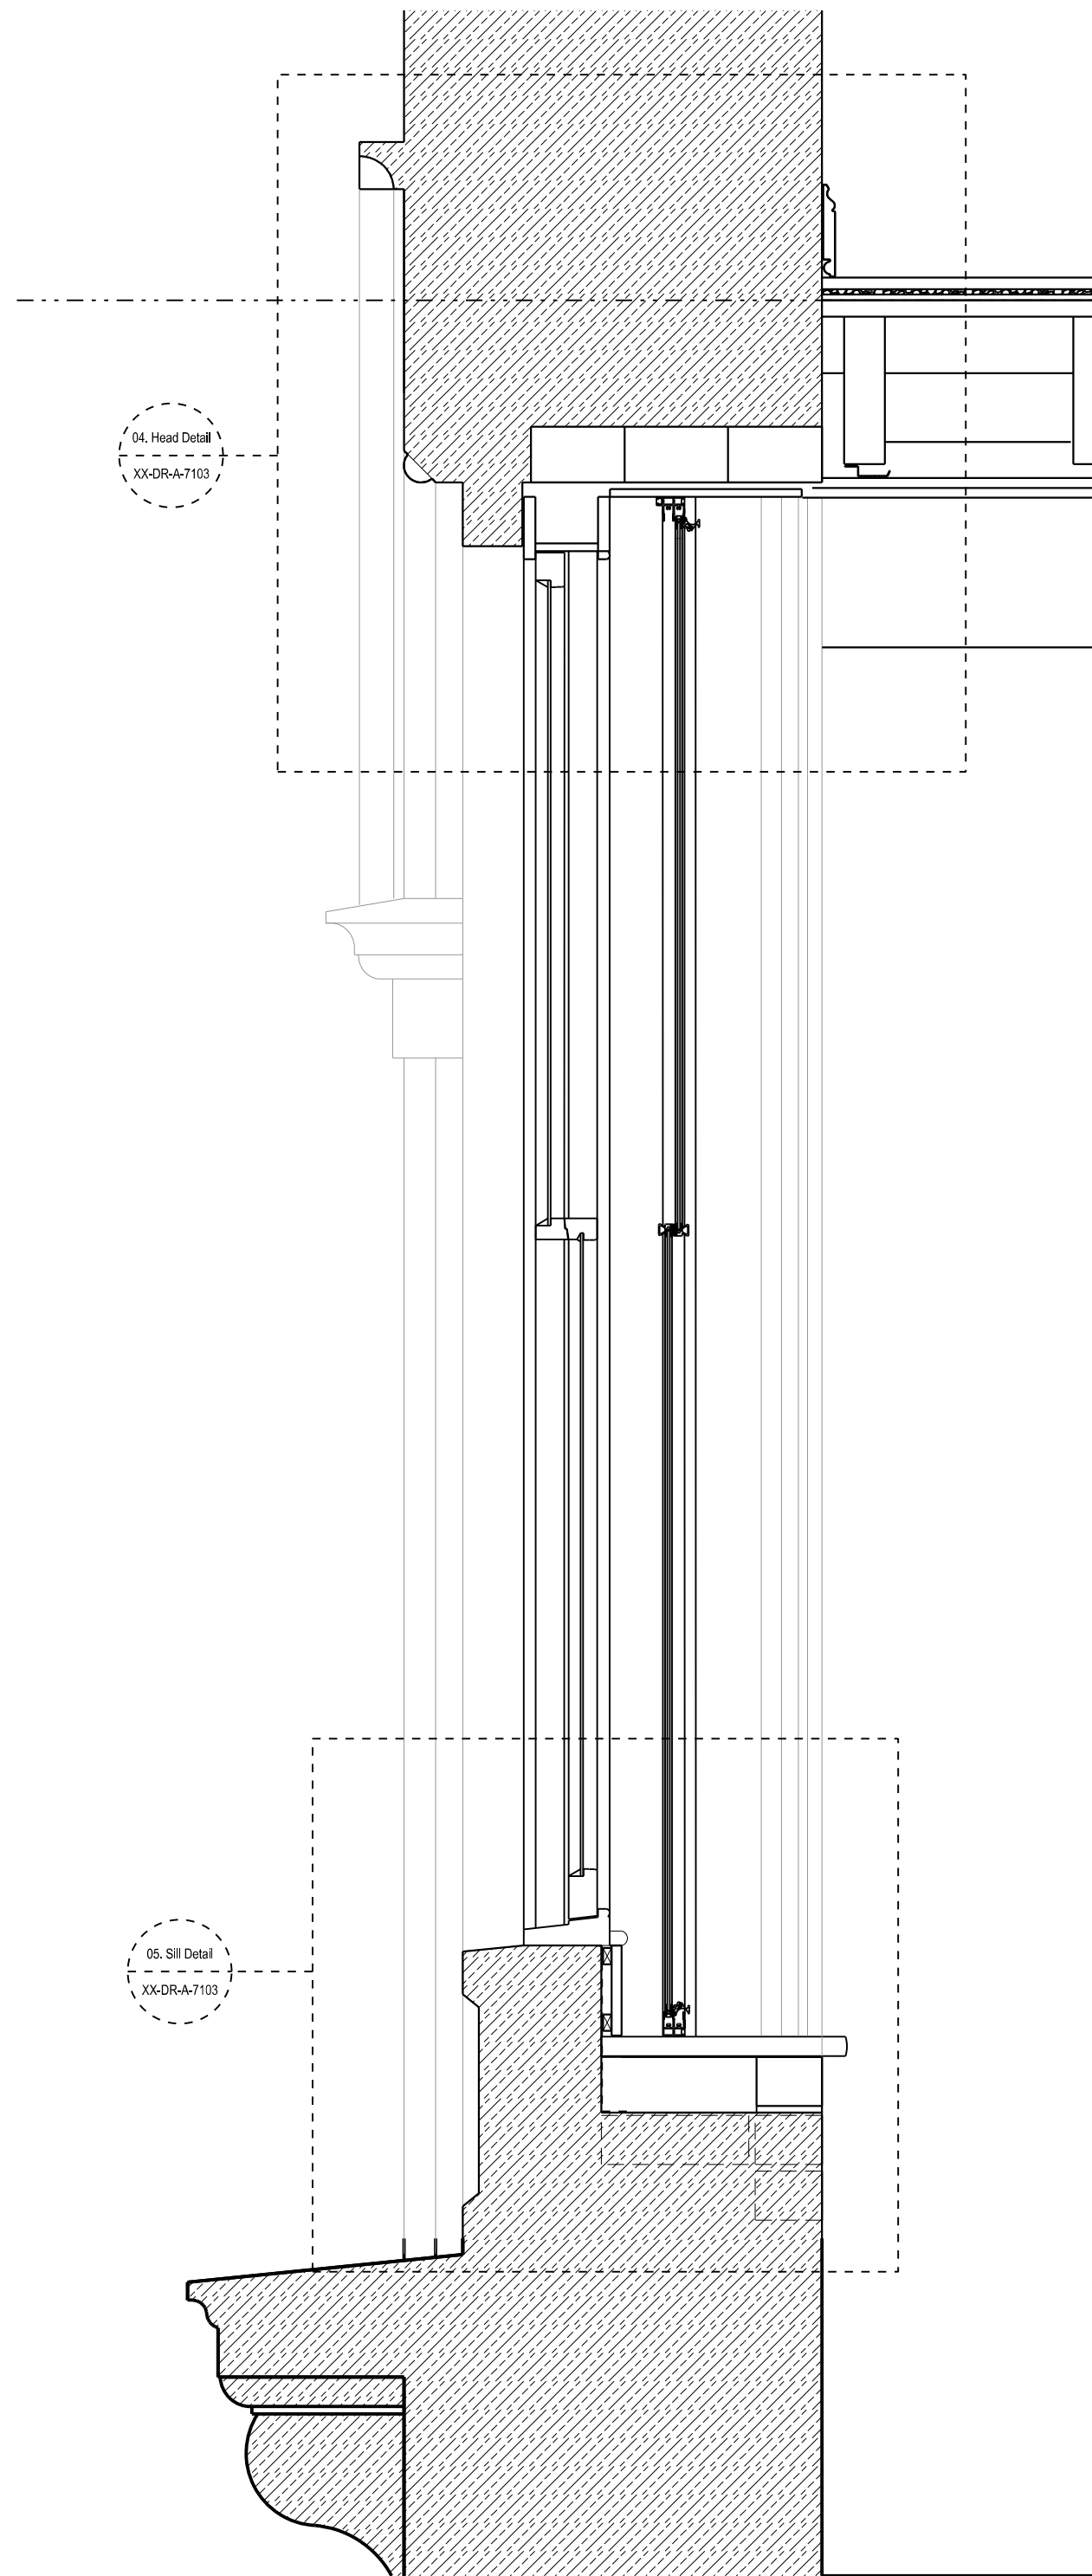

03. Section 1:10

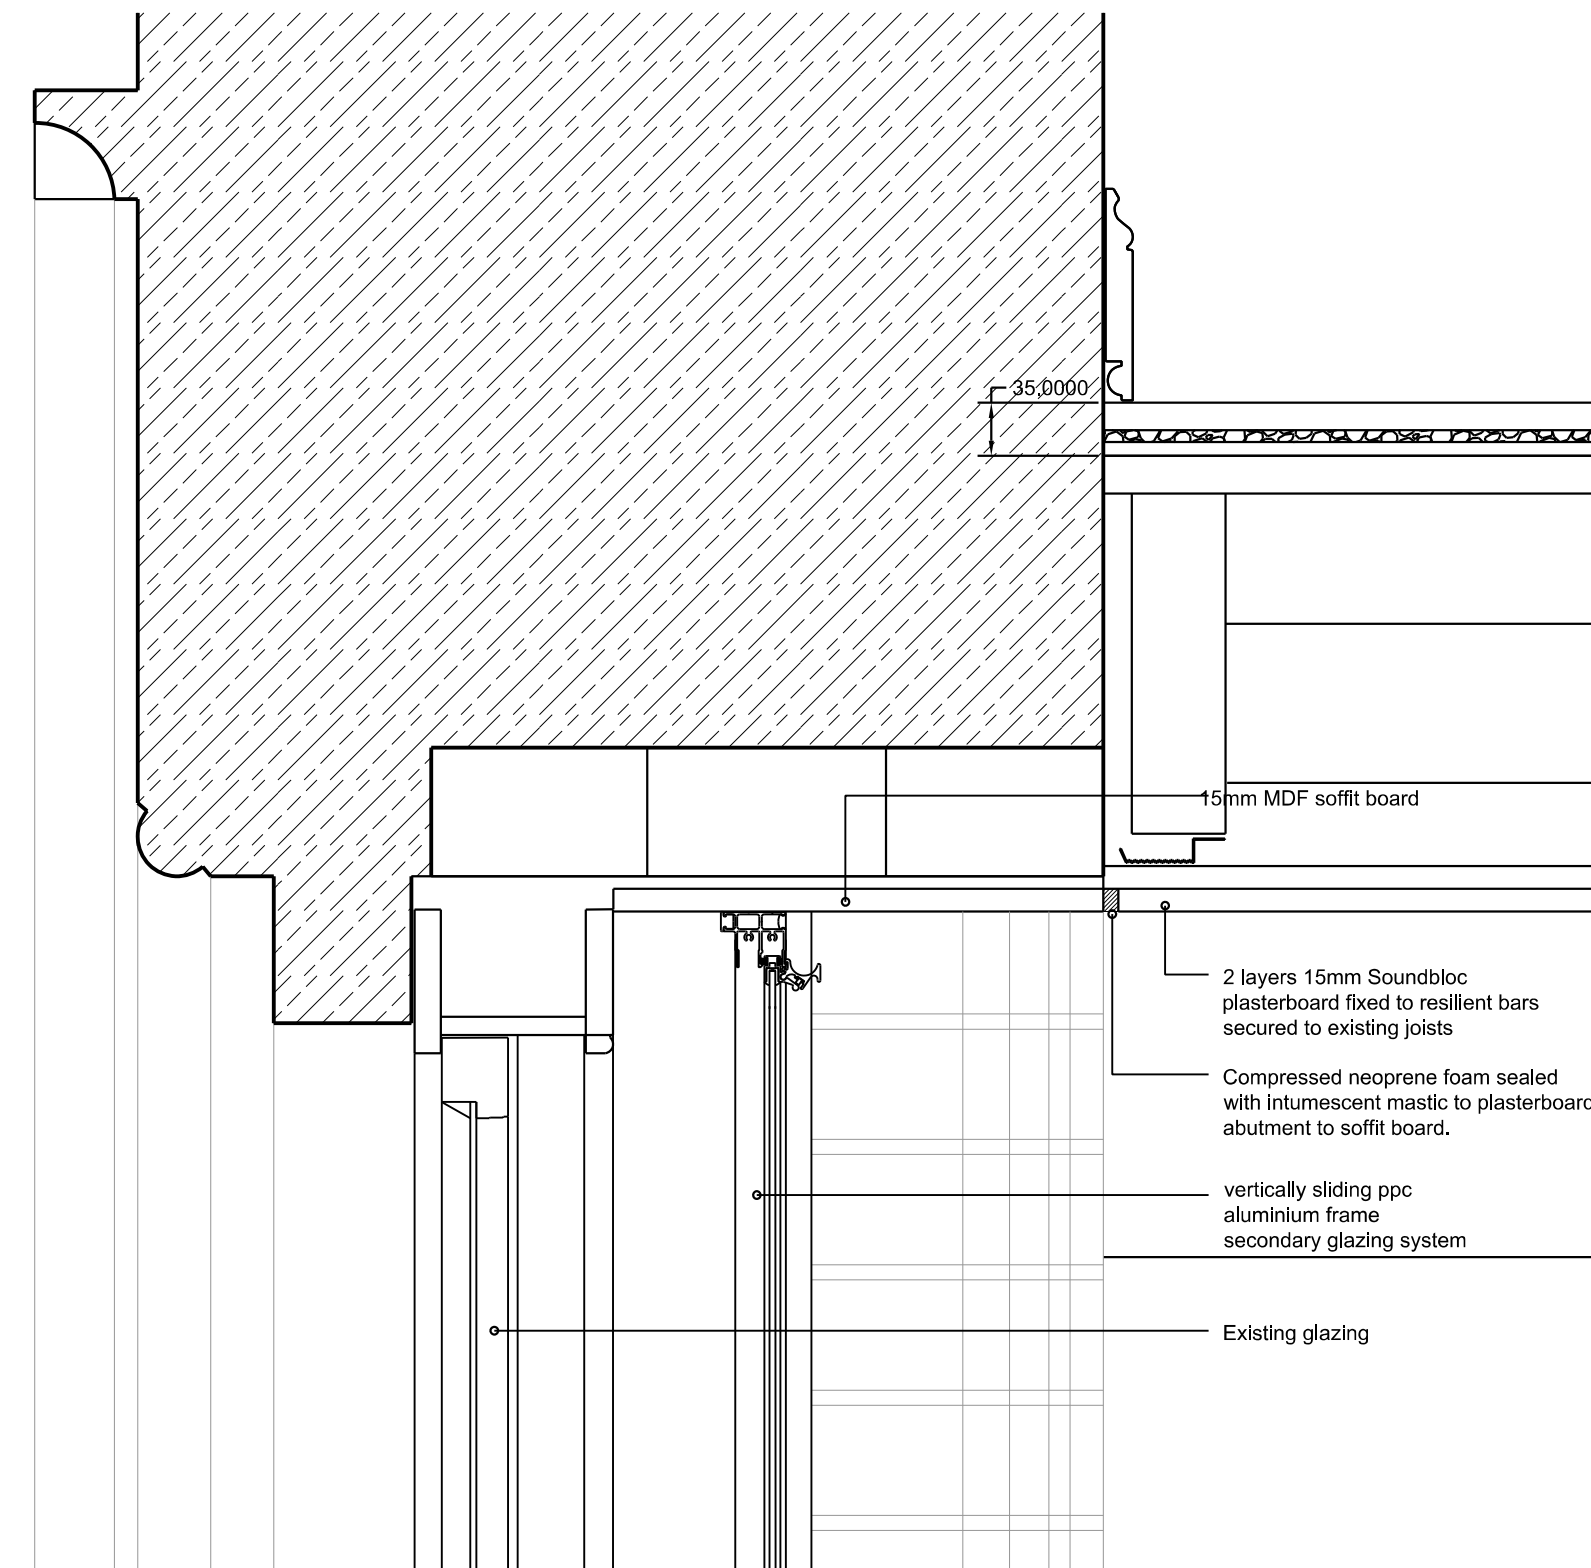

04. Head Detail 1:5

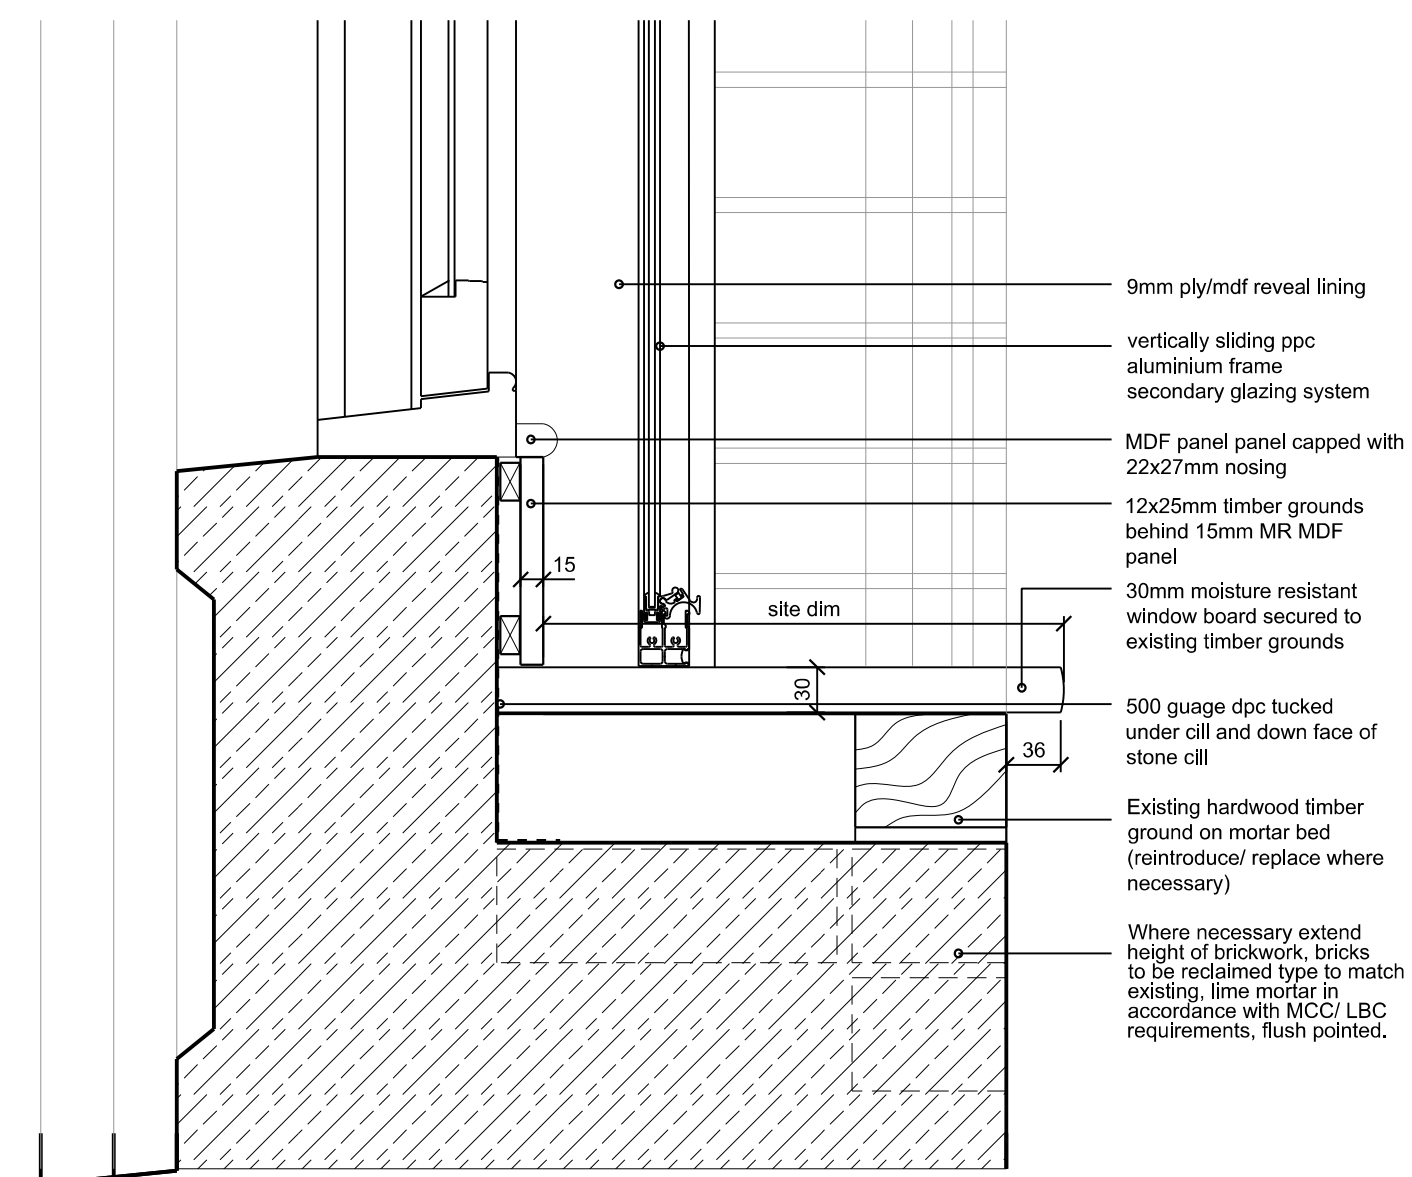

05. Sill Detail 1:5

P01 11.01.21 MS GJ First Issue.
Rev: | Date: | By: | Chk By: | Rev Note:

**FALCONER
CHESTER
HALL**

London | Liverpool | Manchester | www.fcharchitects.com | +44(0)151 243 5800

Project Title
47 Peter Street, Manchester
Client
KRO Hospitality
Drawing Title
Second Floor Window Details

Drawing No.
P20048-FCH-XX-XX-DR-A-7103

Status Issue suitable for: Date
D3 Contractual Design 04.12.20

Job No. Drawing Stage Scale
P20-048 TENDER As Shown @ A1

Rev
P01

Drawn By
RE

Checked By
GJ