




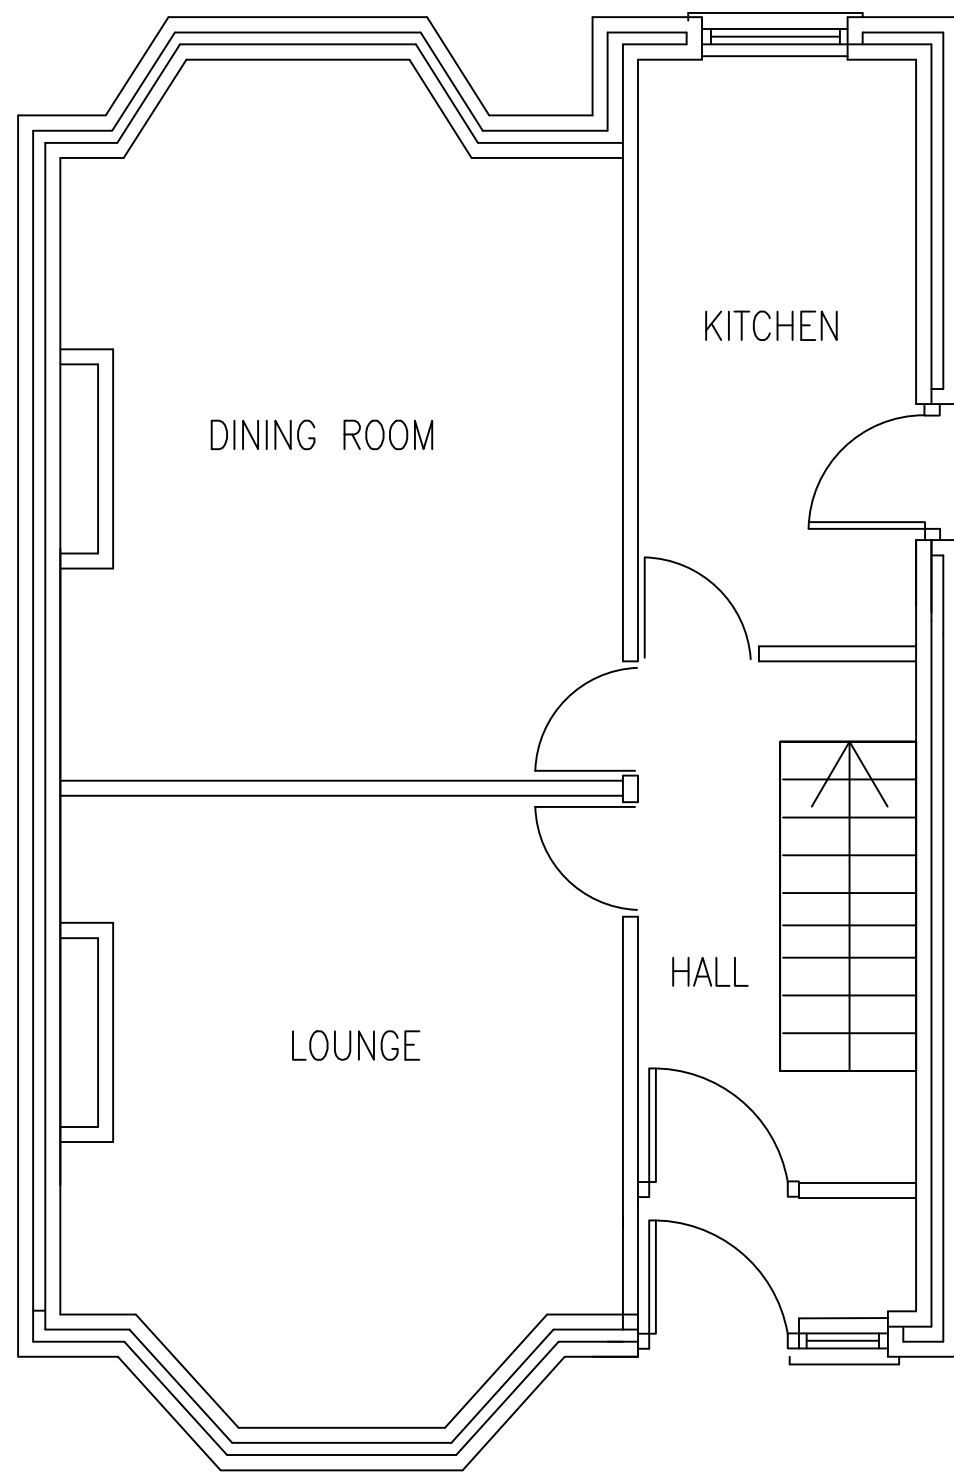


EXISTING GND. FLOOR LAYOUT
(SCALE 1:50)

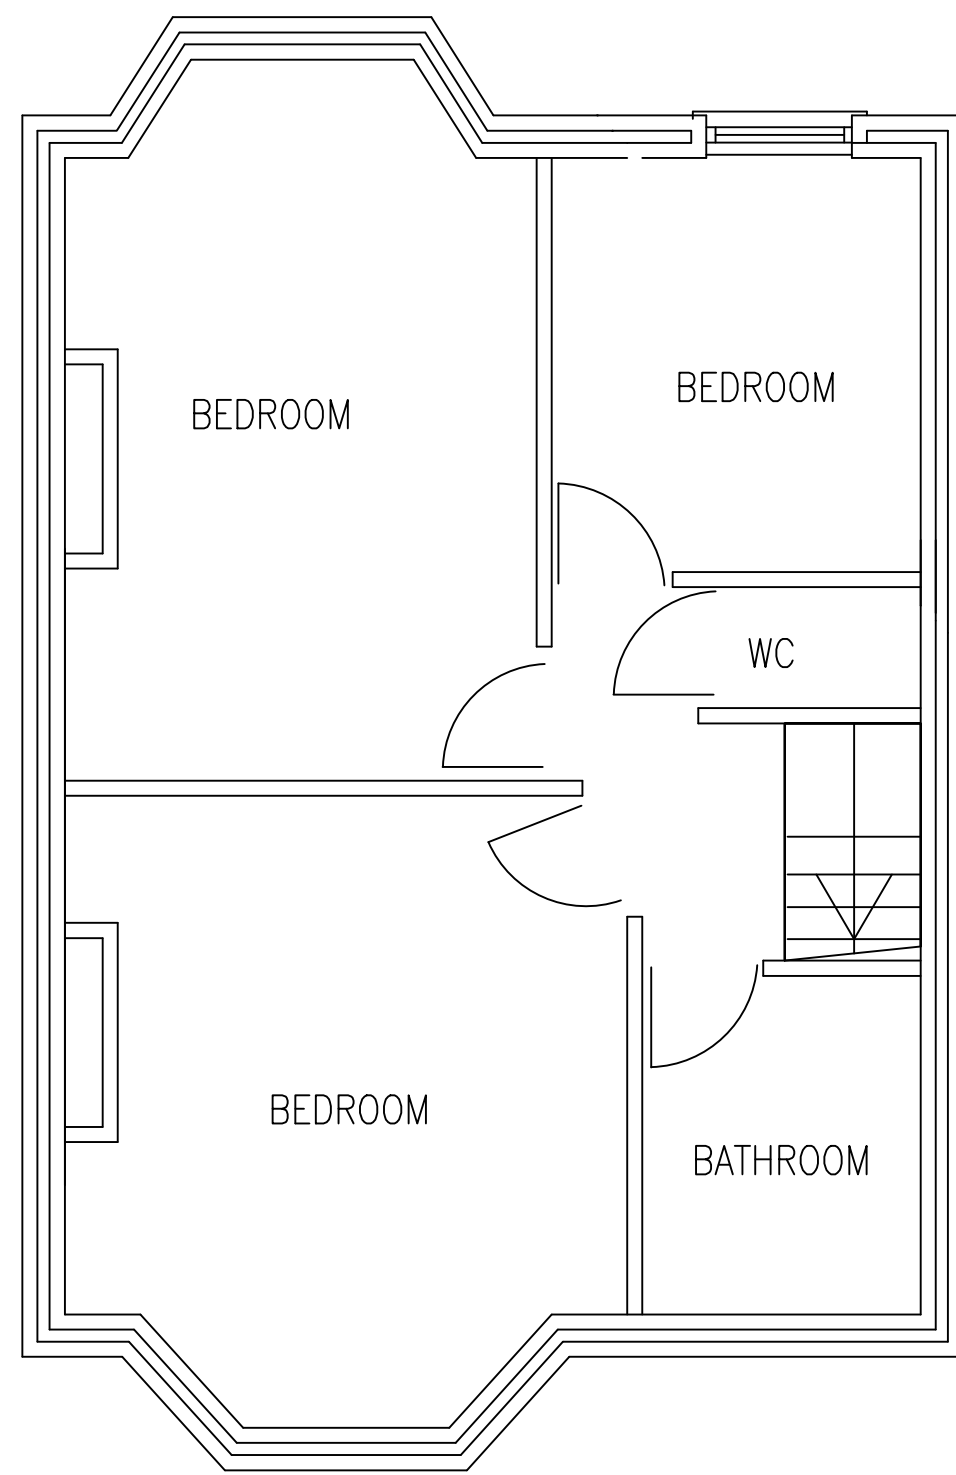

EXISTING 1ST FLOOR LAYOUT
(SCALE 1:50)

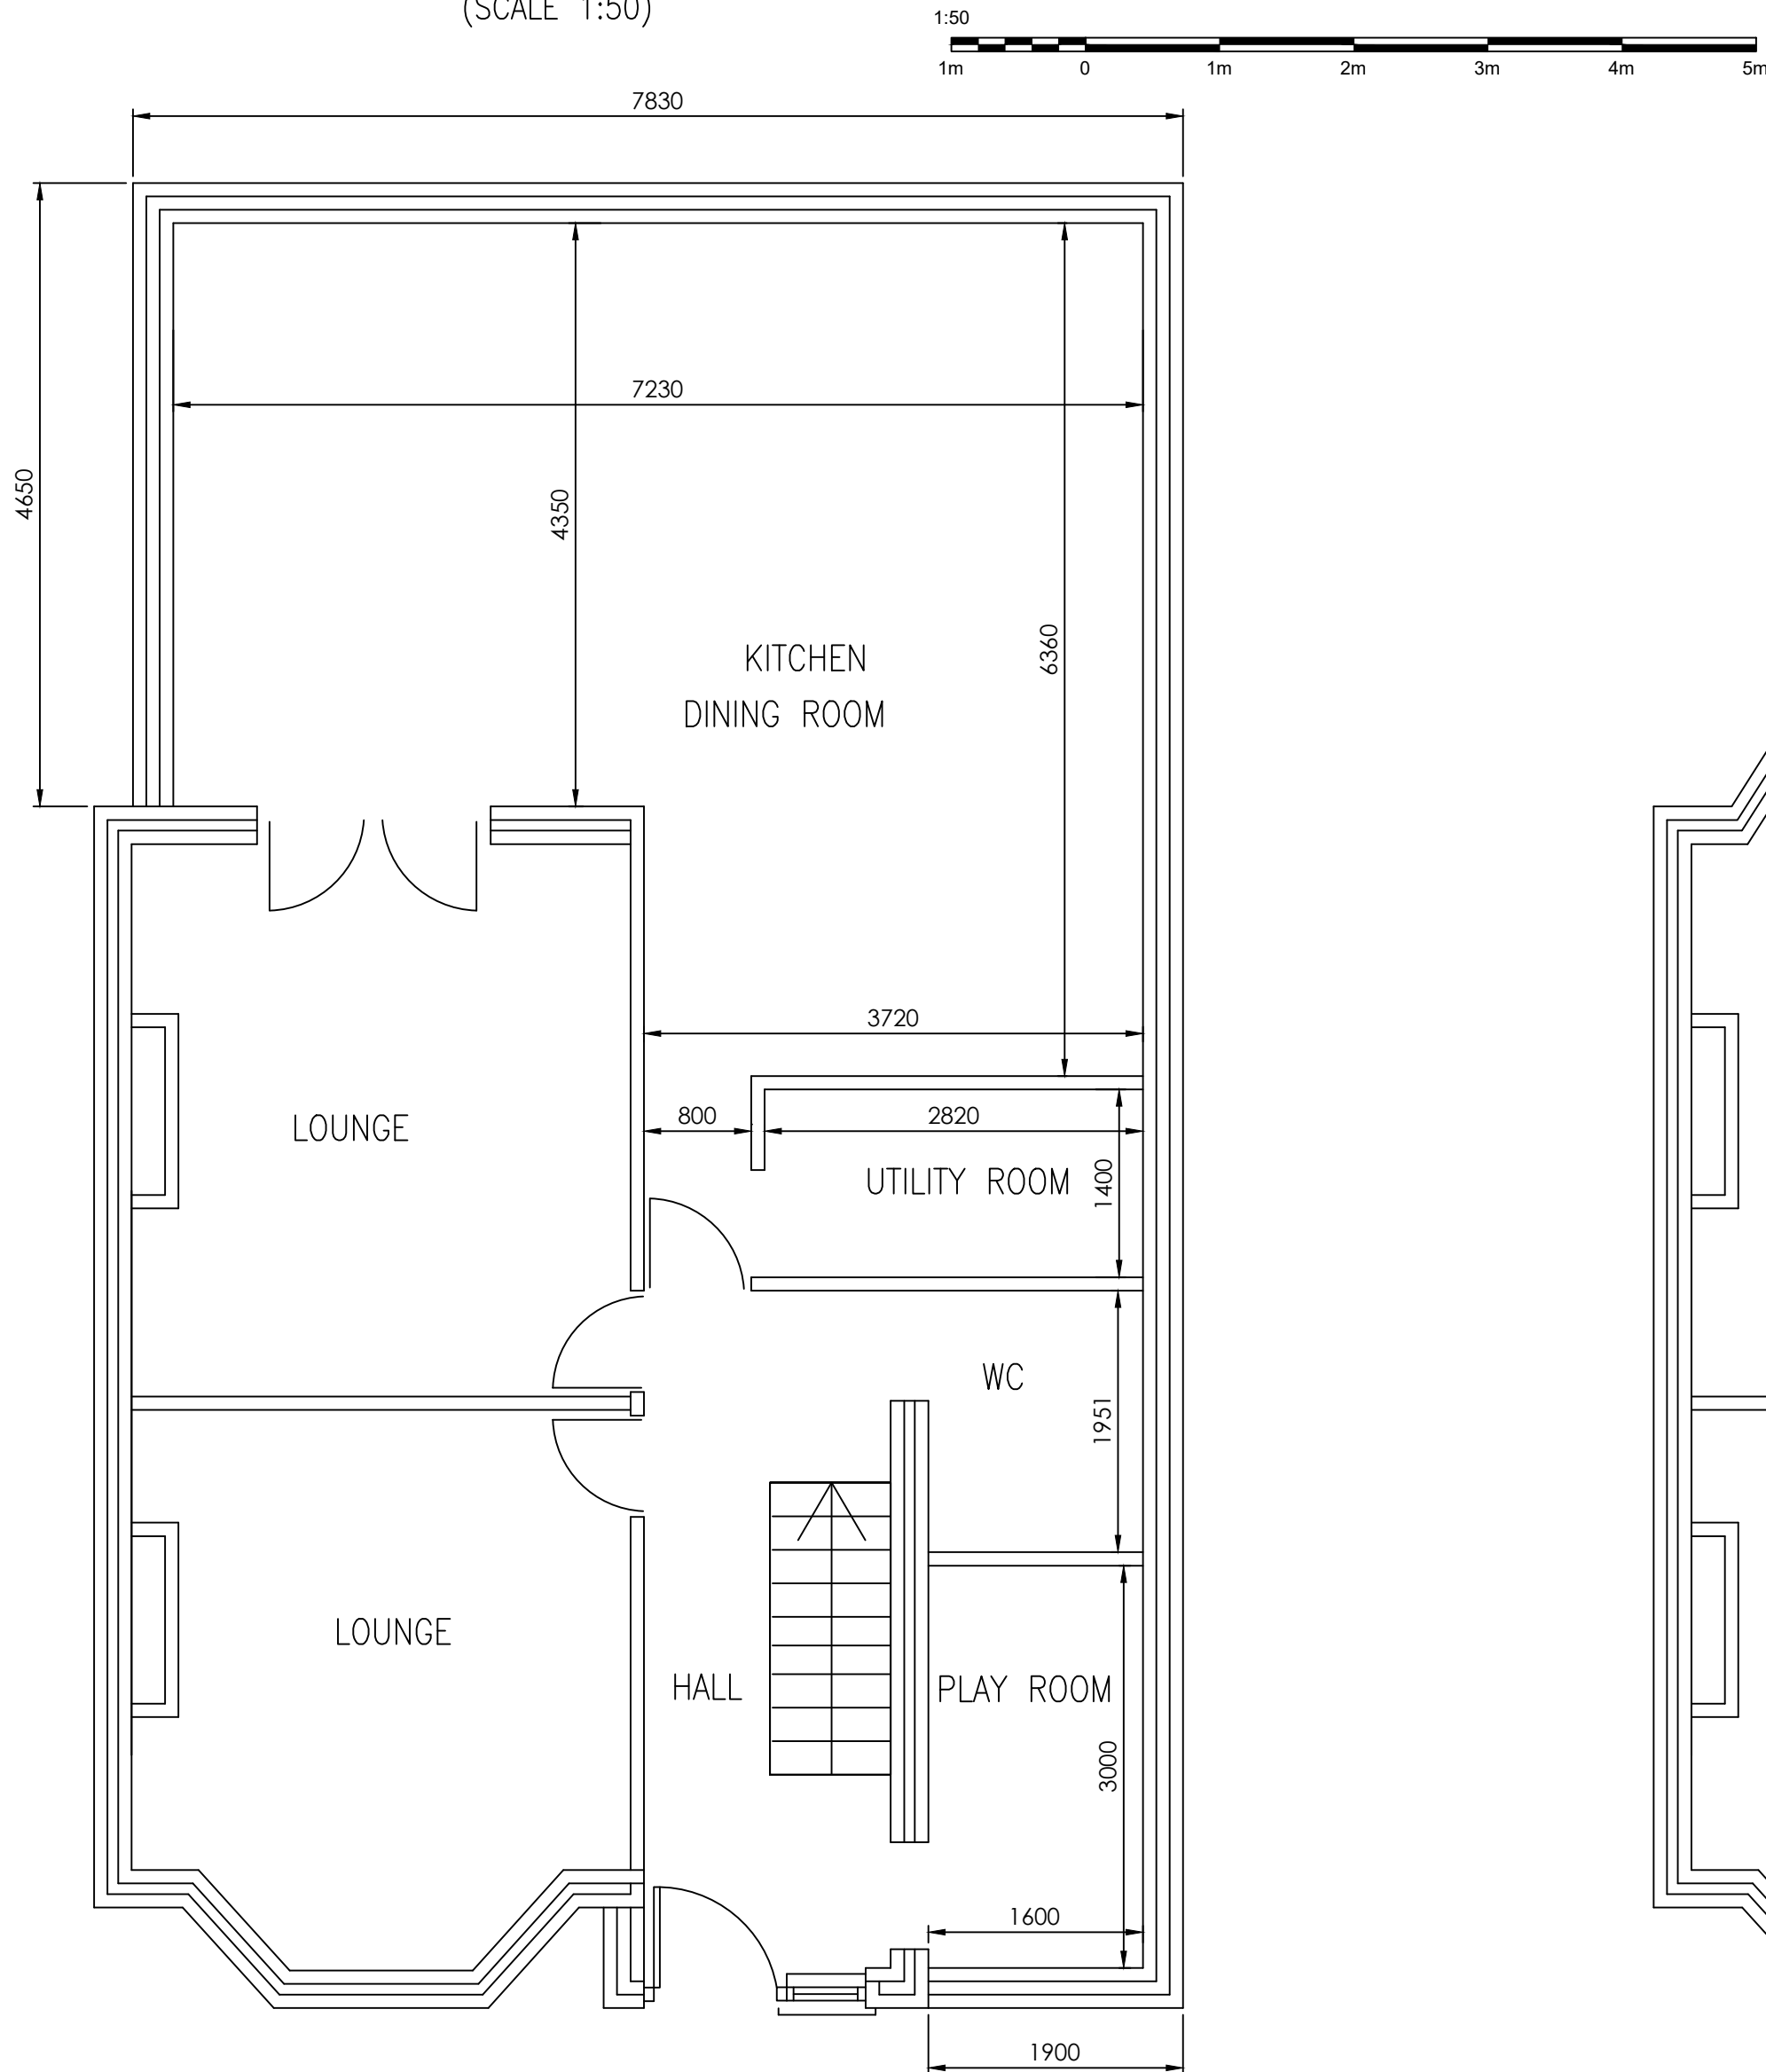

PROPOSED GND. FLOOR LAYOUT
(SCALE 1:50)

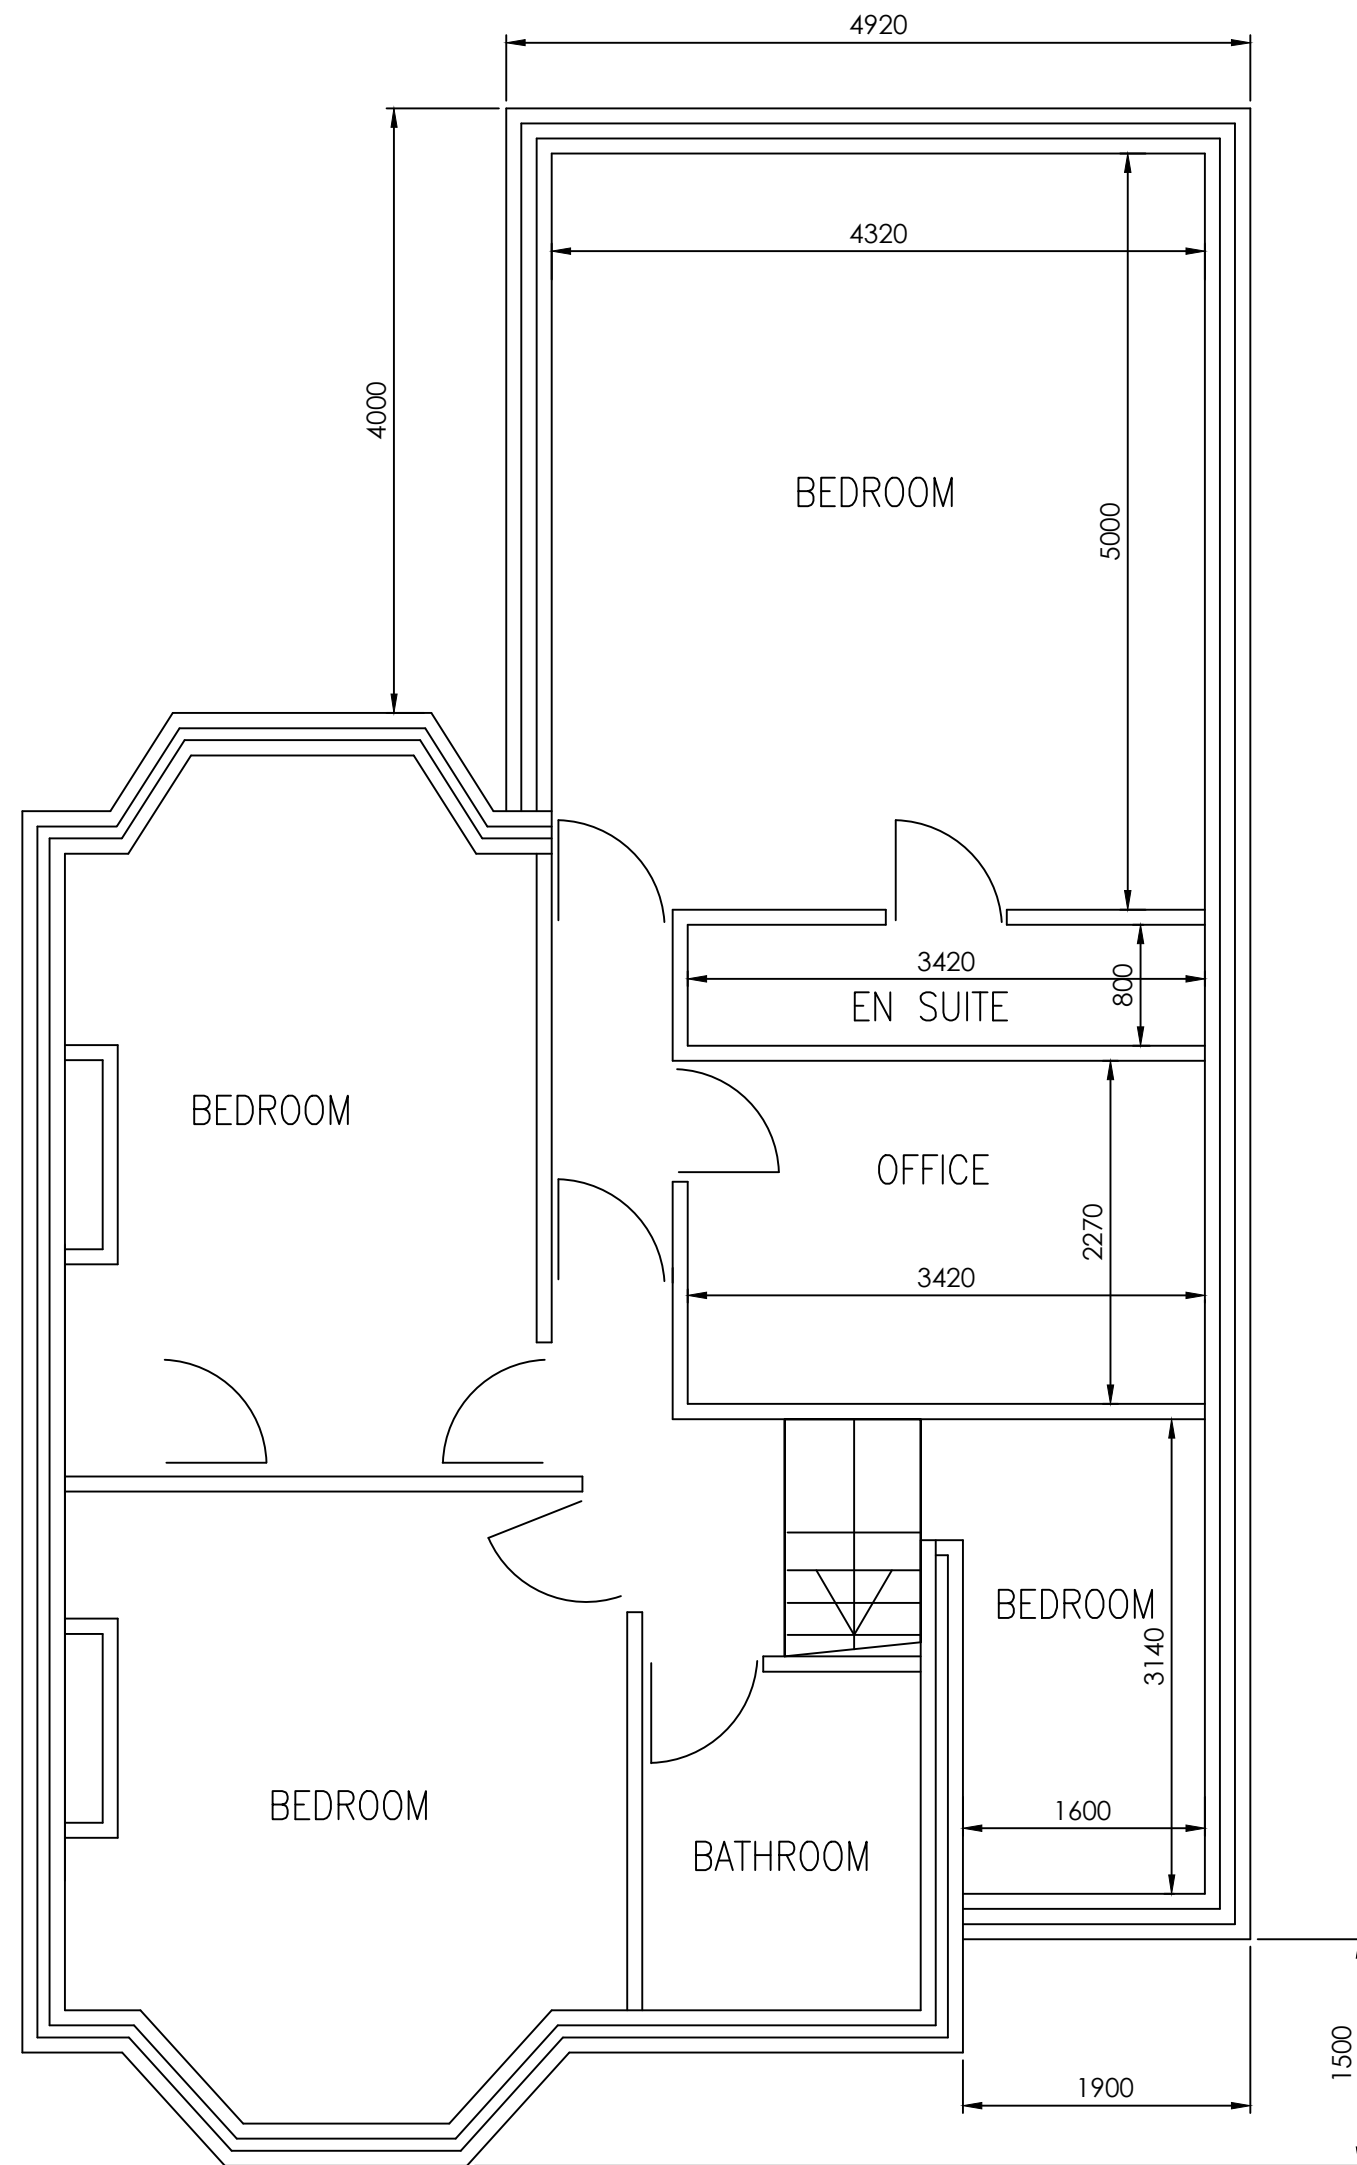

PROPOSED 1ST FLOOR LAYOUT
(SCALE 1:50)

NOTES – GENERAL ARRANGEMENT PLANS	
1.0	GENERAL
1.1	This drawing to be read in conjunction with all relevant Architect's, Engineer's and Specialist's drawings and specifications.
1.2	All work to be carried out in accordance with current good practice, Building Regulations and subsequent amendments, the project specification and relevant British Standards and Codes of Practice. Materials and components to be suitable for their intended use.
1.3	All dimensions to be checked on site prior to construction work taking place. No dimension is to be scaled off. IF IN DOUBT ASK.
1.4	Roof pitches and dimensions in particular to be verified on site by builder/truss manufacturer

PLANNING APPROVAL

CLIENT
MR SHERAZ ALTAF 408 MAULDETH RD CHORLTON M21 7RA

PROJECT
PROPOSED TWO STOREY SIDE & SINGLE GROUND FLOOR EXTENSION

TITLE
PLANS EXISTING & PROPOSED

DRAWING No.	MC-228-01
DRAWN	REV. C1
SCALE	DATE
AS INDICATED	FEB 2022