


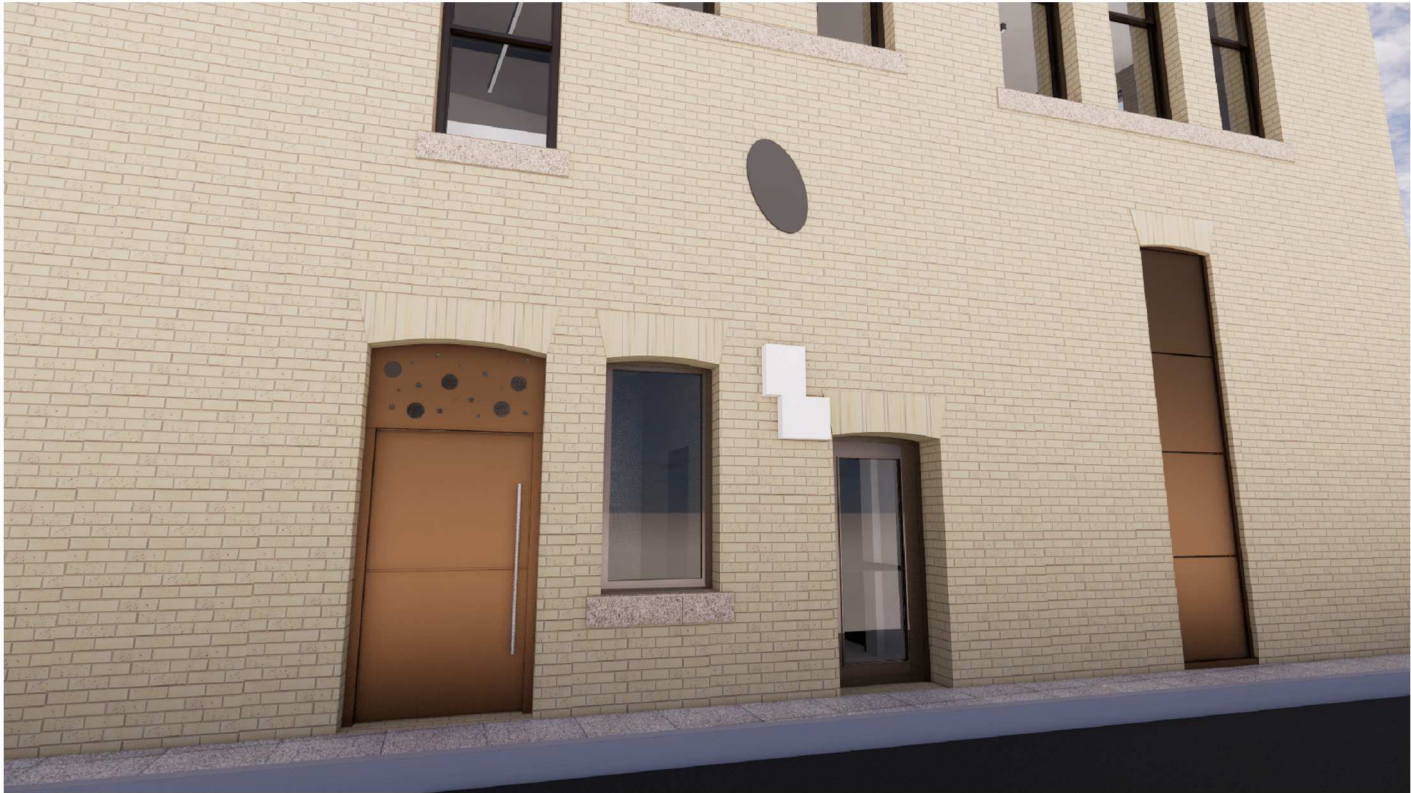

© BOWKER SADLER PARTNERSHIP LIMITED

■ THIS DRAWING IS THE SUBJECT OF COPYRIGHT WHICH VESTS IN BOWKER SADLER PARTNERSHIP LIMITED. IT IS AN INFRINGEMENT OF COPYRIGHT TO REPRODUCE THIS DRAWING, BY WHATEVER MEANS, INCLUDING ELECTRONIC, WITHOUT THE EXPRESS WRITTEN CONSENT OF BOWKER SADLER PARTNERSHIP LIMITED WHICH RESERVES ALL ITS RIGHTS

BOWKER SADLER PARTNERSHIP LIMITED ASSERTS ITS RIGHTS TO BE IDENTIFIED AS THE AUTHOR OF THIS DESIGN

■ DRAWING NOT TO BE SCALED.

■ REPORT ERRORS & OMISSIONS TO ARCHITECT.

■ CHECK ALL DIMENSIONS ON SITE

■ DRAWING TO BE READ IN CONJUNCTION WITH THE HEALTH AND SAFETY PLAN AND ALL RELEVANT RISK ASSESSMENTS



New panelled door within existing opening, clad with VM Zinc Pigmento Brown, with feature shadow detail, to match Princess Street entrance, including perforated over panel to provide ventilation to Boiler Room.

Original window refurbished and reinstated, obscured glass

New secondary entrance and fire exit to ground floor and above in existing opening, glass to be obscured

Existing door opening blocked up and infilled with solid panels clad with VM Zinc Pigmento Brown, with feature shadow detail, to match Princess Street entrance.

REV. DATE DRN. CHKD.

PROJECT
Princess House, 105-107
Princess Street Manchester

CLIENT
LAPWINE
LIMITED

DRAWING
Details to Abingdon Street
Elevation

SCALE 1 : 50 SHEET SIZE @ A3 DRAWN AW CHECKED DL DATE Jan '22

BOWKER SADLER ARCHITECTURE
A: Hatherlow House, Hatherlow, Romiley, Stockport SK6 3DY
T: 0161 406 7333
E: office@bowker-sadler.co.uk
W: www.bowker-sadler.co.uk

JOB No 18-094 DRAWING No 1042 REVISION
STATUS Planning