


ALL MATERIALS TO MATCH EXISTING WHERE POSSIBLE

36 MAYFIELD ROAD, MANCHESTER - M16 8EU

PROPOSED EXCAVATION TO BASEMENT LEVEL CREATING STAIRS AND NEW ENTRANCE

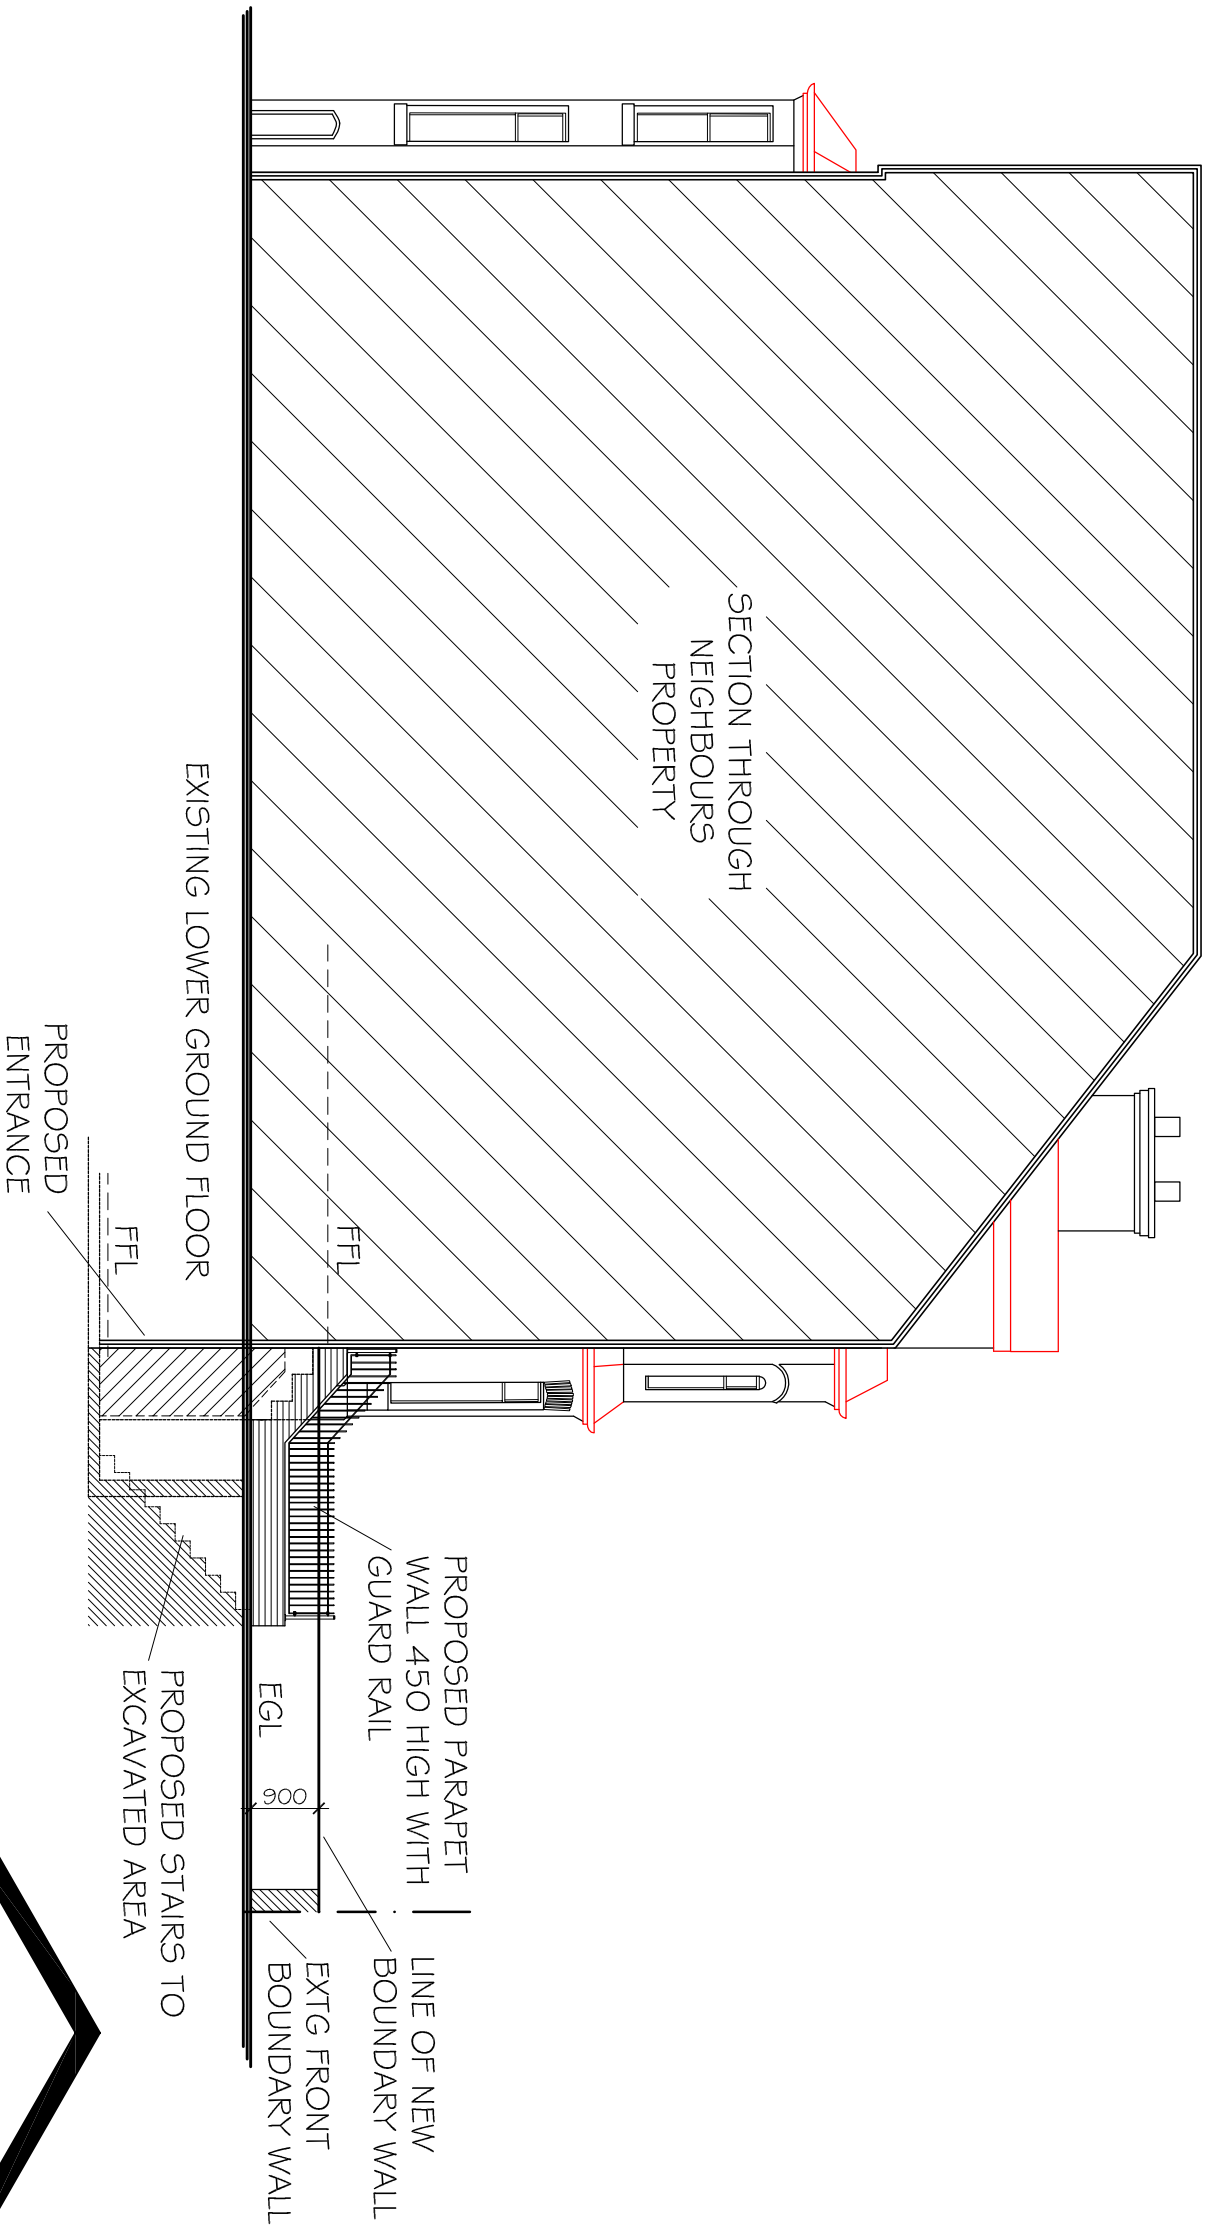


L/H SECTION

SCALE 1:100 @ A3 DRAWN JM - NOVEMBER 2021

DRG No. APL 834 - P05 REV A

PROPOSED ELEVATIONS

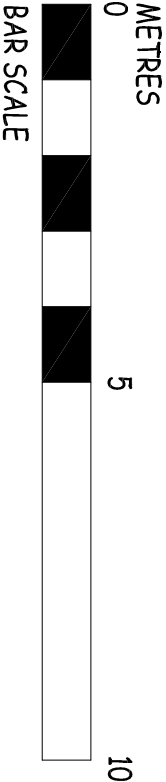

ABSTRACT
©
PLANS

STRUCTURAL • ARCHITECTURAL

TEL: 01483 77 00 73

Email: info@abstract-plans.co.uk

Web: www.abstract-plans.co.uk