




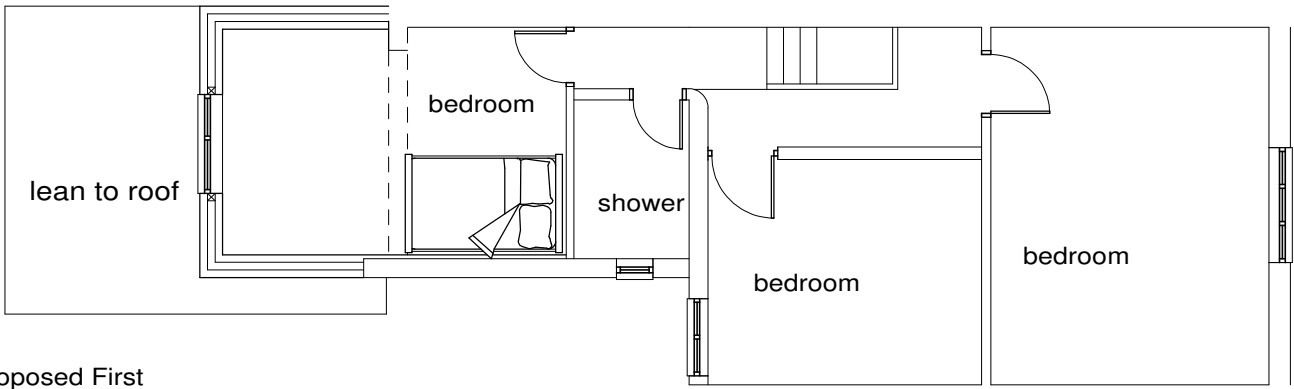


Proposed First

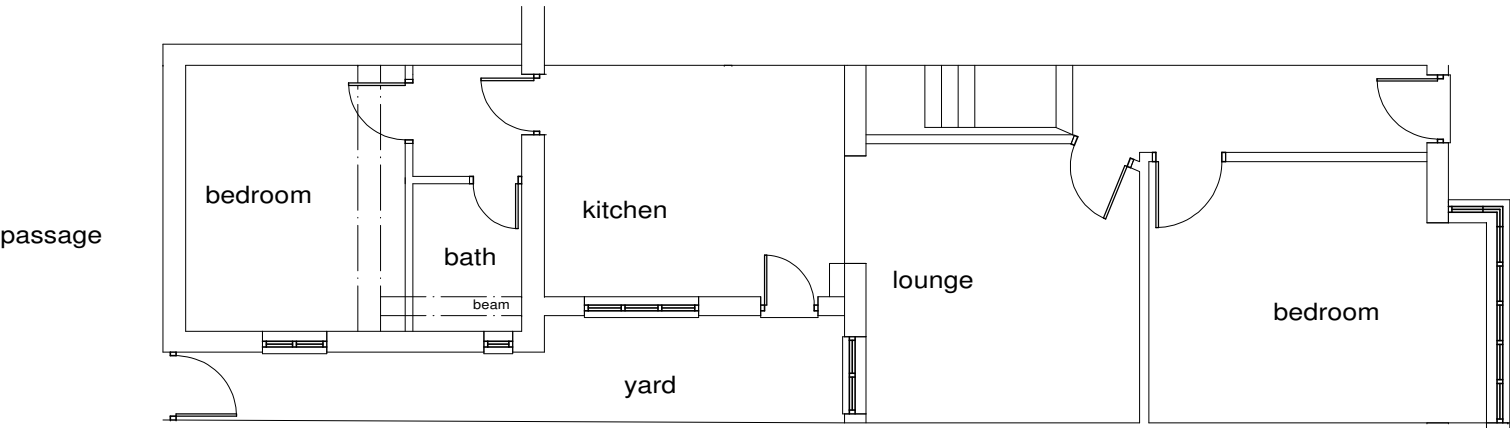

Proposed Ground

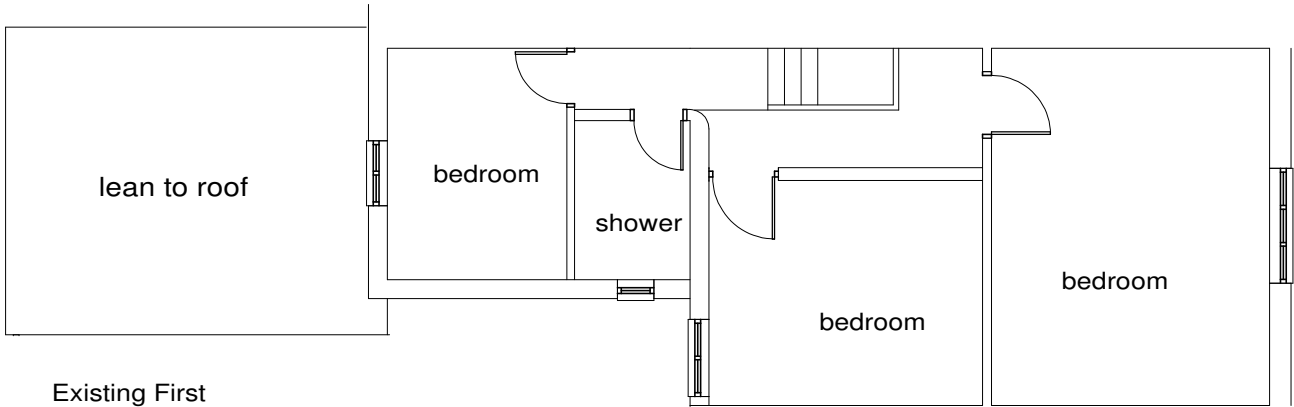

Existing First

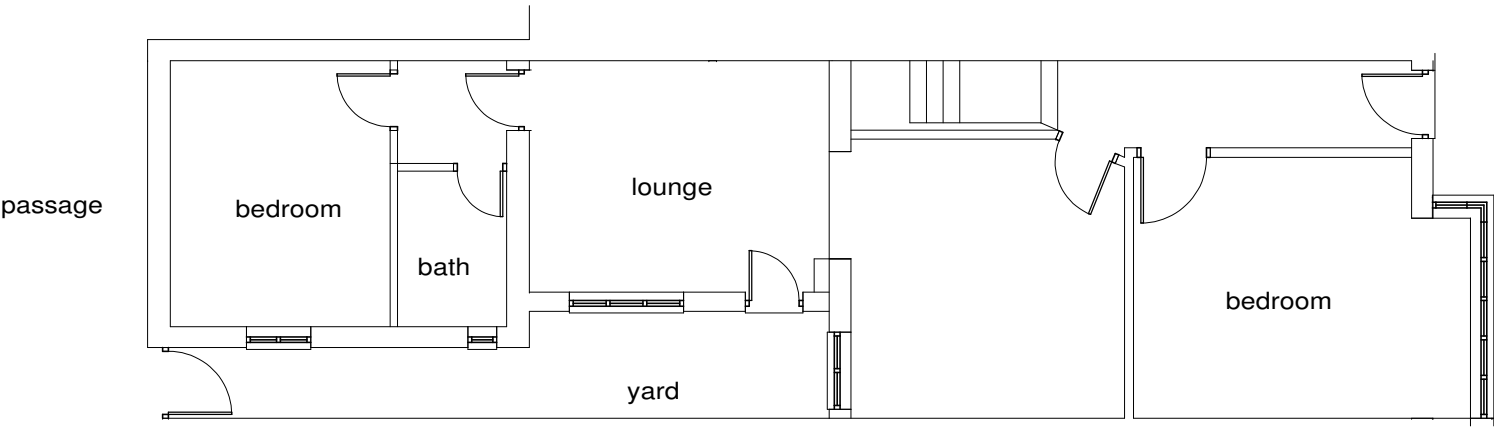

Existing Ground

Plans prepared for
Local Authority approval
All dimensions to be
checked on site

A	-	-
	Date	Revisions

©copyright

Client

Job Title

Proposed Extension at
118 Ladybarn Lane
Manchester M14 6YH

Drawing Title

Proposed and
Existing Plans

Scale 1:100 @ A3

Date

Drawn by

Drg No.

Rev.