




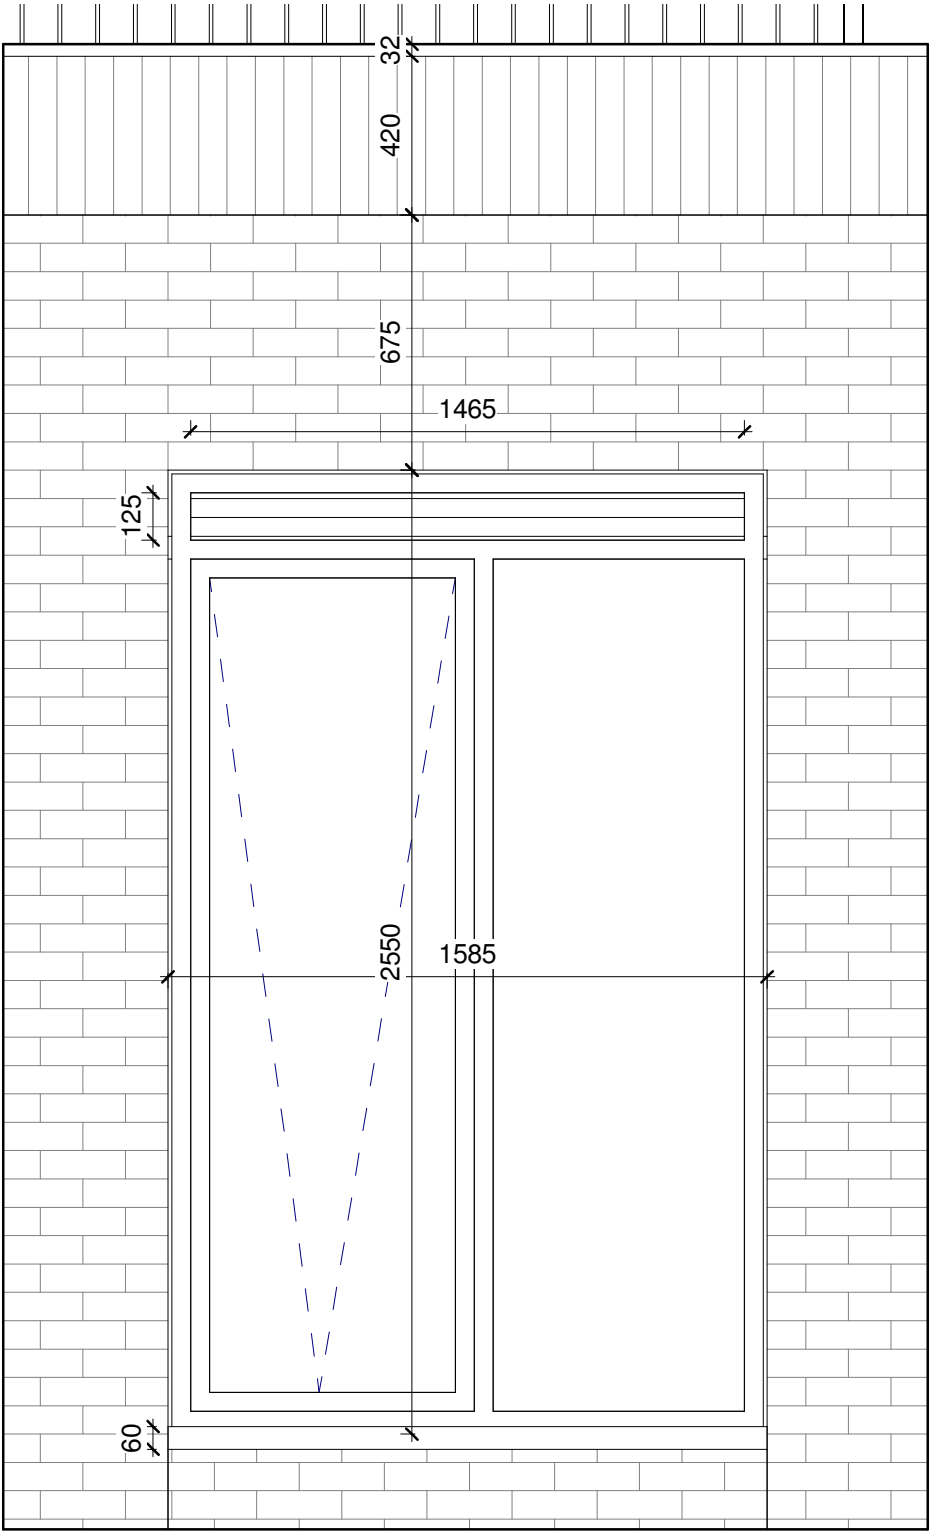

1 Typical Window Bay Elevation 01
1 : 20

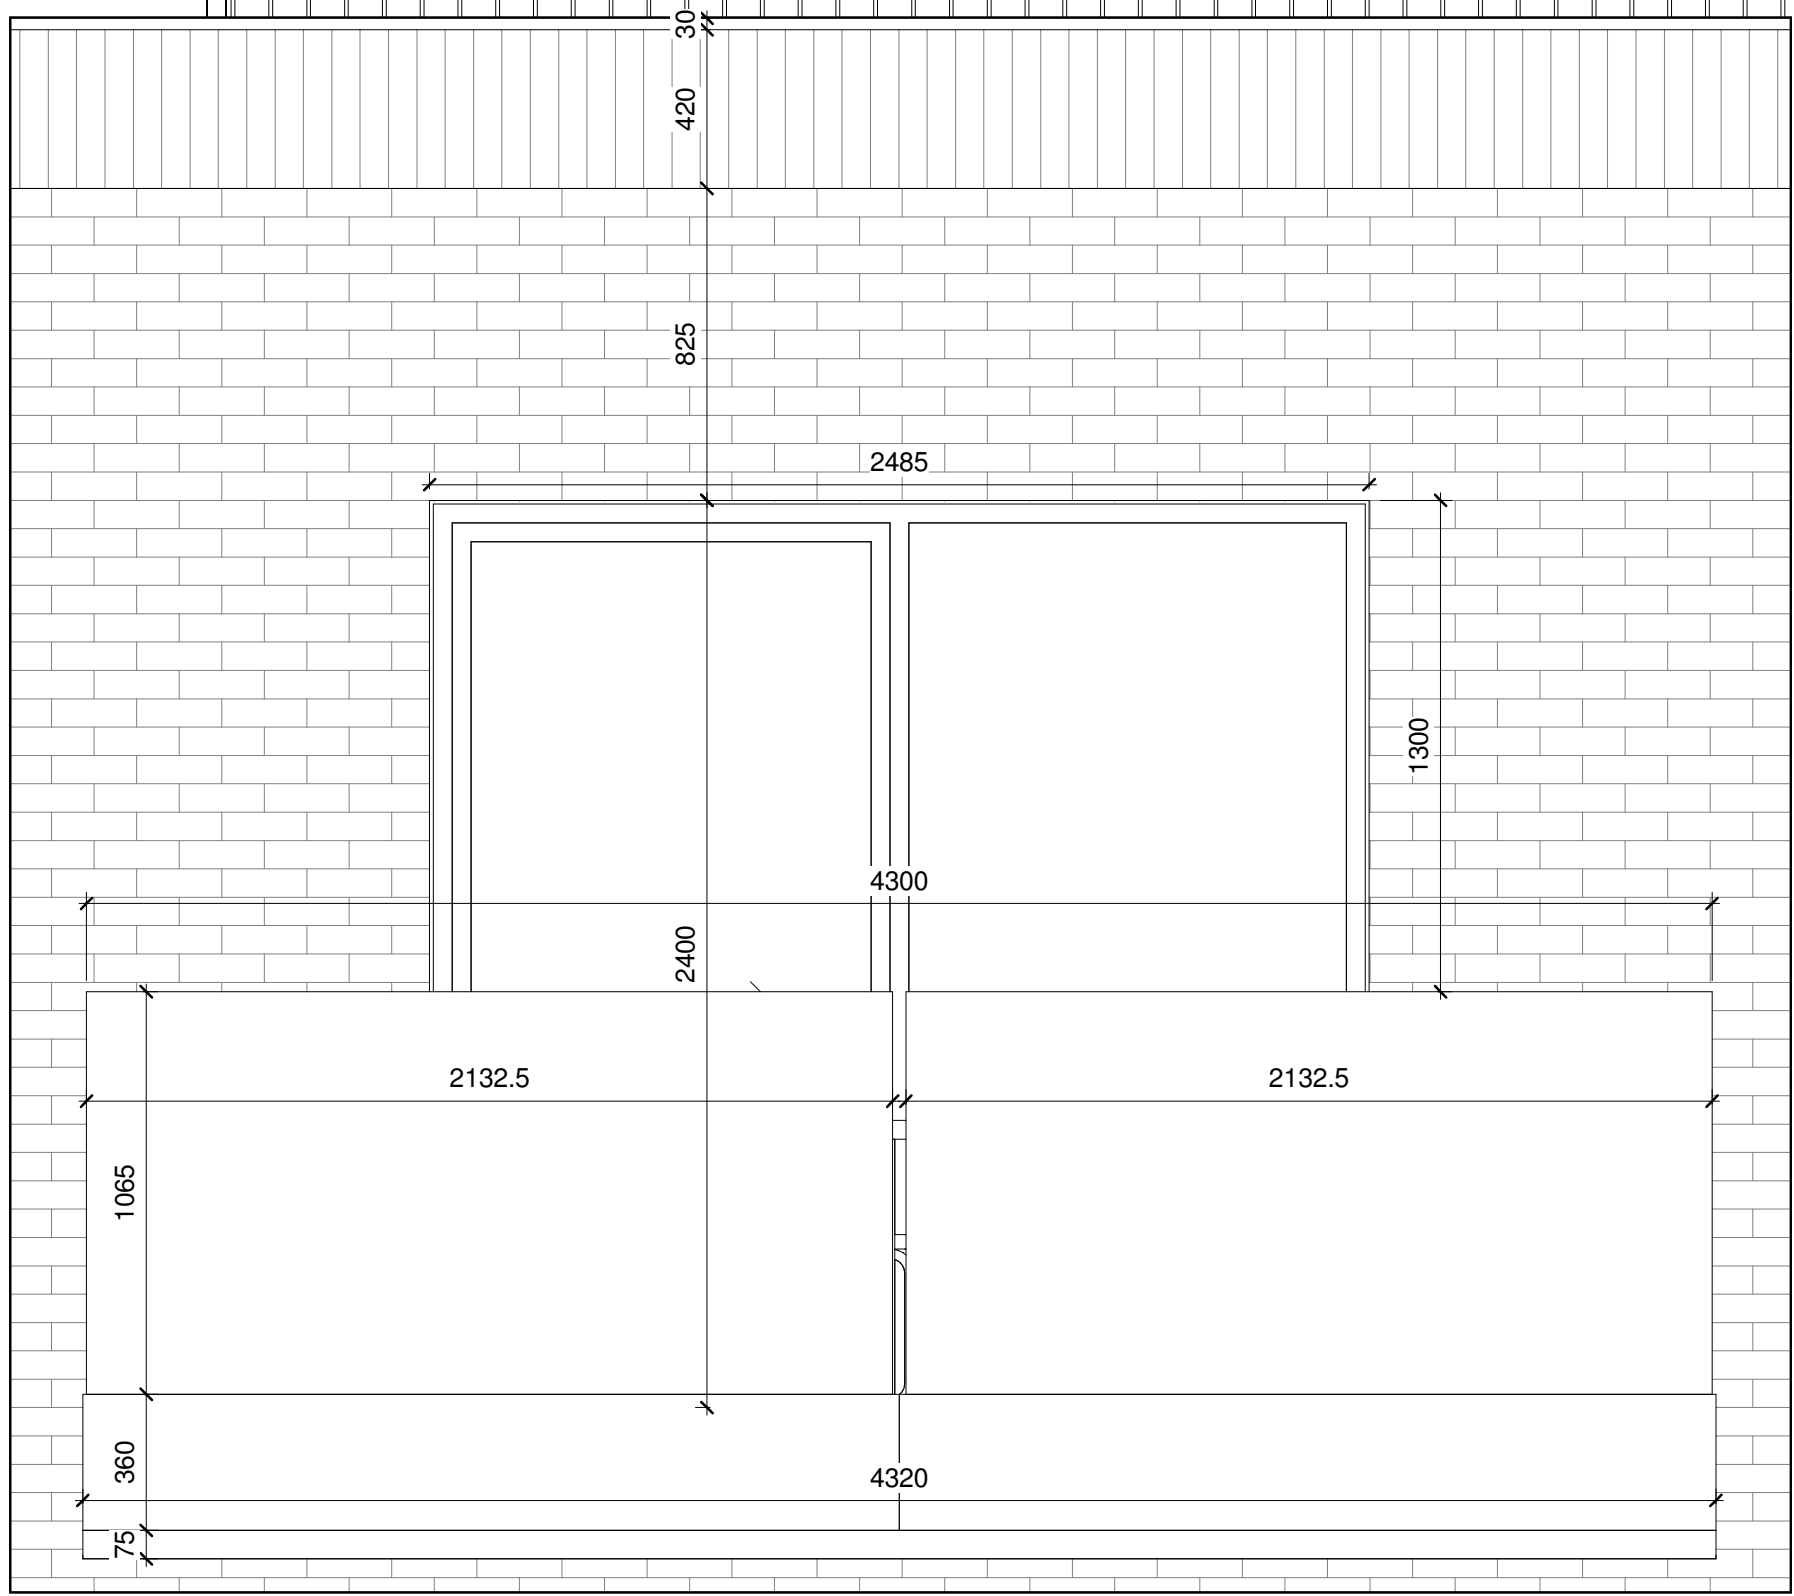

2 Typical Window Bay Elevation 02
1 : 20

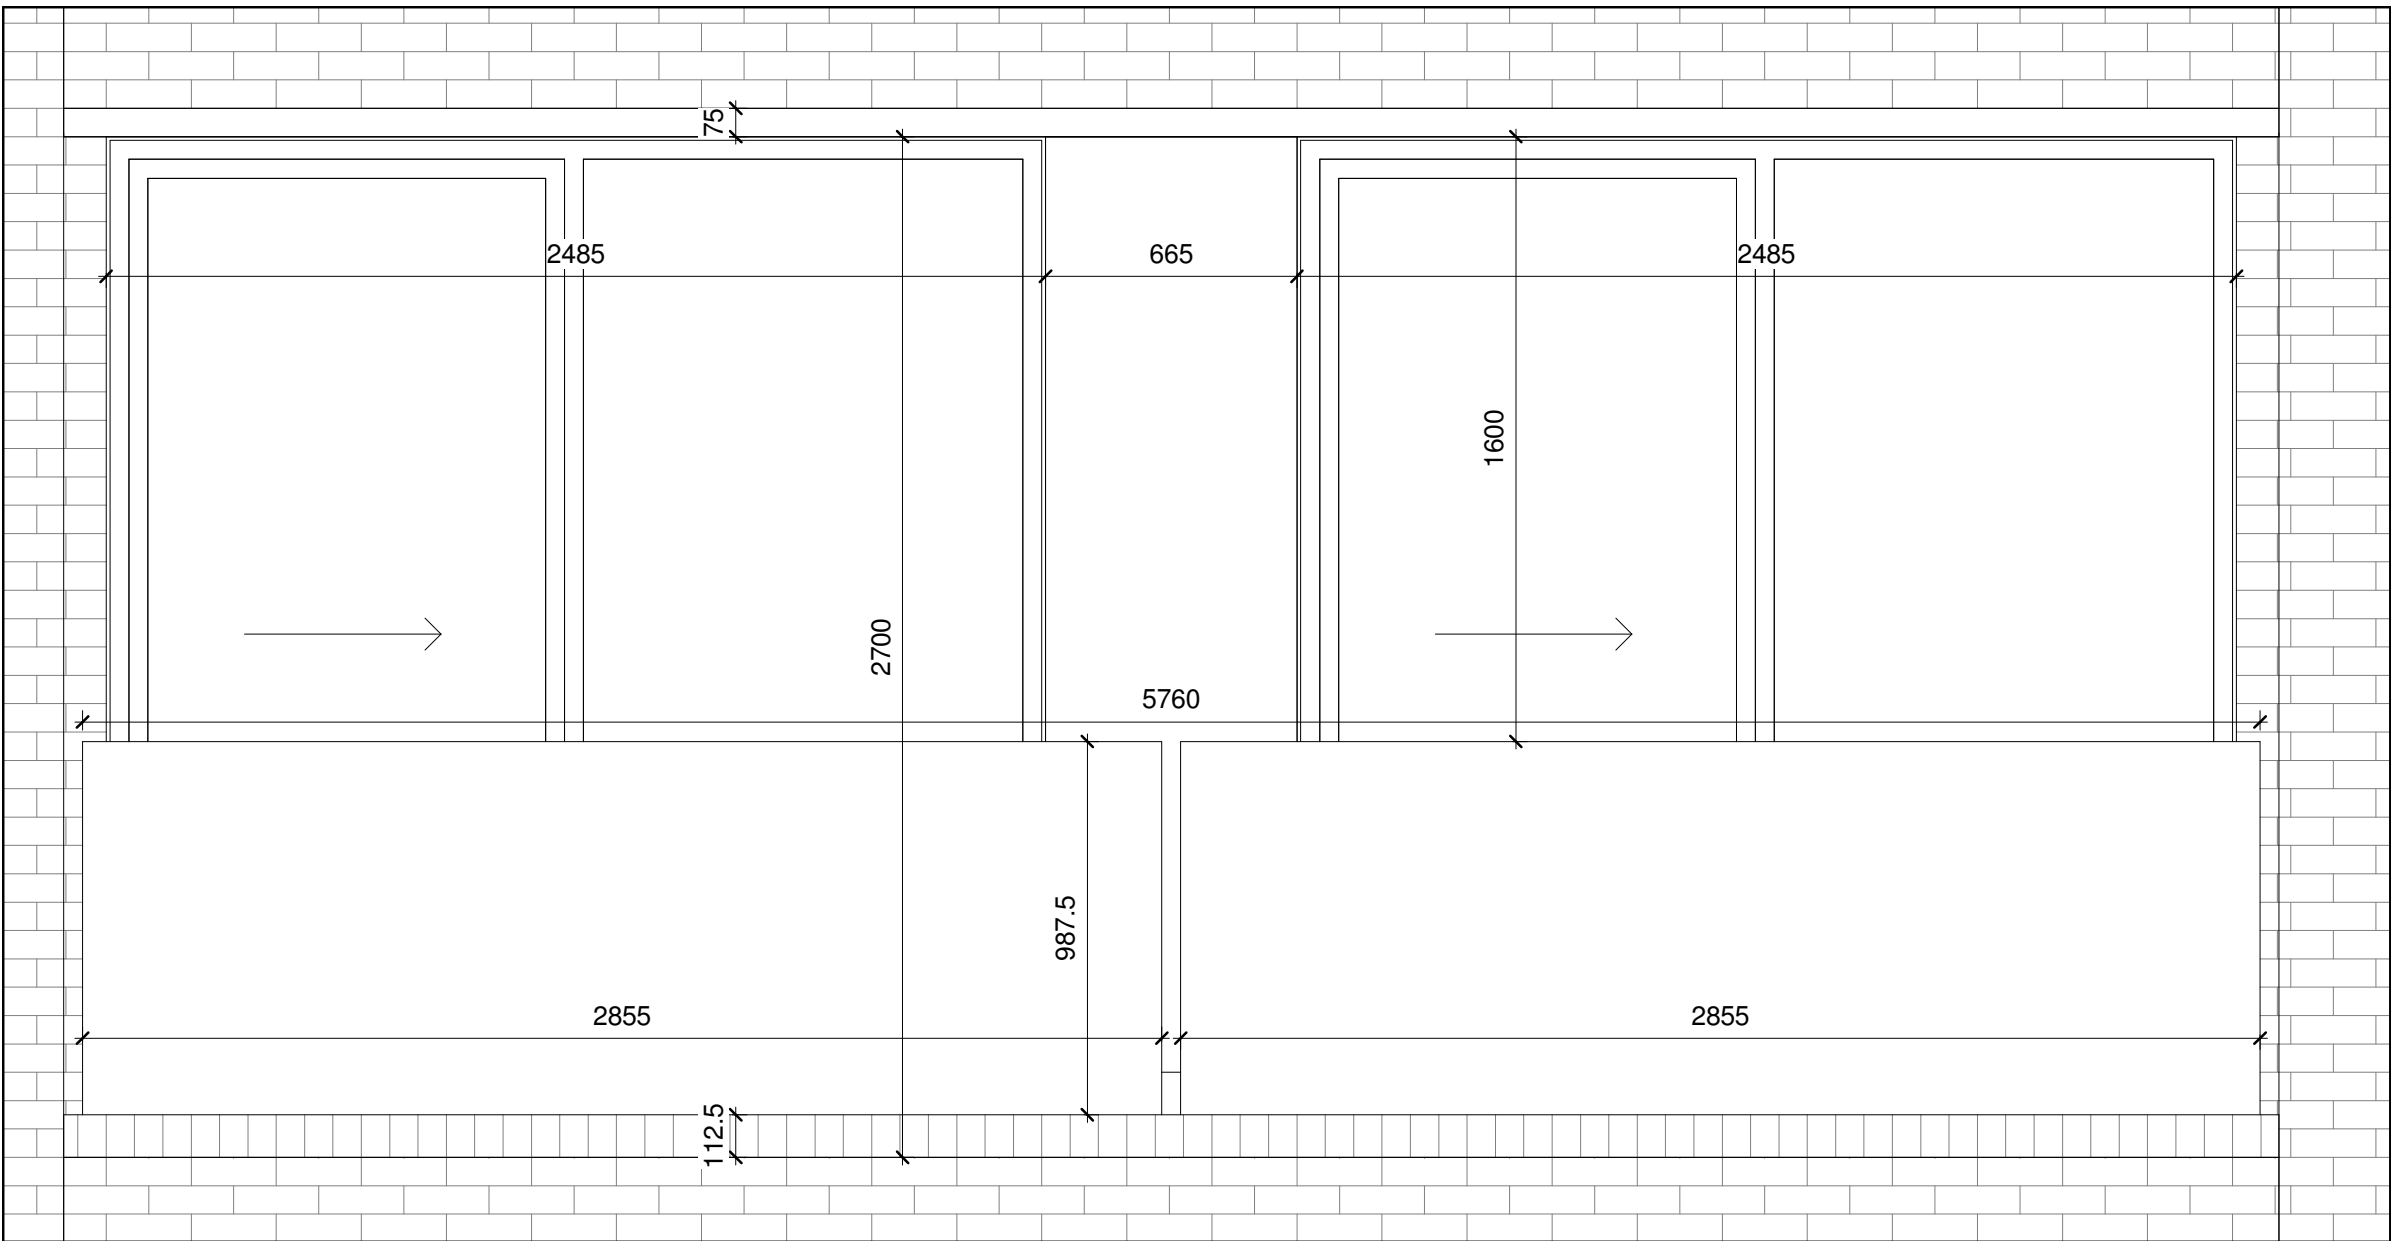

3 Typical Window Bay Elevation 03
1 : 20

Note:

Aluminium cladding samples to be provided separatley from the facade mockup samples.

Project Title
Ducie Street, Manchester
Client
Urbano Property

Drawing Title
Material Sample Elevations

Status
S2
Job No.
P21-110

Issue suitable for:
Information
Drawing Stage
Tender

Date
27/01/2022
Scale
1 : 20 @ A1

Drawn By
AM
Checked By
MG