

- Legend
- Level Difference

> ^{up}
240mm
- Sloping Ceiling Direction

→
SC
- Ceiling Height

(2777)
- Cill and Head Heights

C | 772
H | 1428
- Rainwater Pipe Position

□ RWP
- Soil and Vent Pipe Position


○ SVP
- SVP Position above or below

○ SVP
- Beam / Soffit

— : —
- Boiler Location


- Meter Location



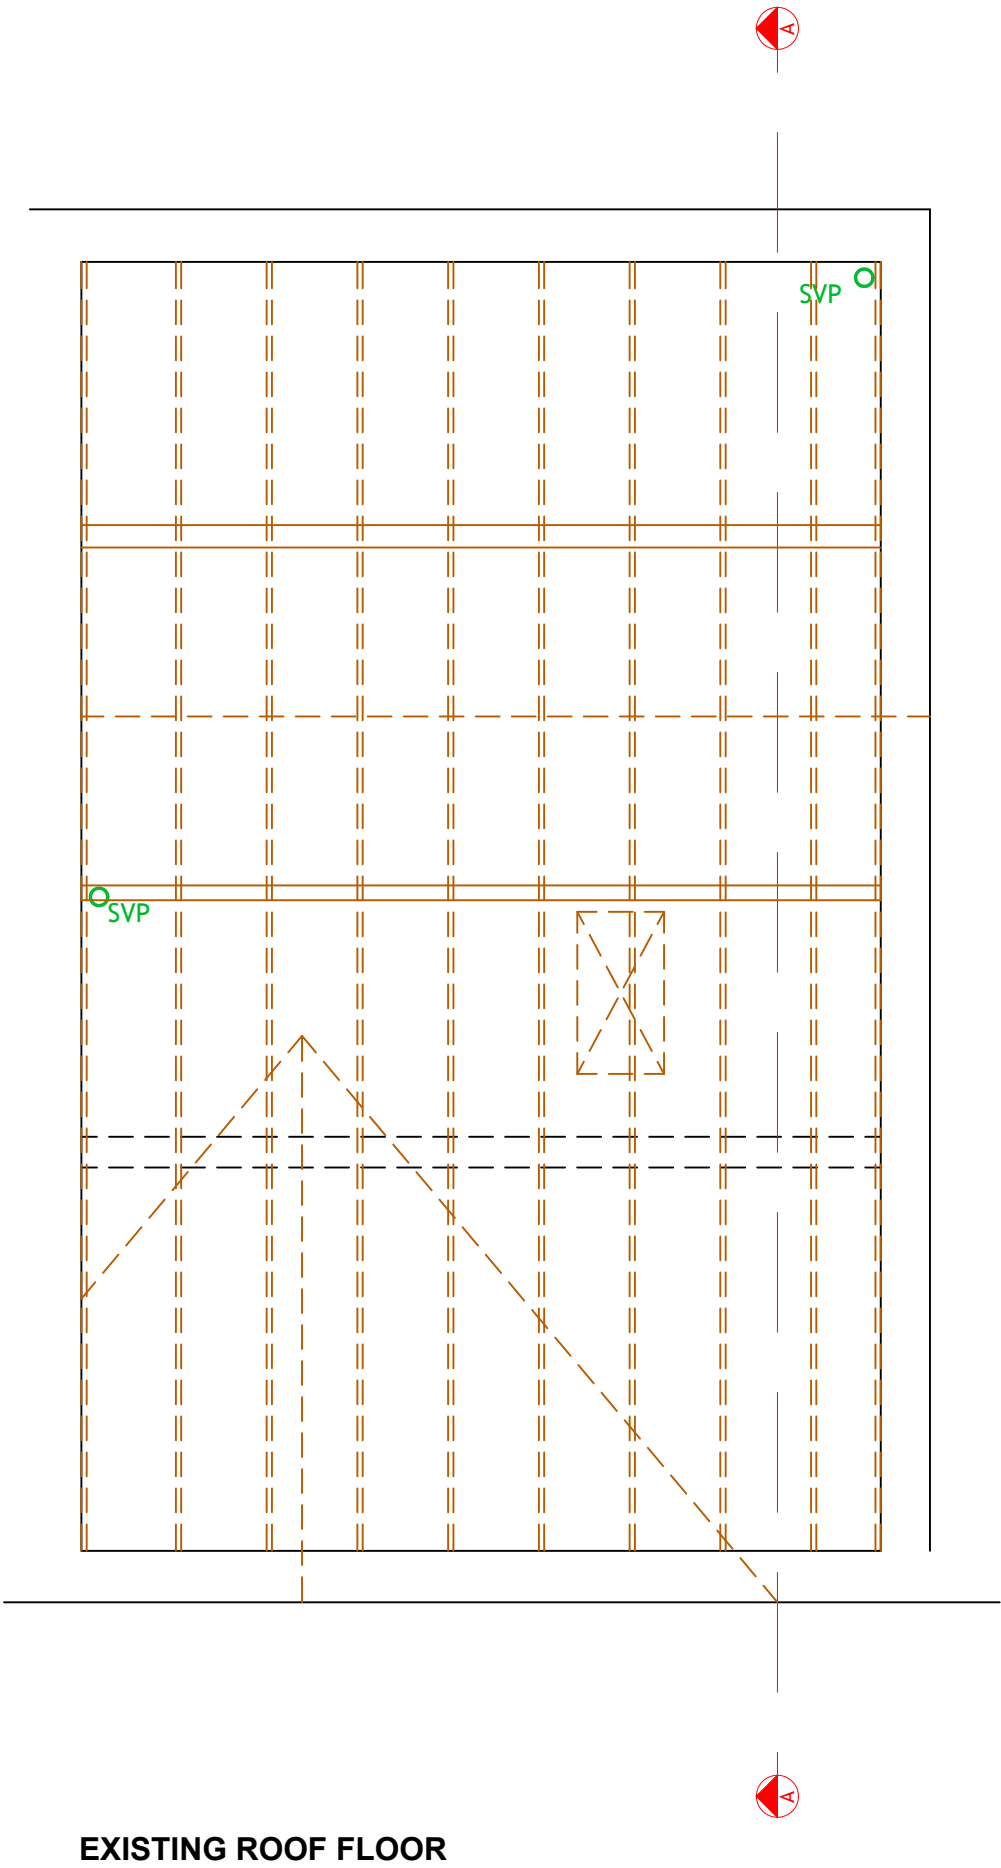

EDIFICE

Building Consultants Limited

email: nick@edificebc.co.uk

mobile: 07917125231

Architecture

Project Management

Consultancy

All levels and dimensions must be checked on site by contractor prior to commencement of works. Any variations must be reported to Edifice BC Ltd.

All information hereon in is the copyright of Edifice BC Ltd. Copying in full or in part is forbidden without the written permission from Edifice BC Ltd.

PROJECT Proposed Development at: 40 Darley Avenue Chorlton Cum Hardy Manchester	DRAWING TITLE Existing Plan	CLIENT Mr and Mrs Salveson	DATE Jan '22	DRAWING No	REV
			DRAWN BY NH	775-2.04	
			SCALE 1:50@A3		