
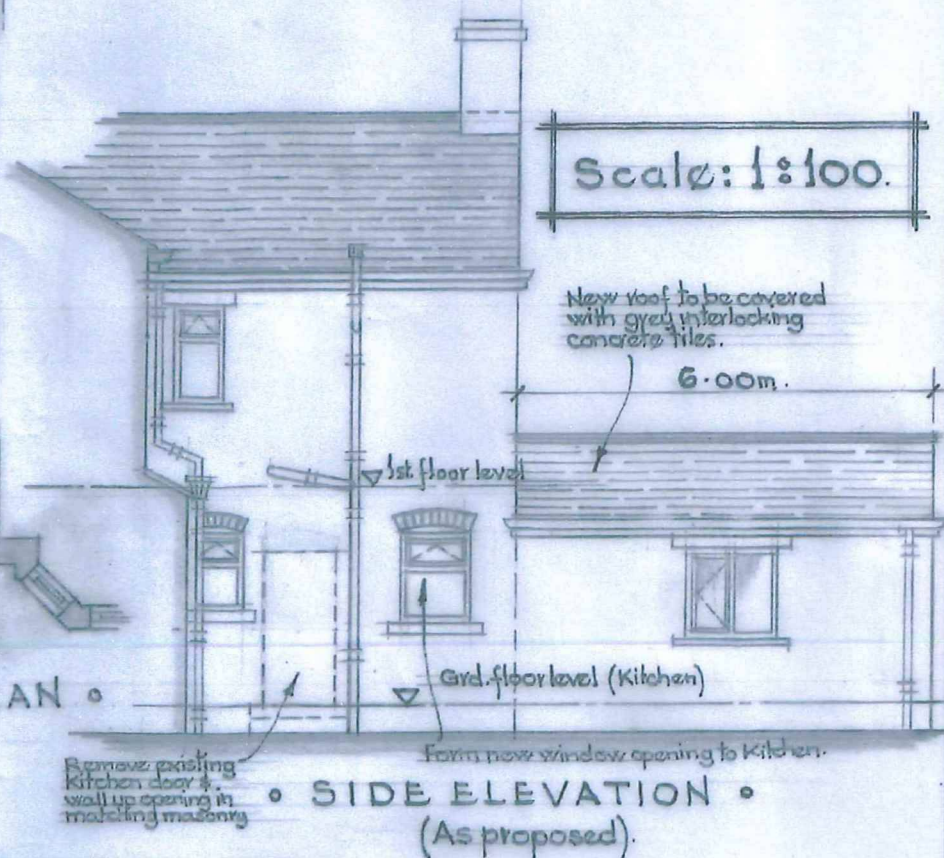


PROPOSED EXTENSION & ALTERATIONS TO EXISTING
PROPERTY TO PROVIDE ADDITIONAL ACCOMMODATION AT NO.48,
ASHFORD RD, WITHINGTON, MANCHESTER, M20 3EH for
MRS. C. ANDREW.

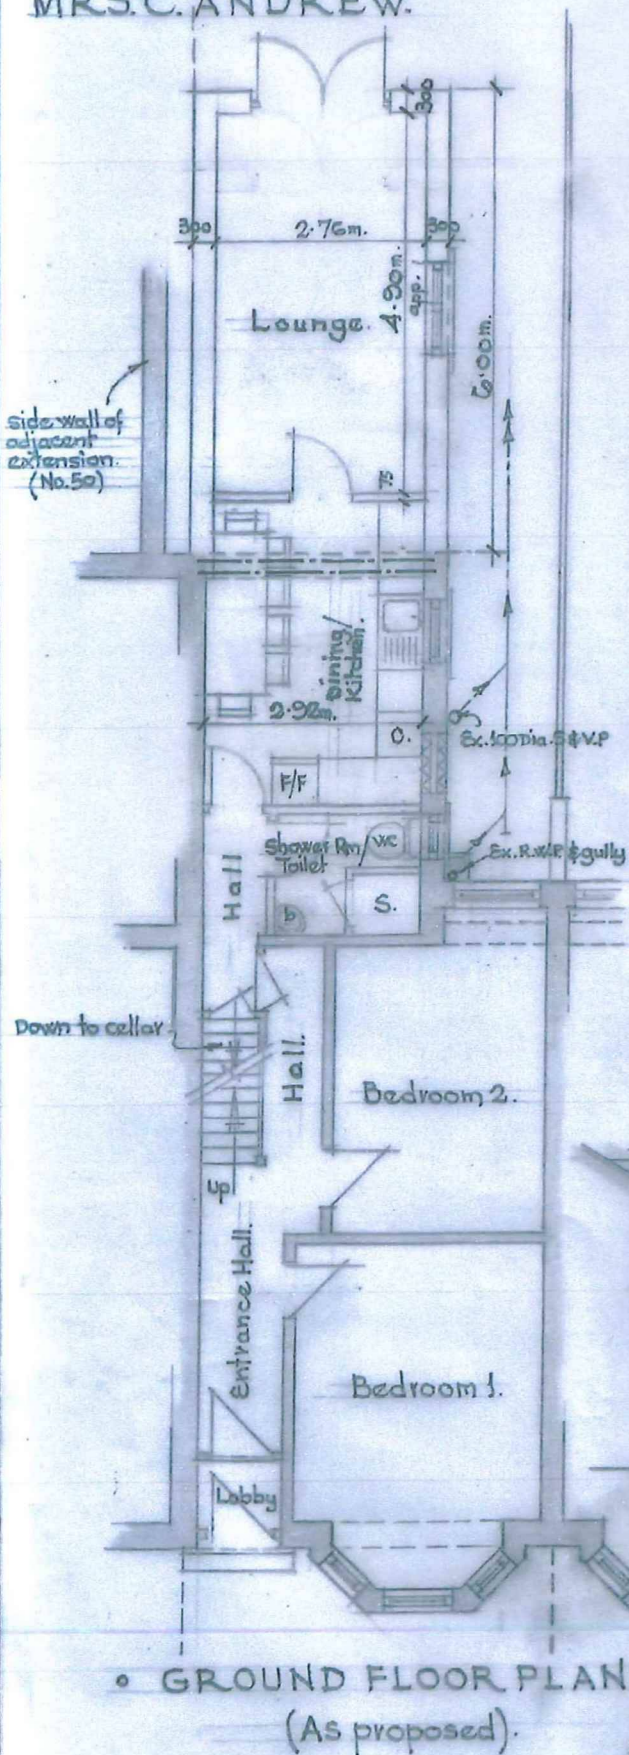

B. A. W. Ratcliffe,
Building Design Consultant,
89, Summerseat Lane,
Holcombe Brook,
Ramsbottom, Bury, BL09RA.
Tel 01204 888903, Mobile: 07879 656380.

Drg. No. CA/7580/2

16.8.21