



Proposed food container CLUCKIN HOT

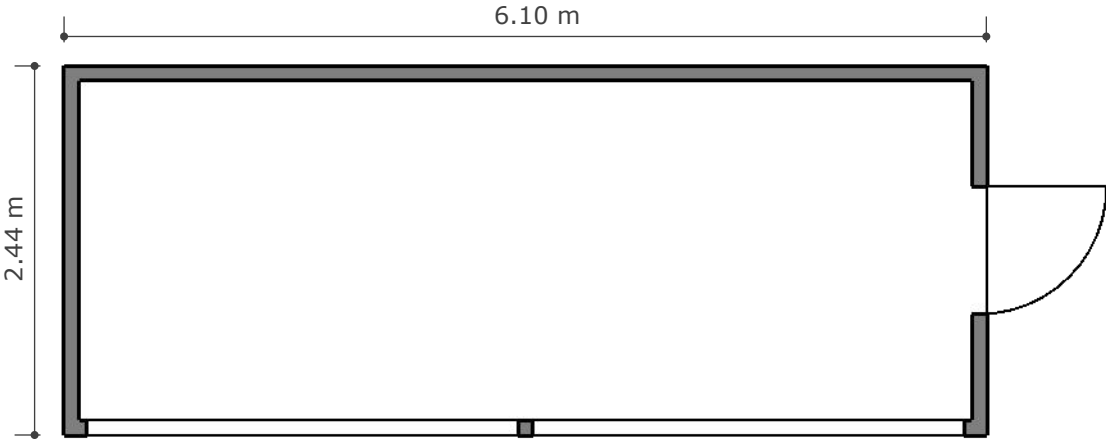

Proposed layout
1:50

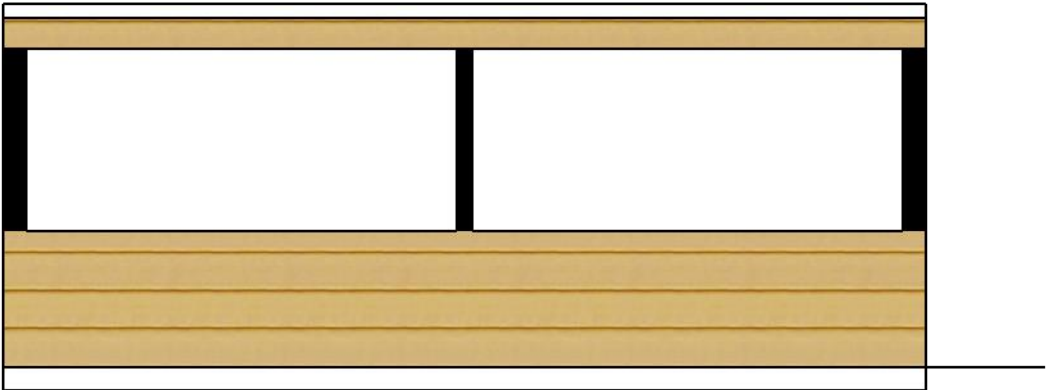


Proposed front elevation
1:50



Proposed rear elevation
1:50




Proposed left elevation
1:50

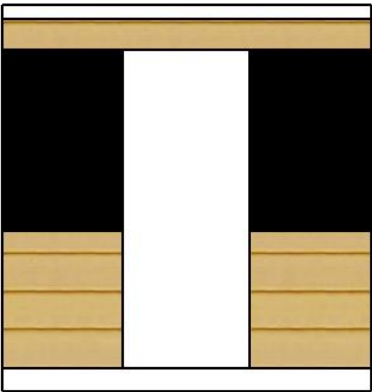

Proposed right elevation
1:50



Proposed Cluckin Hot

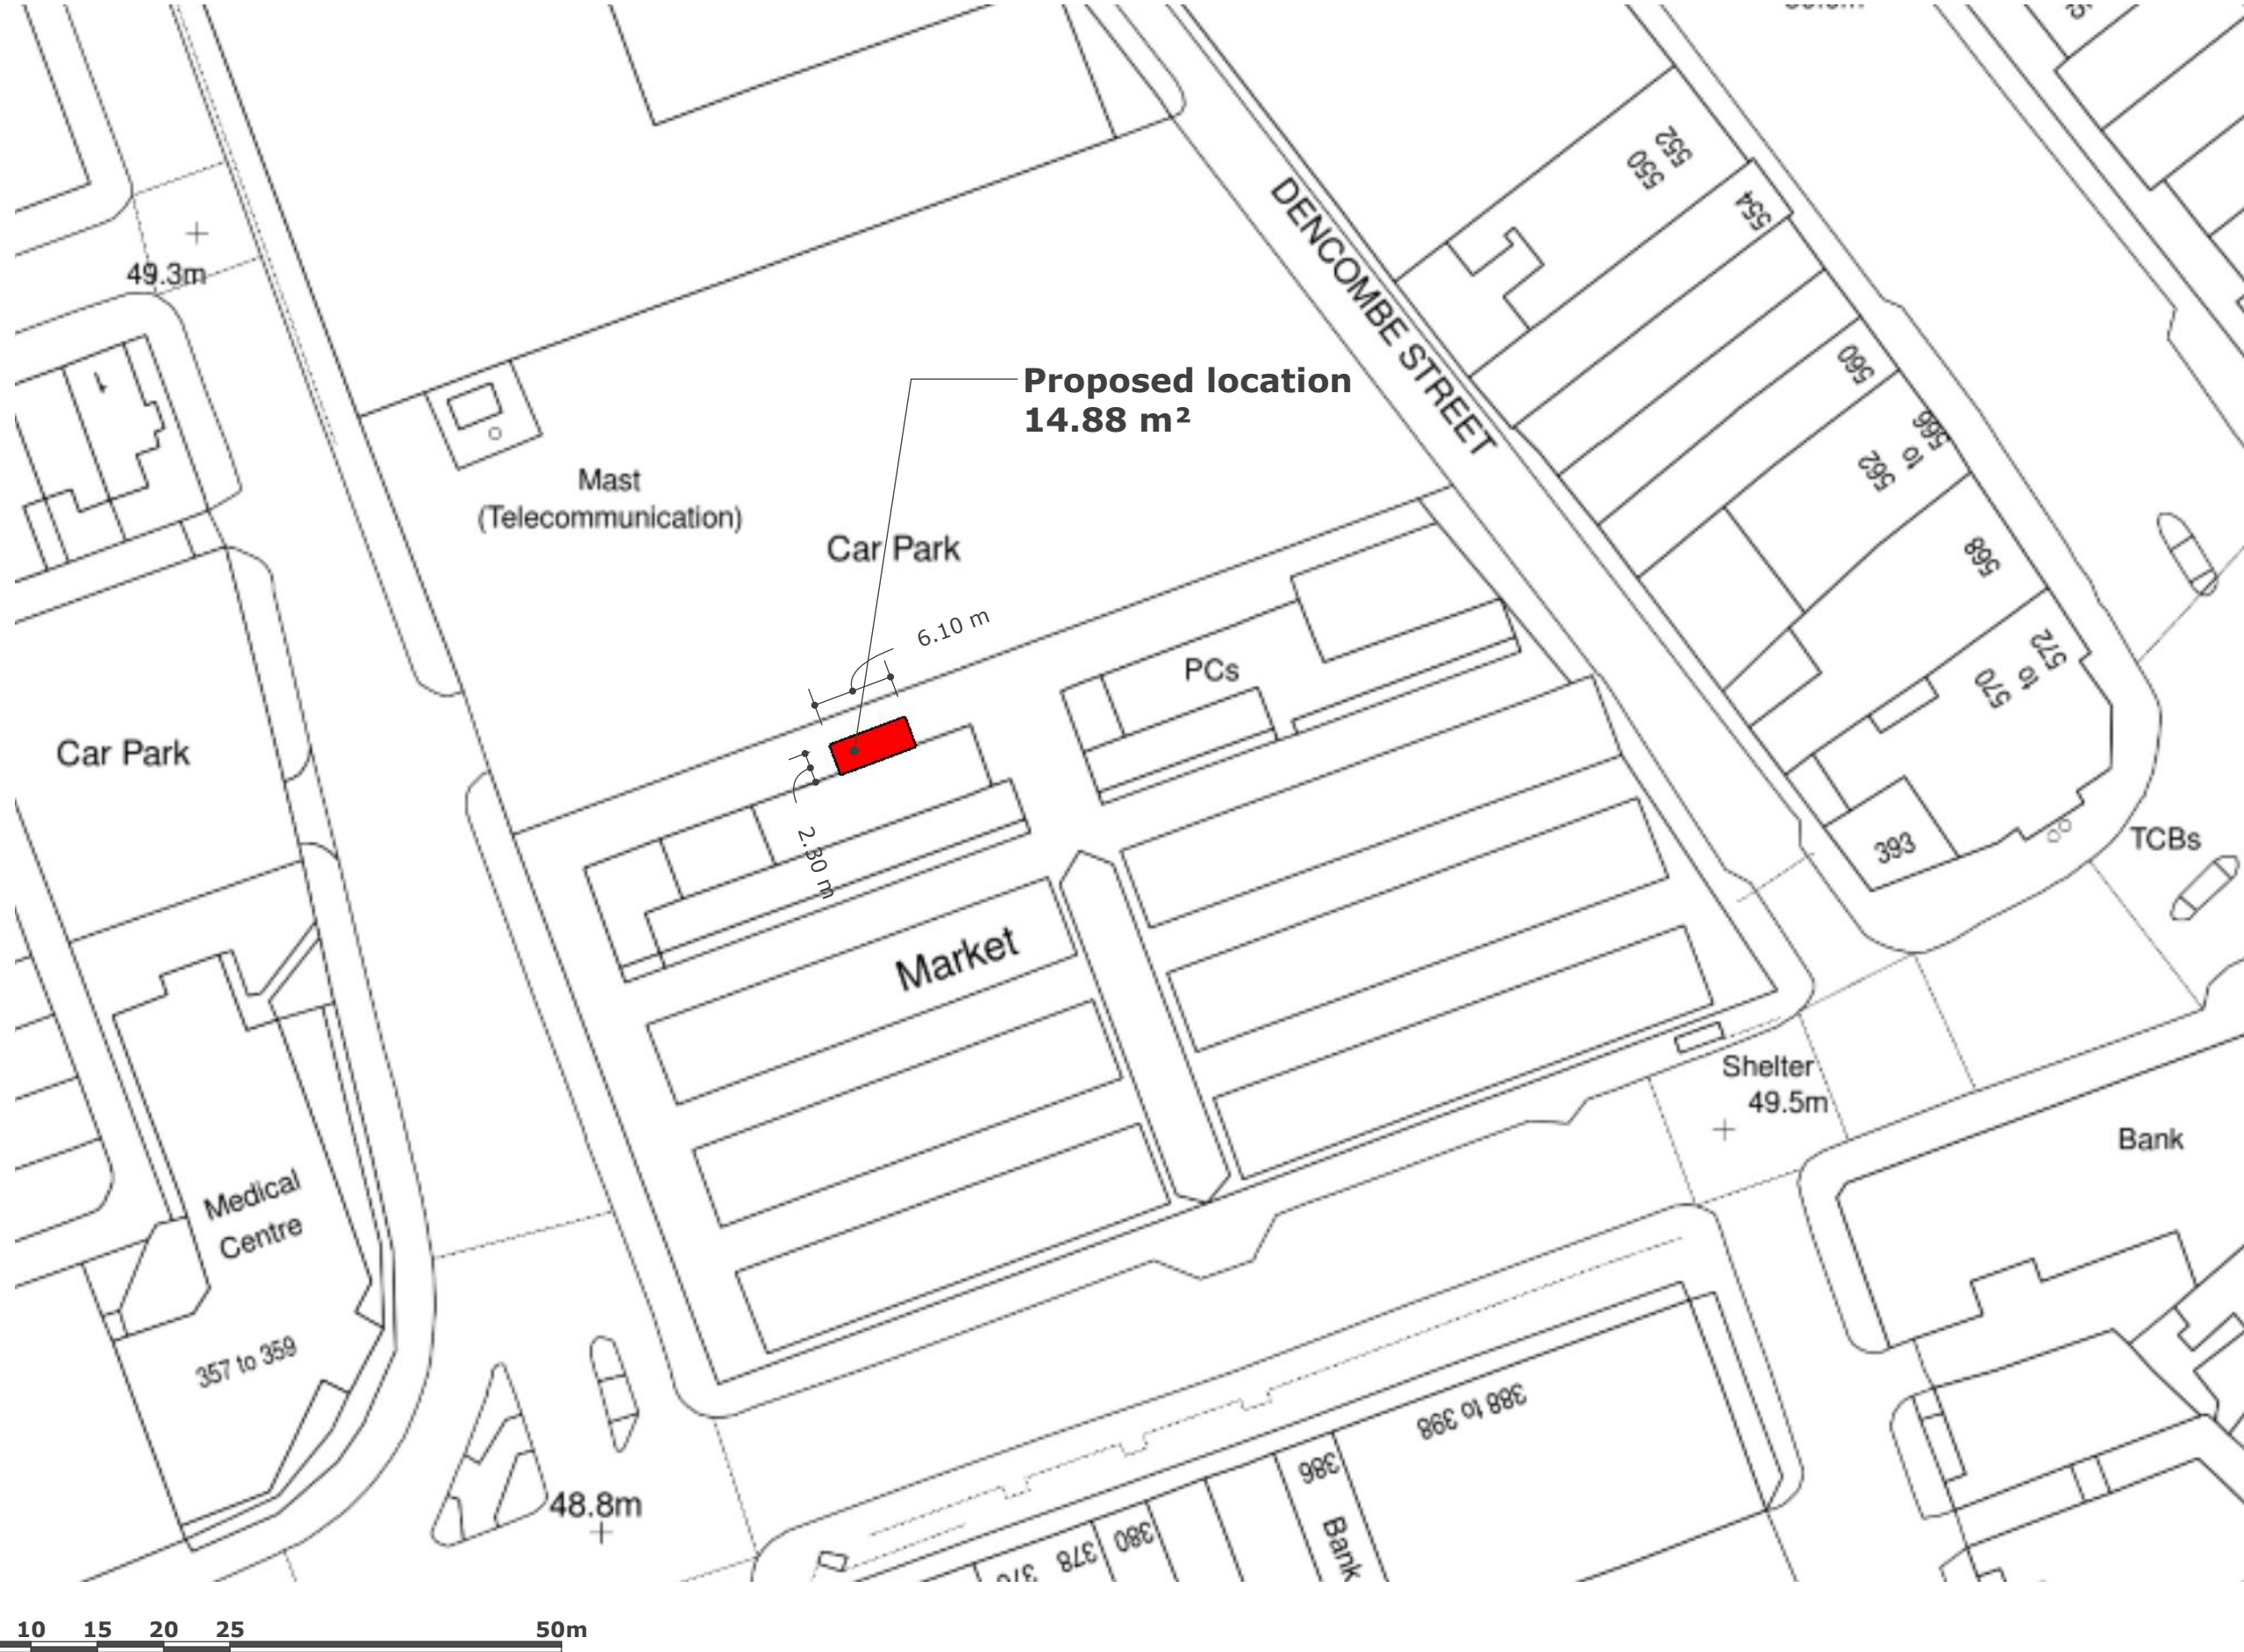

2) Please indicate the position of the structure on the location plan.

The position of the structure will be placed behind the market walls where the serving hatch will face the market car park.

3) Please confirm the size of the container in sq.metres.

Cluckin Hot container - 14.88 sq.metres

4) Please amend the description of development (on section 5 of the forms) specifying the use class sought

It is a shipping container that will be converted into a catering unit. Made out of metal from the outsider which will be fabricated to equip catering businesses from the inside.

5) You still need to confirm the specific waste management arrangements for waste

Waste volume expectations
Bin inside the container
Bin outside the container
2 bins around the front of the container

Waste management company to provide large bins (recycling bins as well) where we will at the end of the day throw all the waste from every bins to the correct one. These will be located at the side of the market on the right hand side of chai ho jaye location.

Once a week there will be a bin collection by the waste management company.

6) Specific details of the cooking equipment to be used in connection with the operation of the business is still required.

Cluckin hot cooking equipment
4 fryers - 2 for fries and 2 for frying chicken
Fridge/freezer
Chicken Sauce warmers
Hot plate