
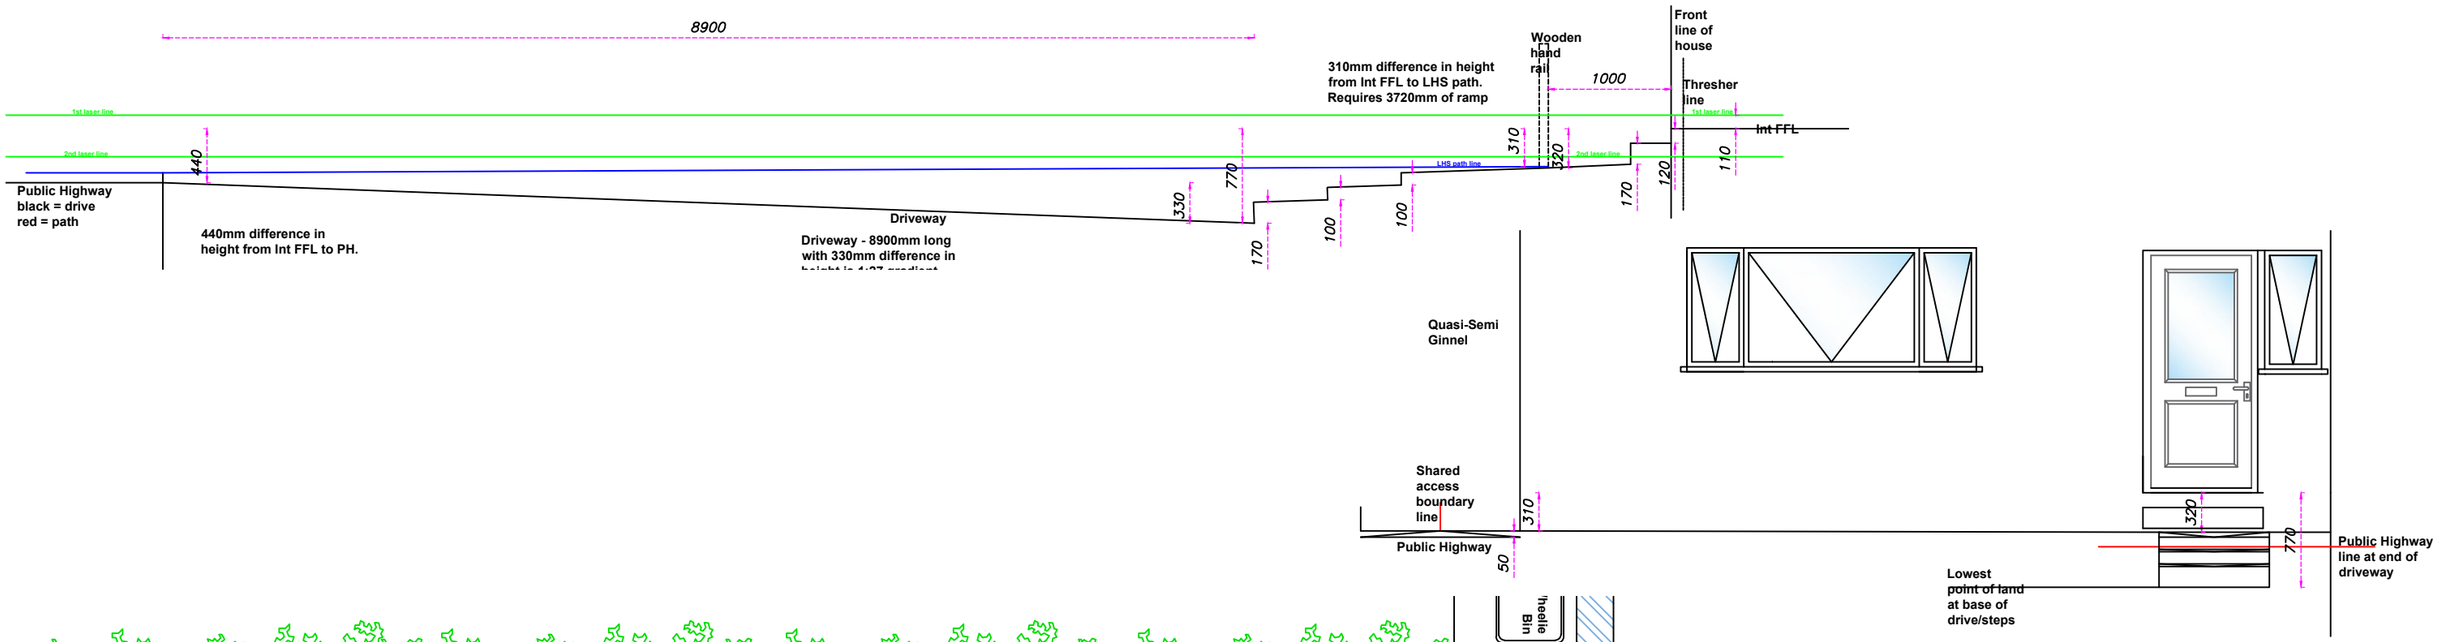


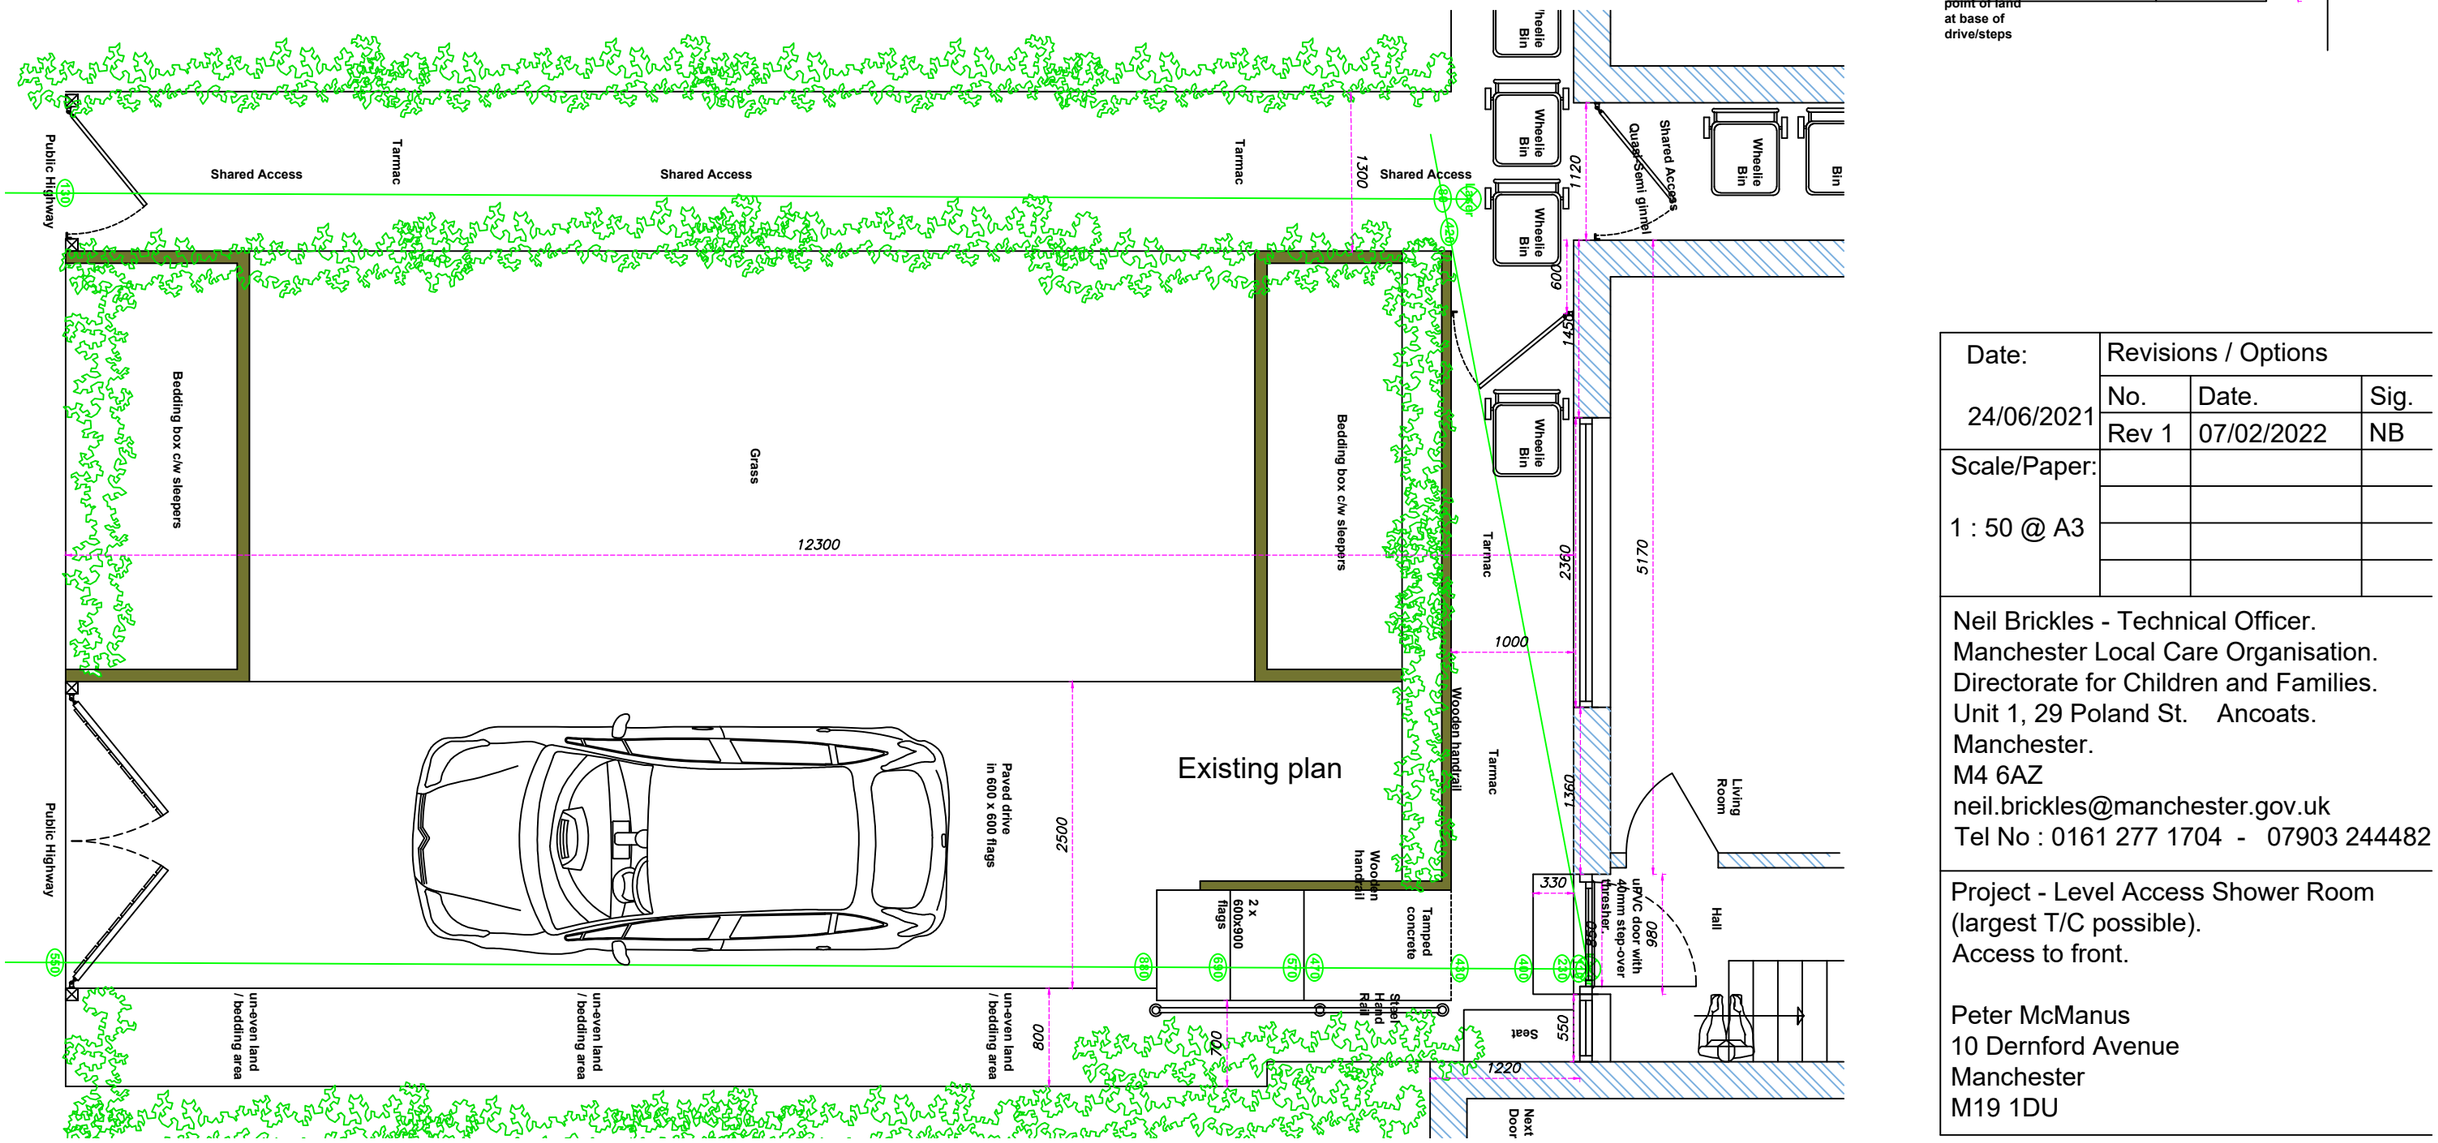

Date:	Revisions / Options		
	No.	Date.	Sig.
24/06/2021	Rev 1	07/02/2022	NB
Scale/Paper:			
1 : 50 @ A3			

Neil Brickles - Technical Officer.
Manchester Local Care Organisation.
Directorate for Children and Families.
Unit 1, 29 Poland St. Ancoats.
Manchester.
M4 6AZ
neil.brickles@manchester.gov.uk
Tel No : 0161 277 1704 - 07903 244482

Project - Level Access Shower Room
(largest T/C possible).
Access to front.

Peter McManus
10 Dernford Avenue
Manchester
M19 1DU