





1 Stockport Road Bay Elevation Study - Option 5
1 : 50

0 0.5 1 2 3 4 5m
DRAWING SCALE 1:50

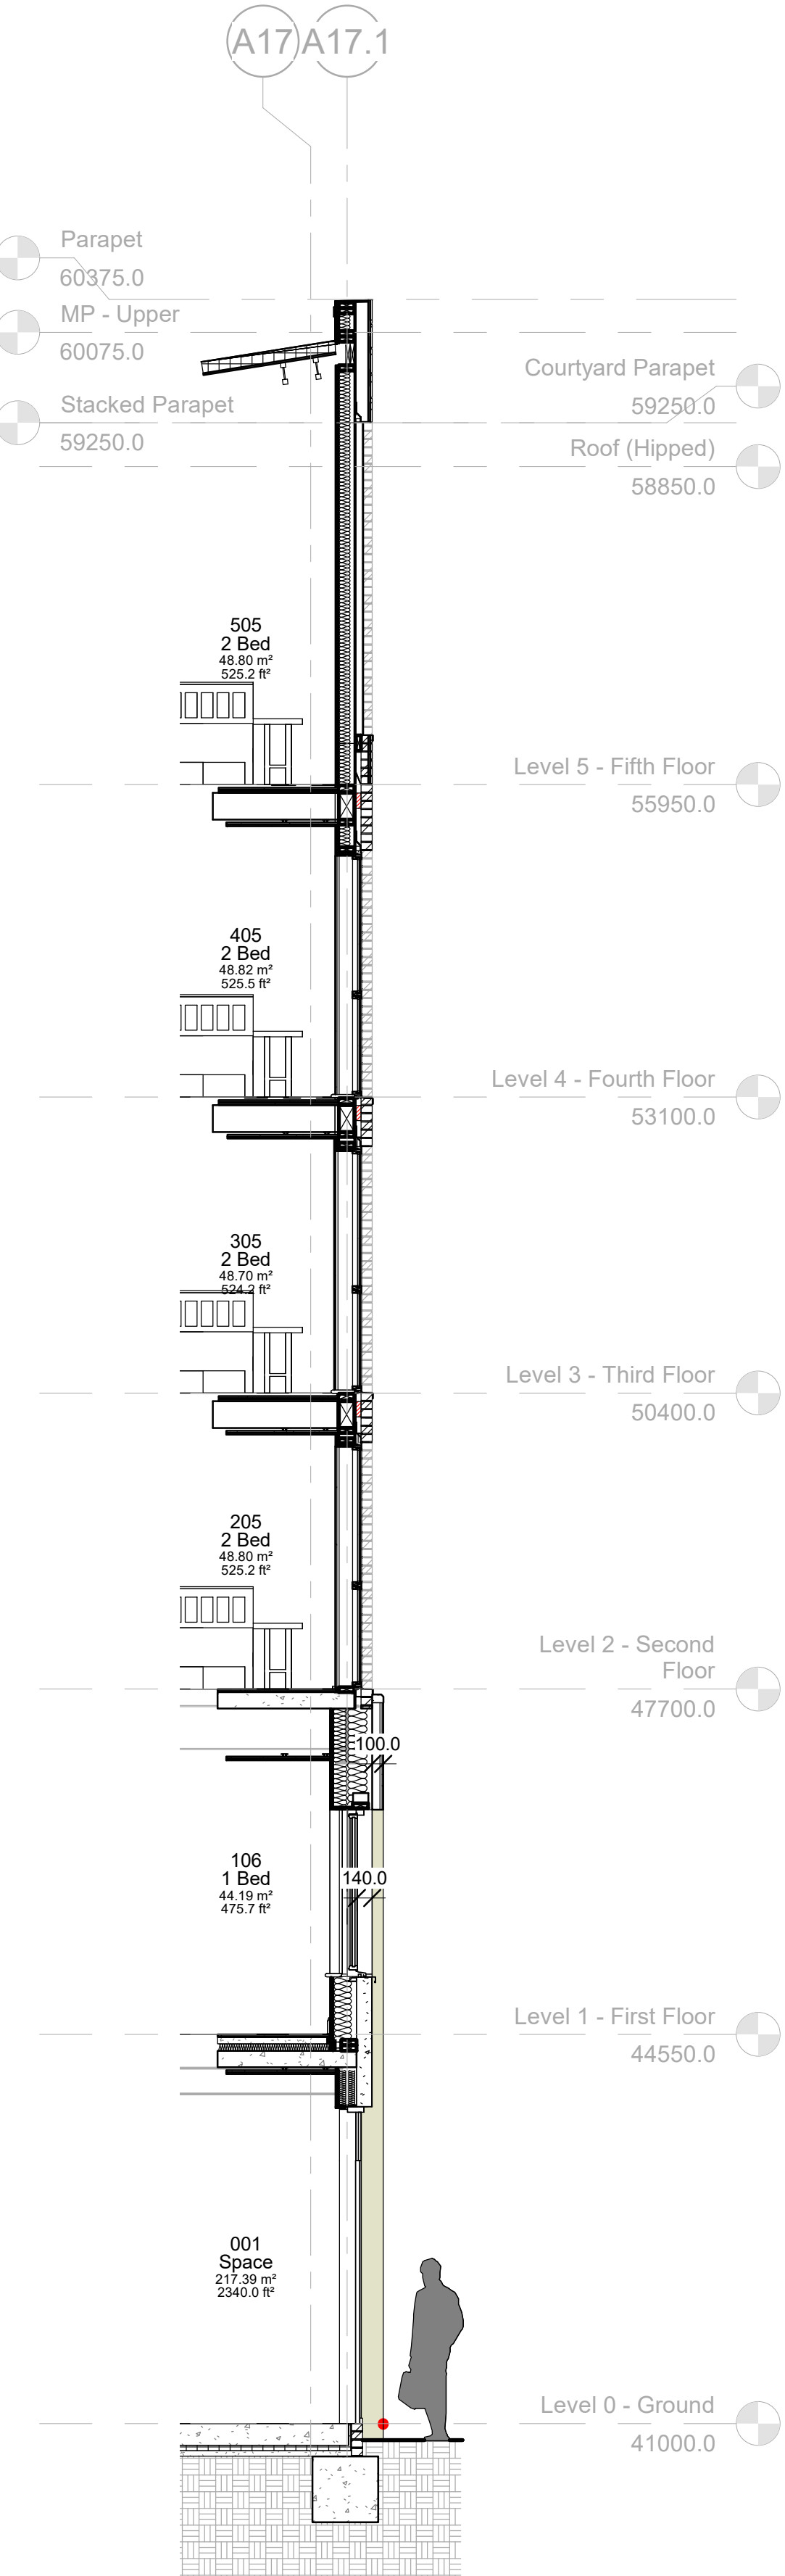

2 Bay Study Section - Option 1
1 : 50

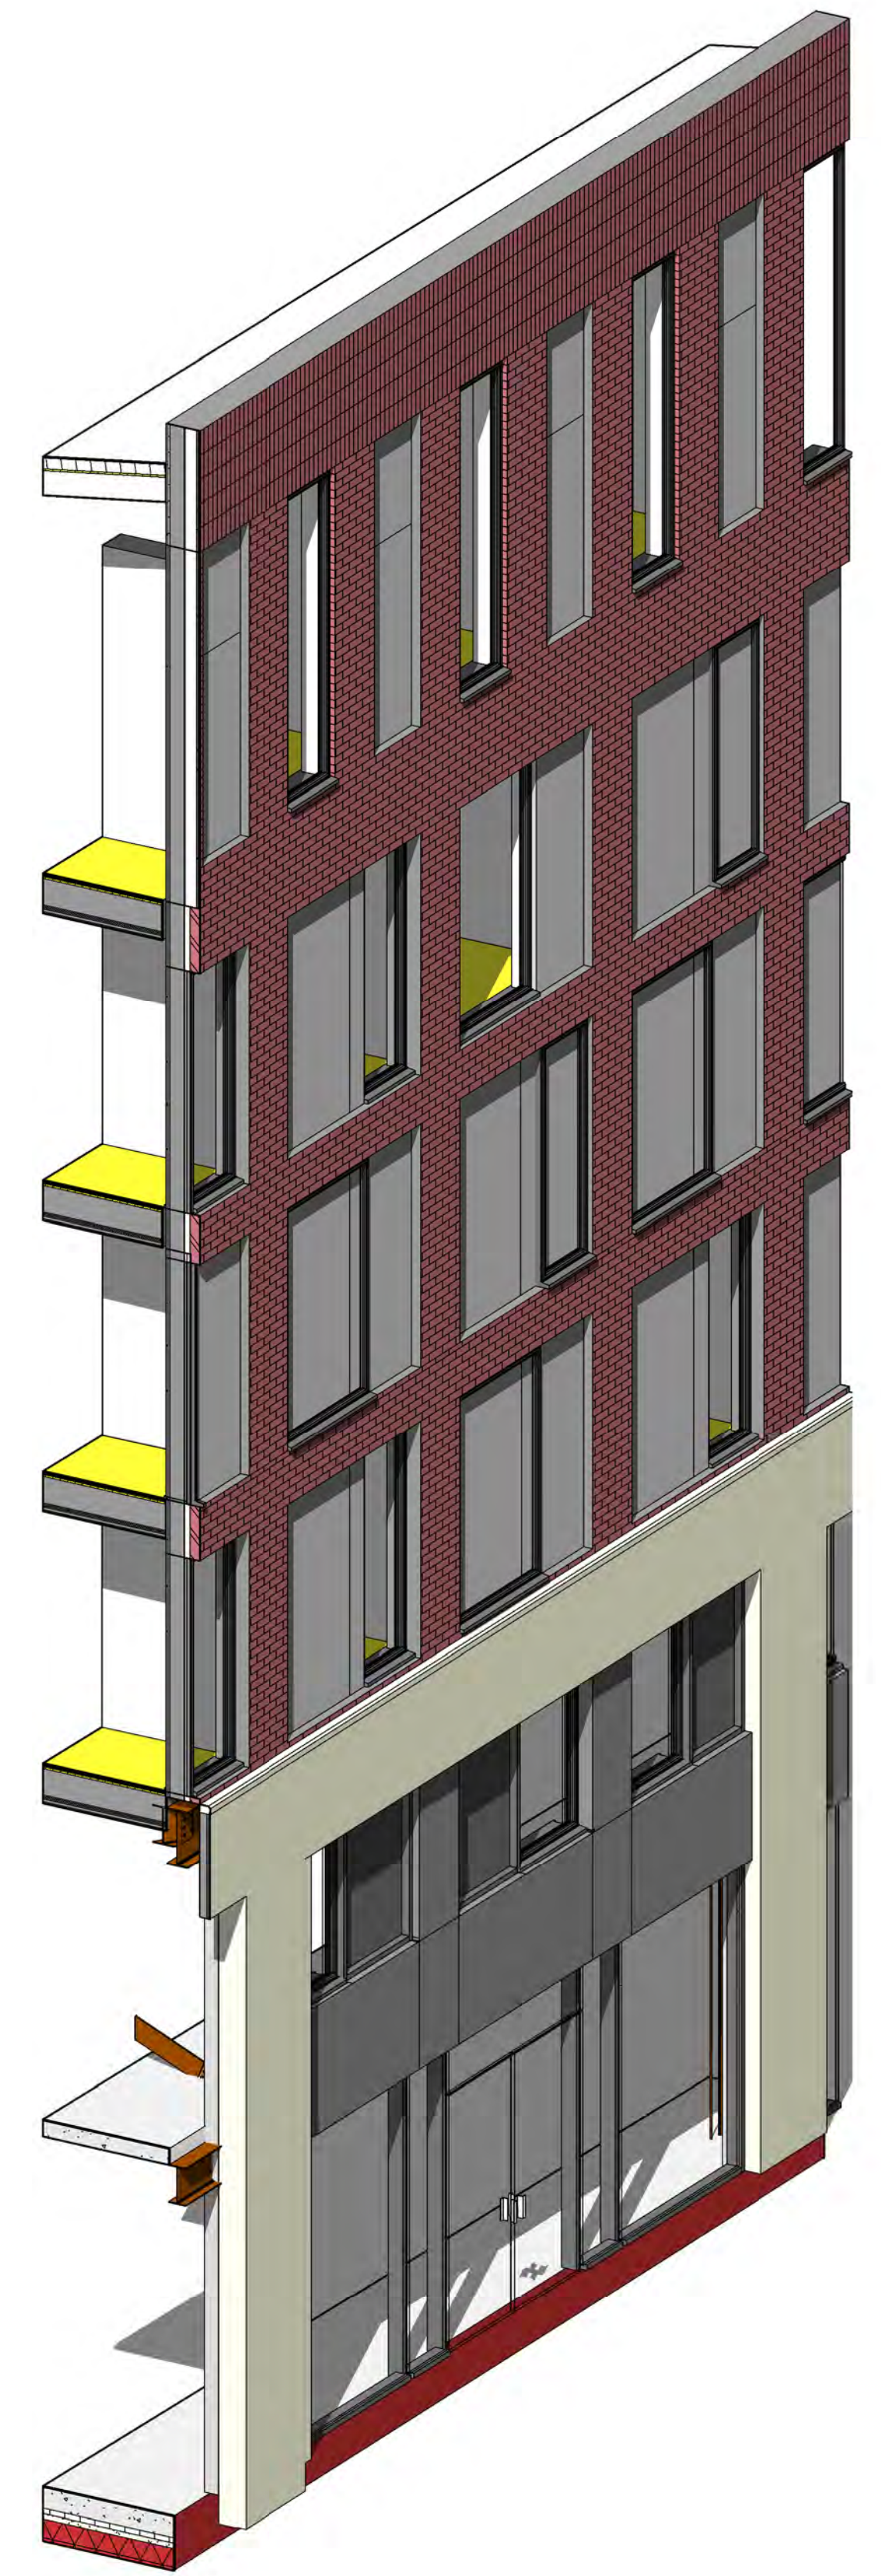

3 Bay Study - 3D View

4	05.10.2020	Issued for planning
3	18.09.2020	Issued as draft for approval
2	14.09.2020	Elevations amended in line with planner comments
1	07.09.2020	First floor window reveal depth increased as per planner comments
REV	DATE	COMMENT

CLIENT: KETTLE & TALBOT					
PROJECT: BRUNSWICK STREET					
DRAWING: PROPOSED GROUND AND FIRST FLOOR BAY STUDY					
PROJECT NO: 2032	DRAWING NO: PL 0210	REV: 4	SCALE: 1 : 50 A1	CHECKED: GW 01.09.2020	DRAWN: LG