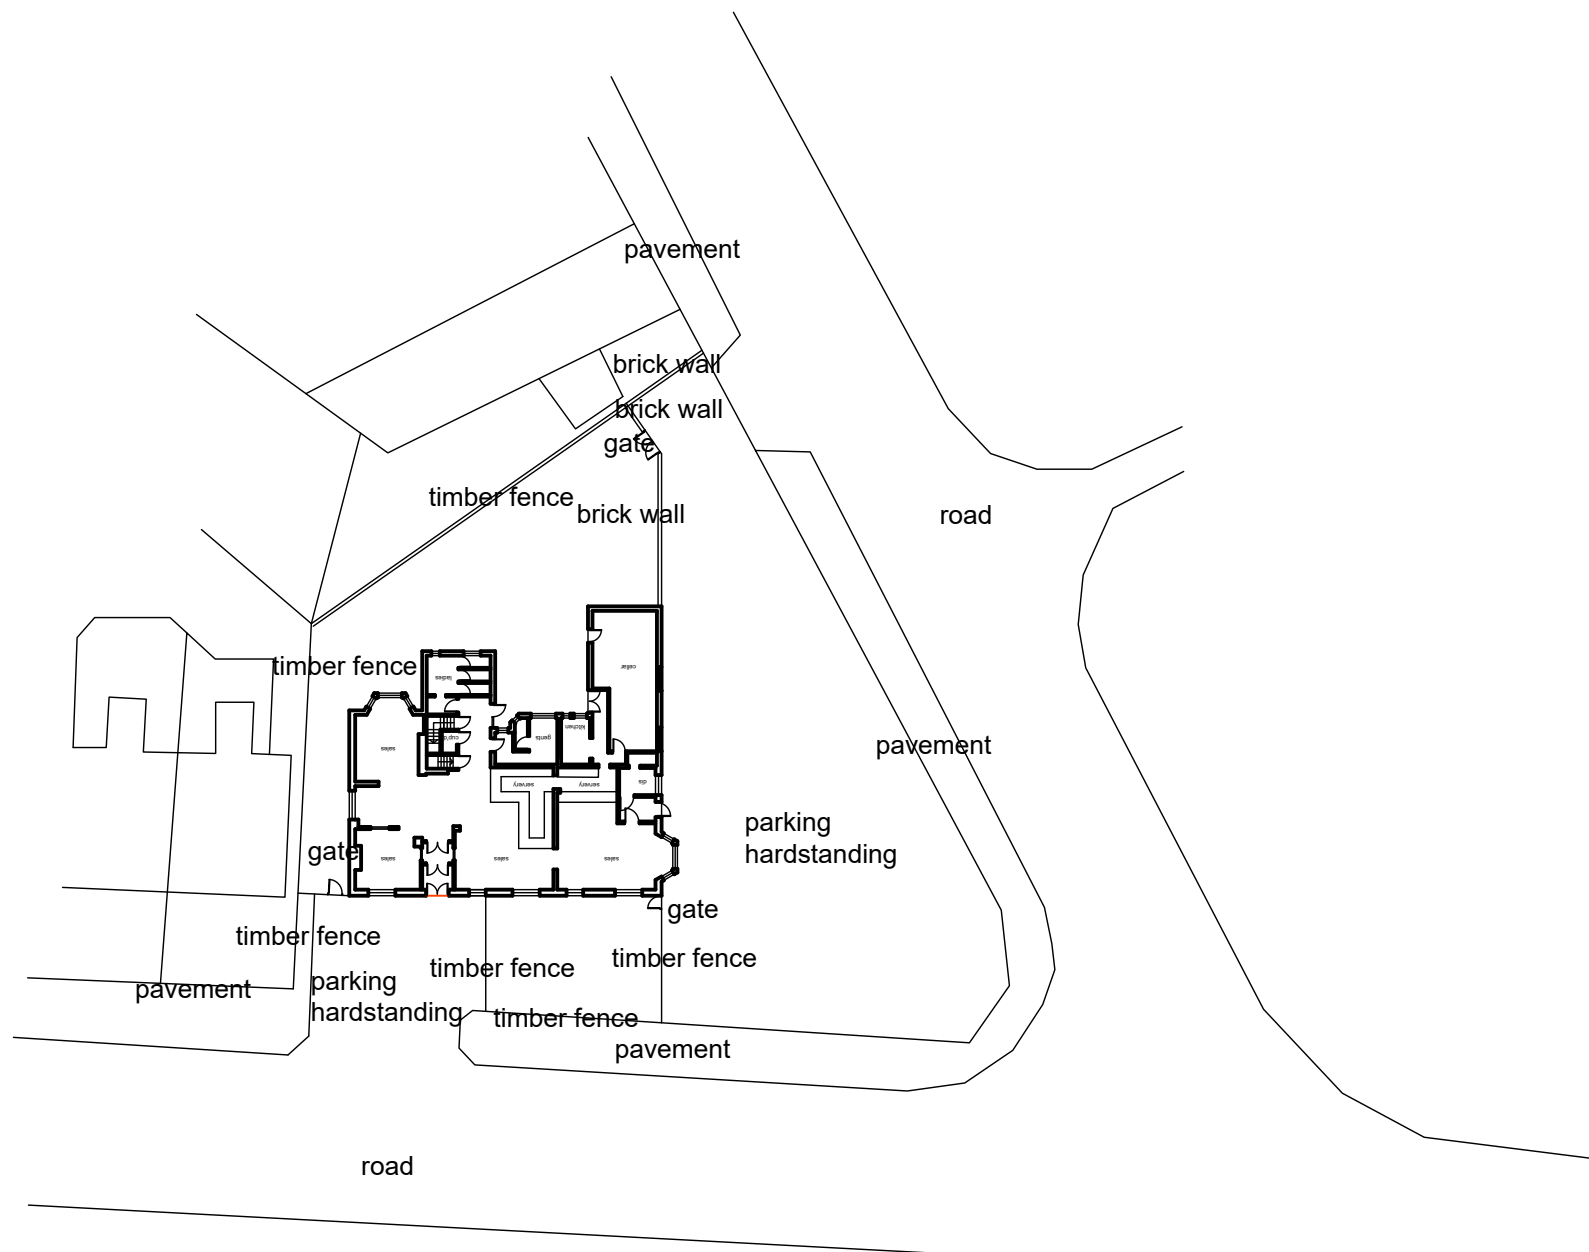


Notes :-
Do not scale from this drawing .

All dimensions to be checked on site prior to the commencement of works.

All work & drainage to be to the entire satisfaction of the local authority , statutory undertakings & in accordance with the current building regulations.

Any drains passing under building to be exposed & encased in 150mm conc.

All structural timber is to be stress graded

Rev.		By	Date



Chartered Architects & Interior Designers 1 Cranleigh Avenue Stockport SK4 3 PZ Tel : 07581 056 056			
Site The Albion Burnage Lane Manchester			
Title SitePlan			
Project Manager/ Checked	Drawn By	Scale 1:500 @ A3	Date 0921
Arch./Des.	Drawing Number F03/TH/05	Rev.	