


Copyright of this drawing is vested in the architect and it must not be copied or reproduced without consent. Figured dimensions only are to be taken from this drawing. All contractors must visit the site and be responsible for taking and checking all dimensions relative to their work. Space Invader Design are to be advised of any variation between drawings and site conditions. Do not scale off this drawing

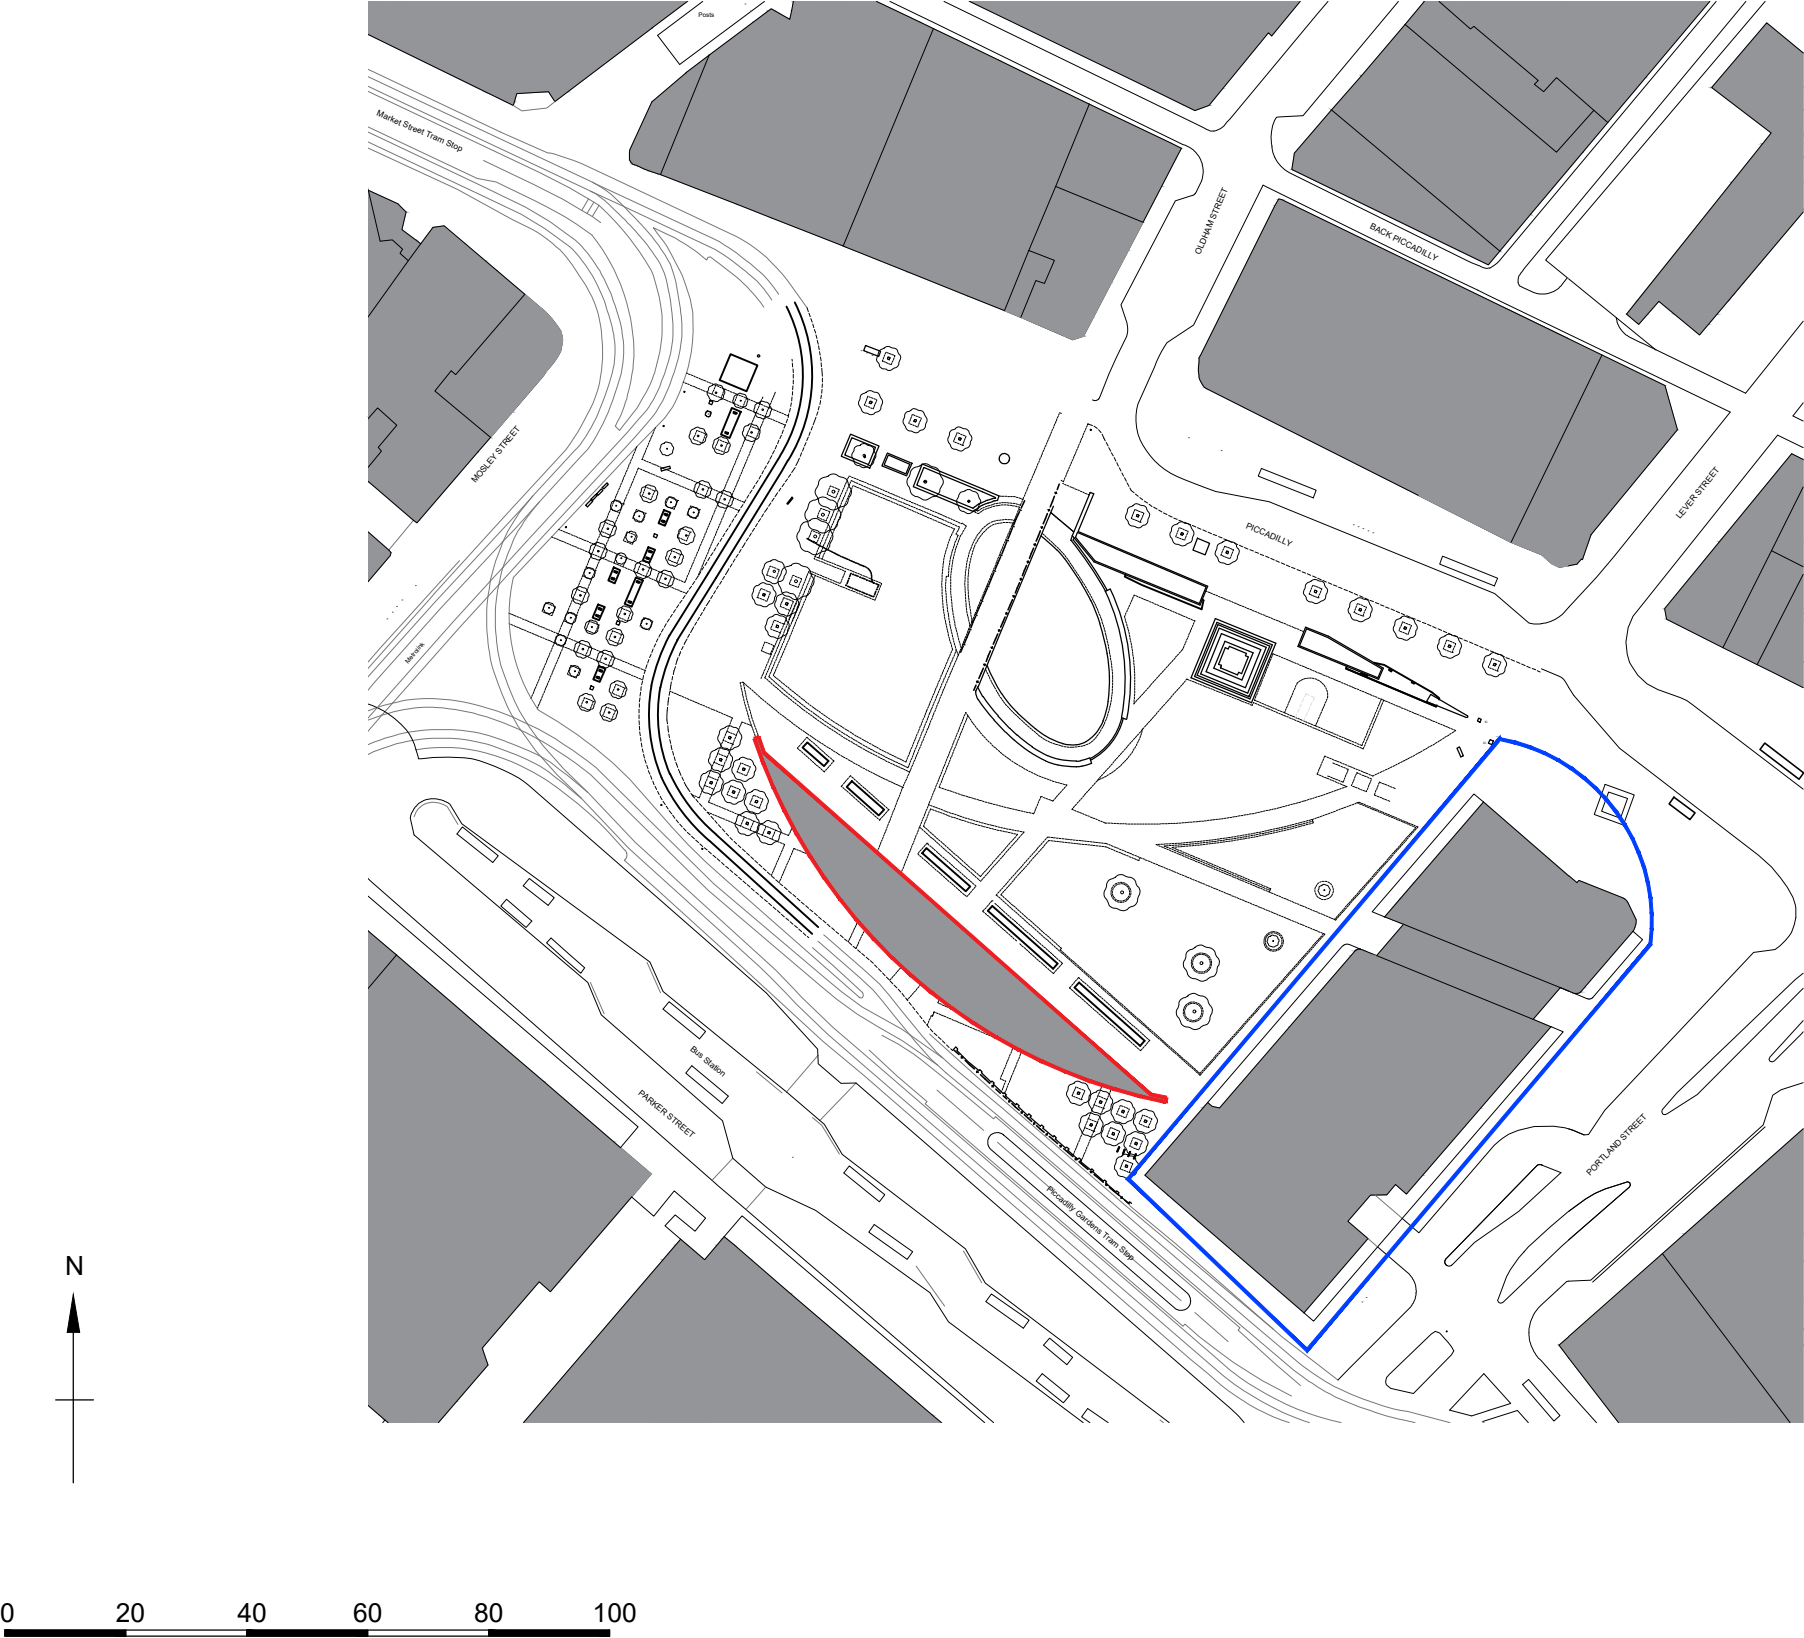

Client Logo:



Rev:	Details:	By:	Date:

Client:
Legal & General

Project:
Piccadilly Gardens Pavilion

Drawing Title:
Site Location Plan

Project Number: 21064	Drawing Number: (90)001	Revision: -
Scale: 1:1250@A3	Drawn By: RC	Issue: Planning

SPACE – INVADER

Email: info@spaceinvaderdesign.co.uk
Web: www.spaceinvaderdesign.co.uk