




This drawing is sole copyright and should not be copied or reproduced without prior consent.
It is the property of the architect and should be checked on site.
All dimensions are to be checked on site.

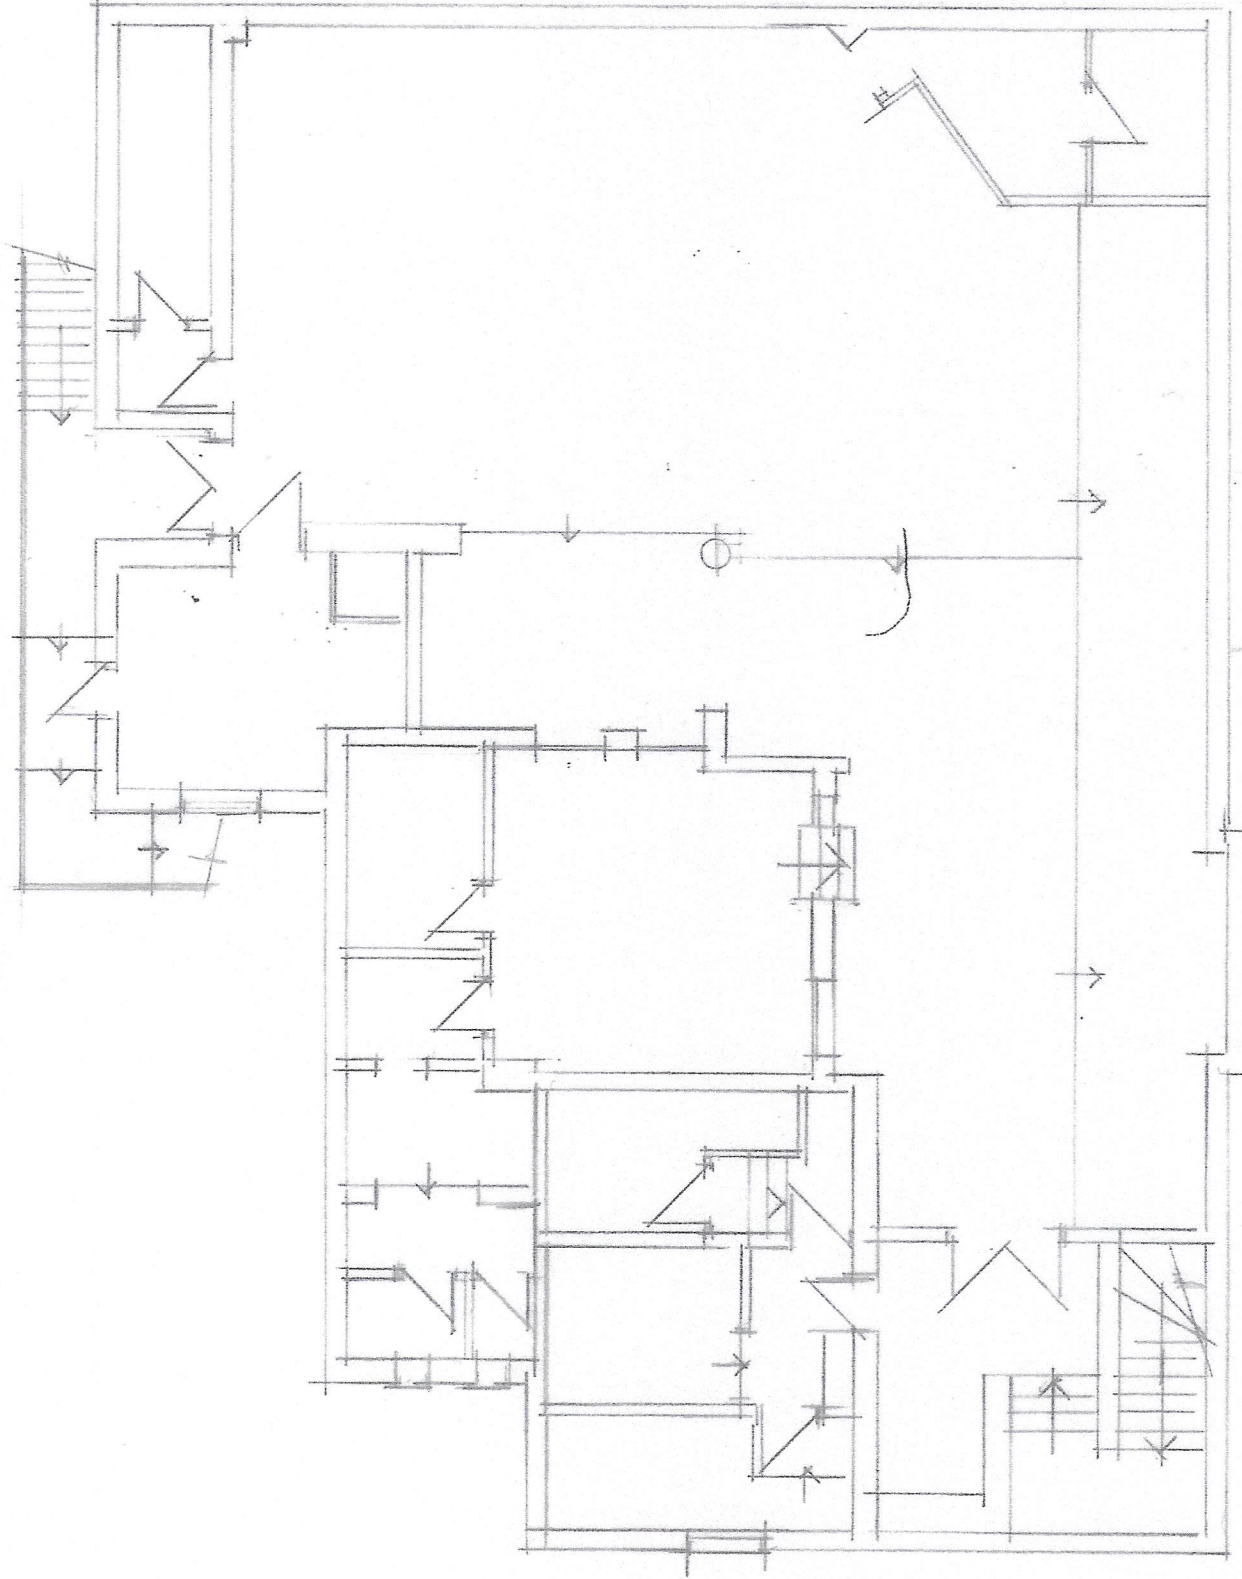

FIRST

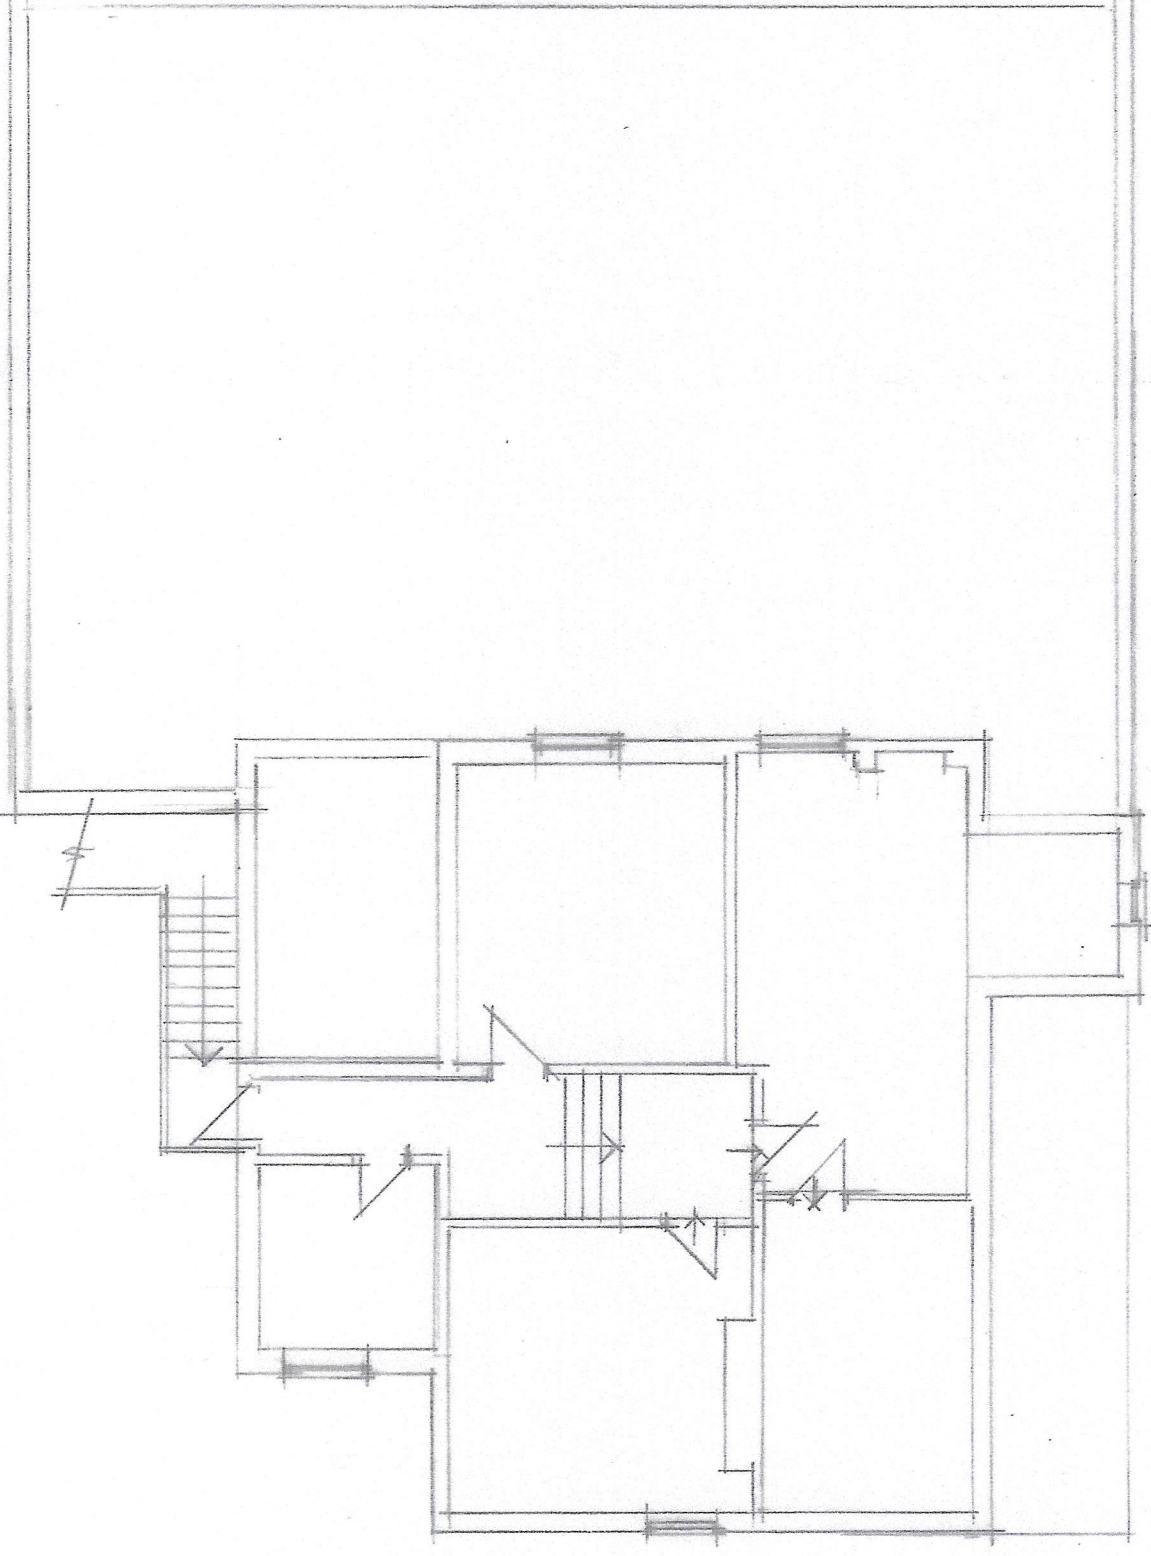

SECOND

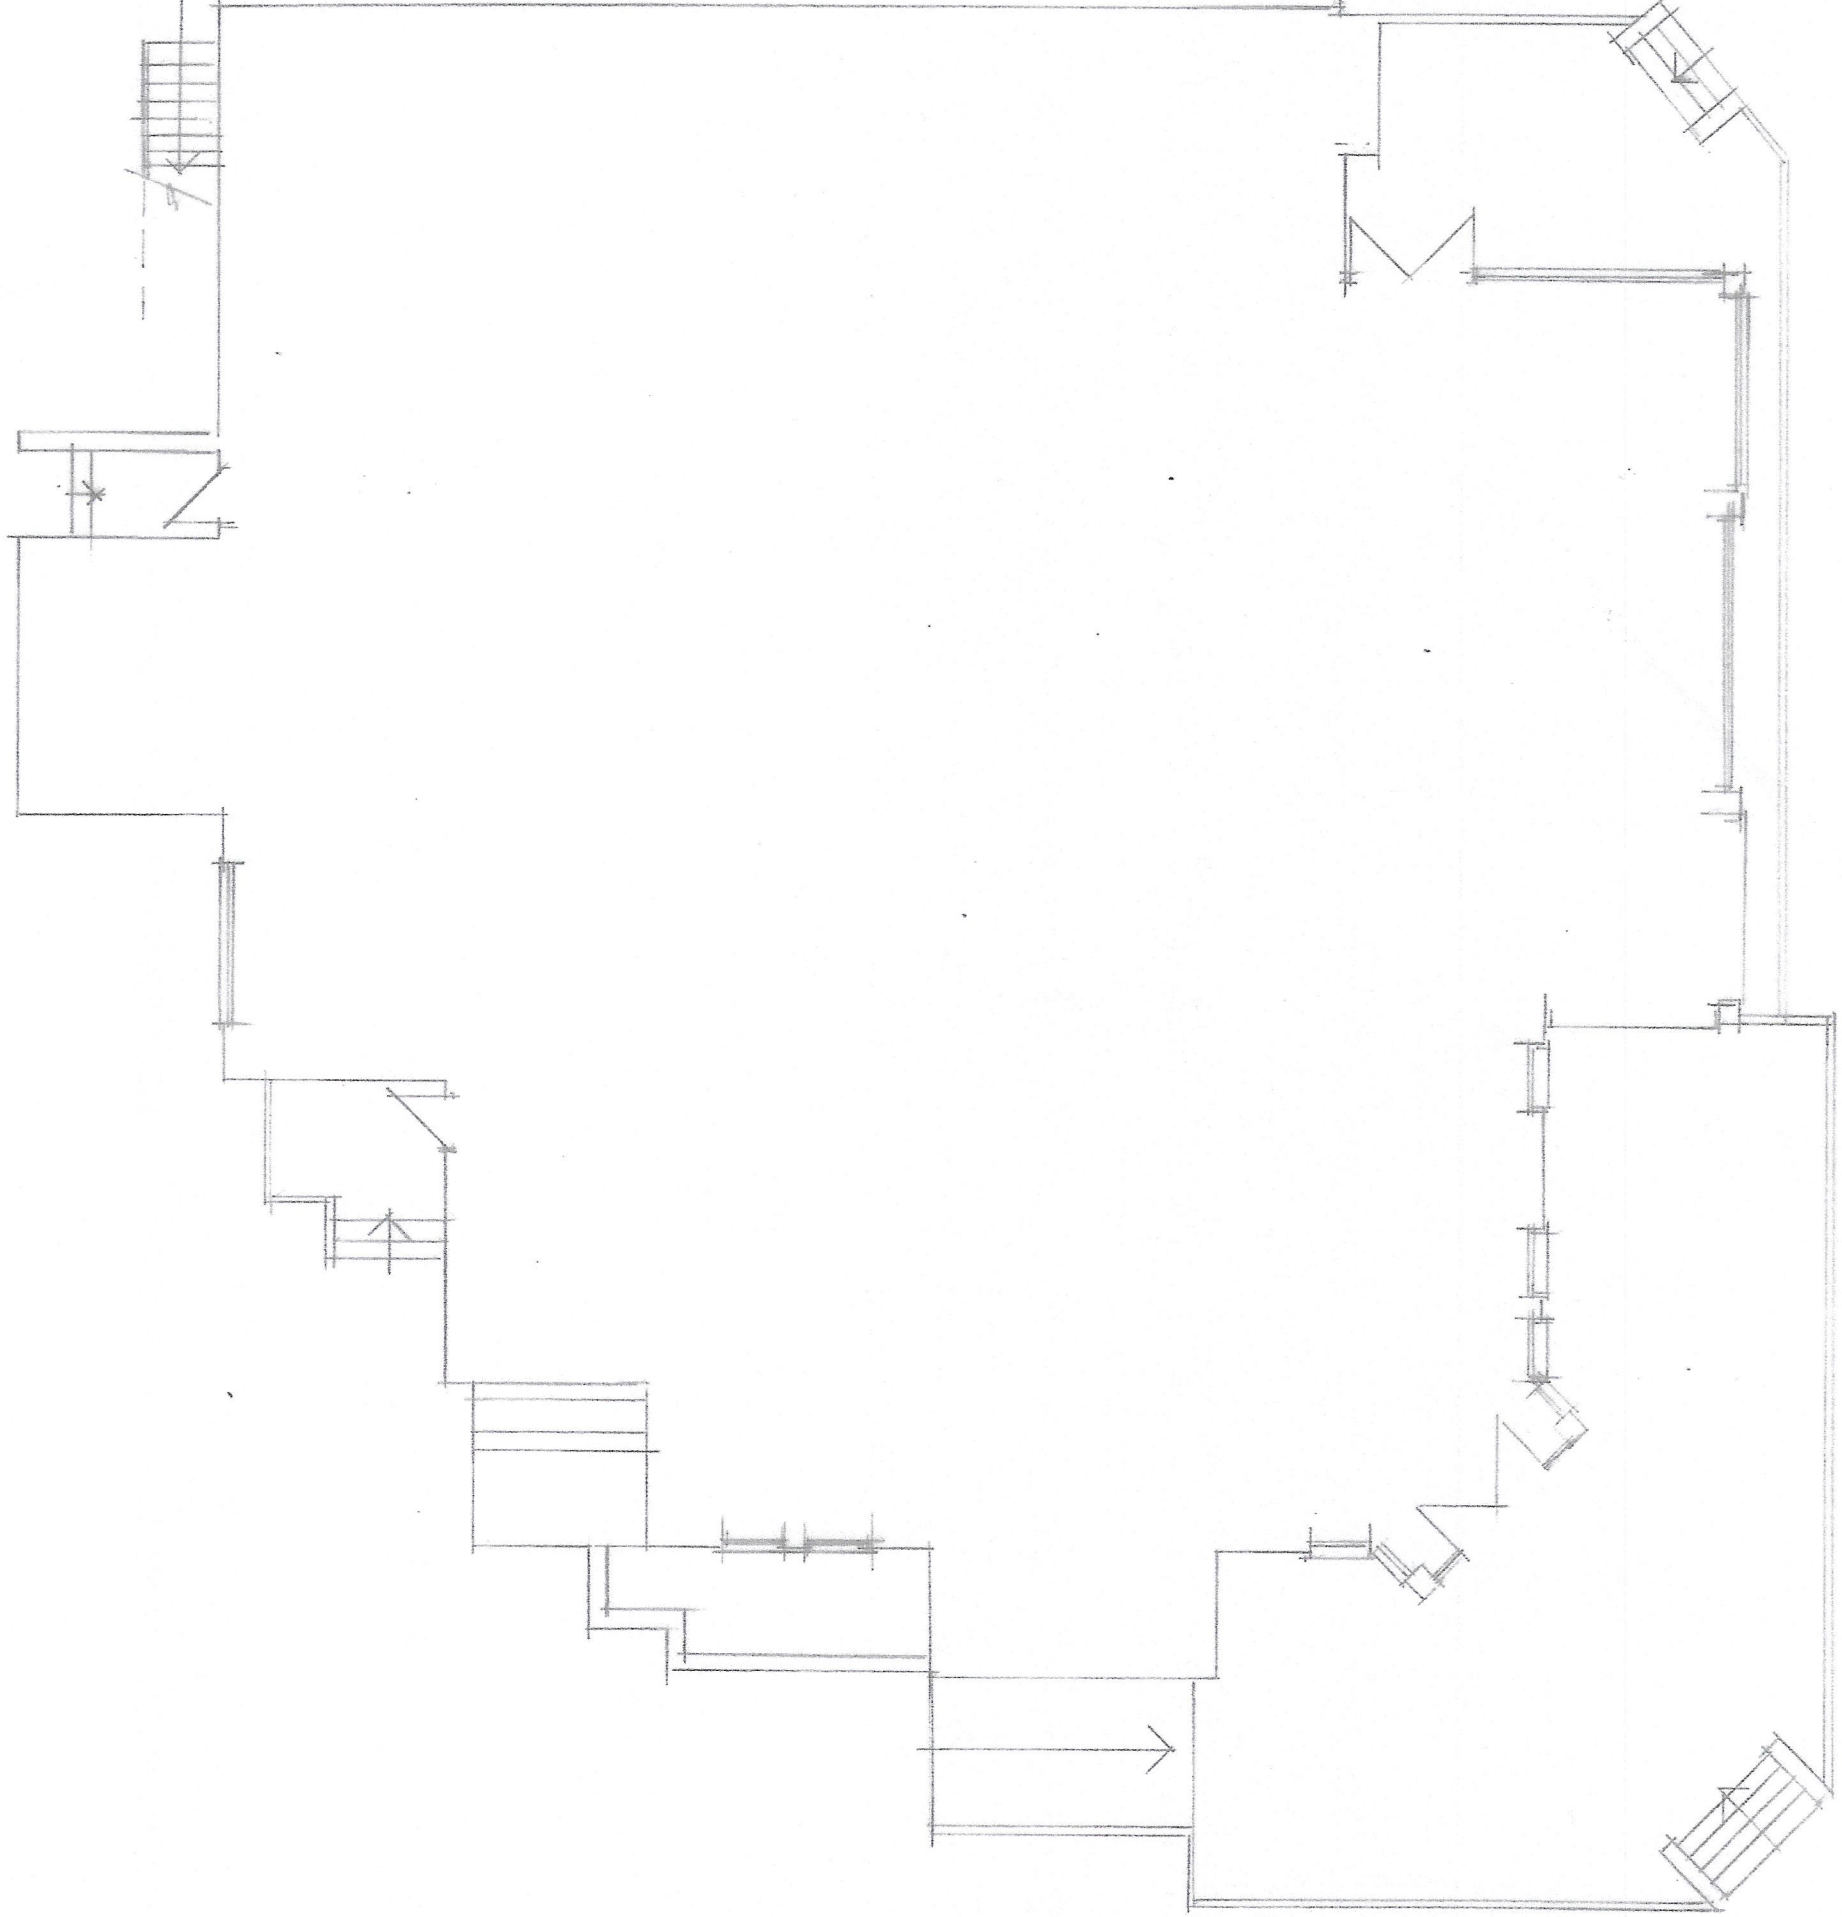

GROUND

REVISION

CLIENT
T J & ZI PROPERTIES LTD
27 ARDICK STREET
MANCHESTER M12 6BG

JOB TITLE
PROPOSED NEW FLATS
5-7 WILBRAHAM ROAD
MANCHESTER M12 6JS

DRG. TITLE
PLANS AS EXISTING

HOLBOROW +
ORMESHER
Limited

*architectural &
interior design*

15 OVERTON CLOSE
MIDDLEWICH
CHESHIRE CW10 0PZ
phone: 07770 834939

ISSUE	ORIGINAL	1	2	3	4	5	6	7
REVISION								
DATE								
DRAWN								
CHECKED								
APPROVED								

SCALE 1:100 at A7

DRAWING NUMBER 22 26 / 21 / 01