




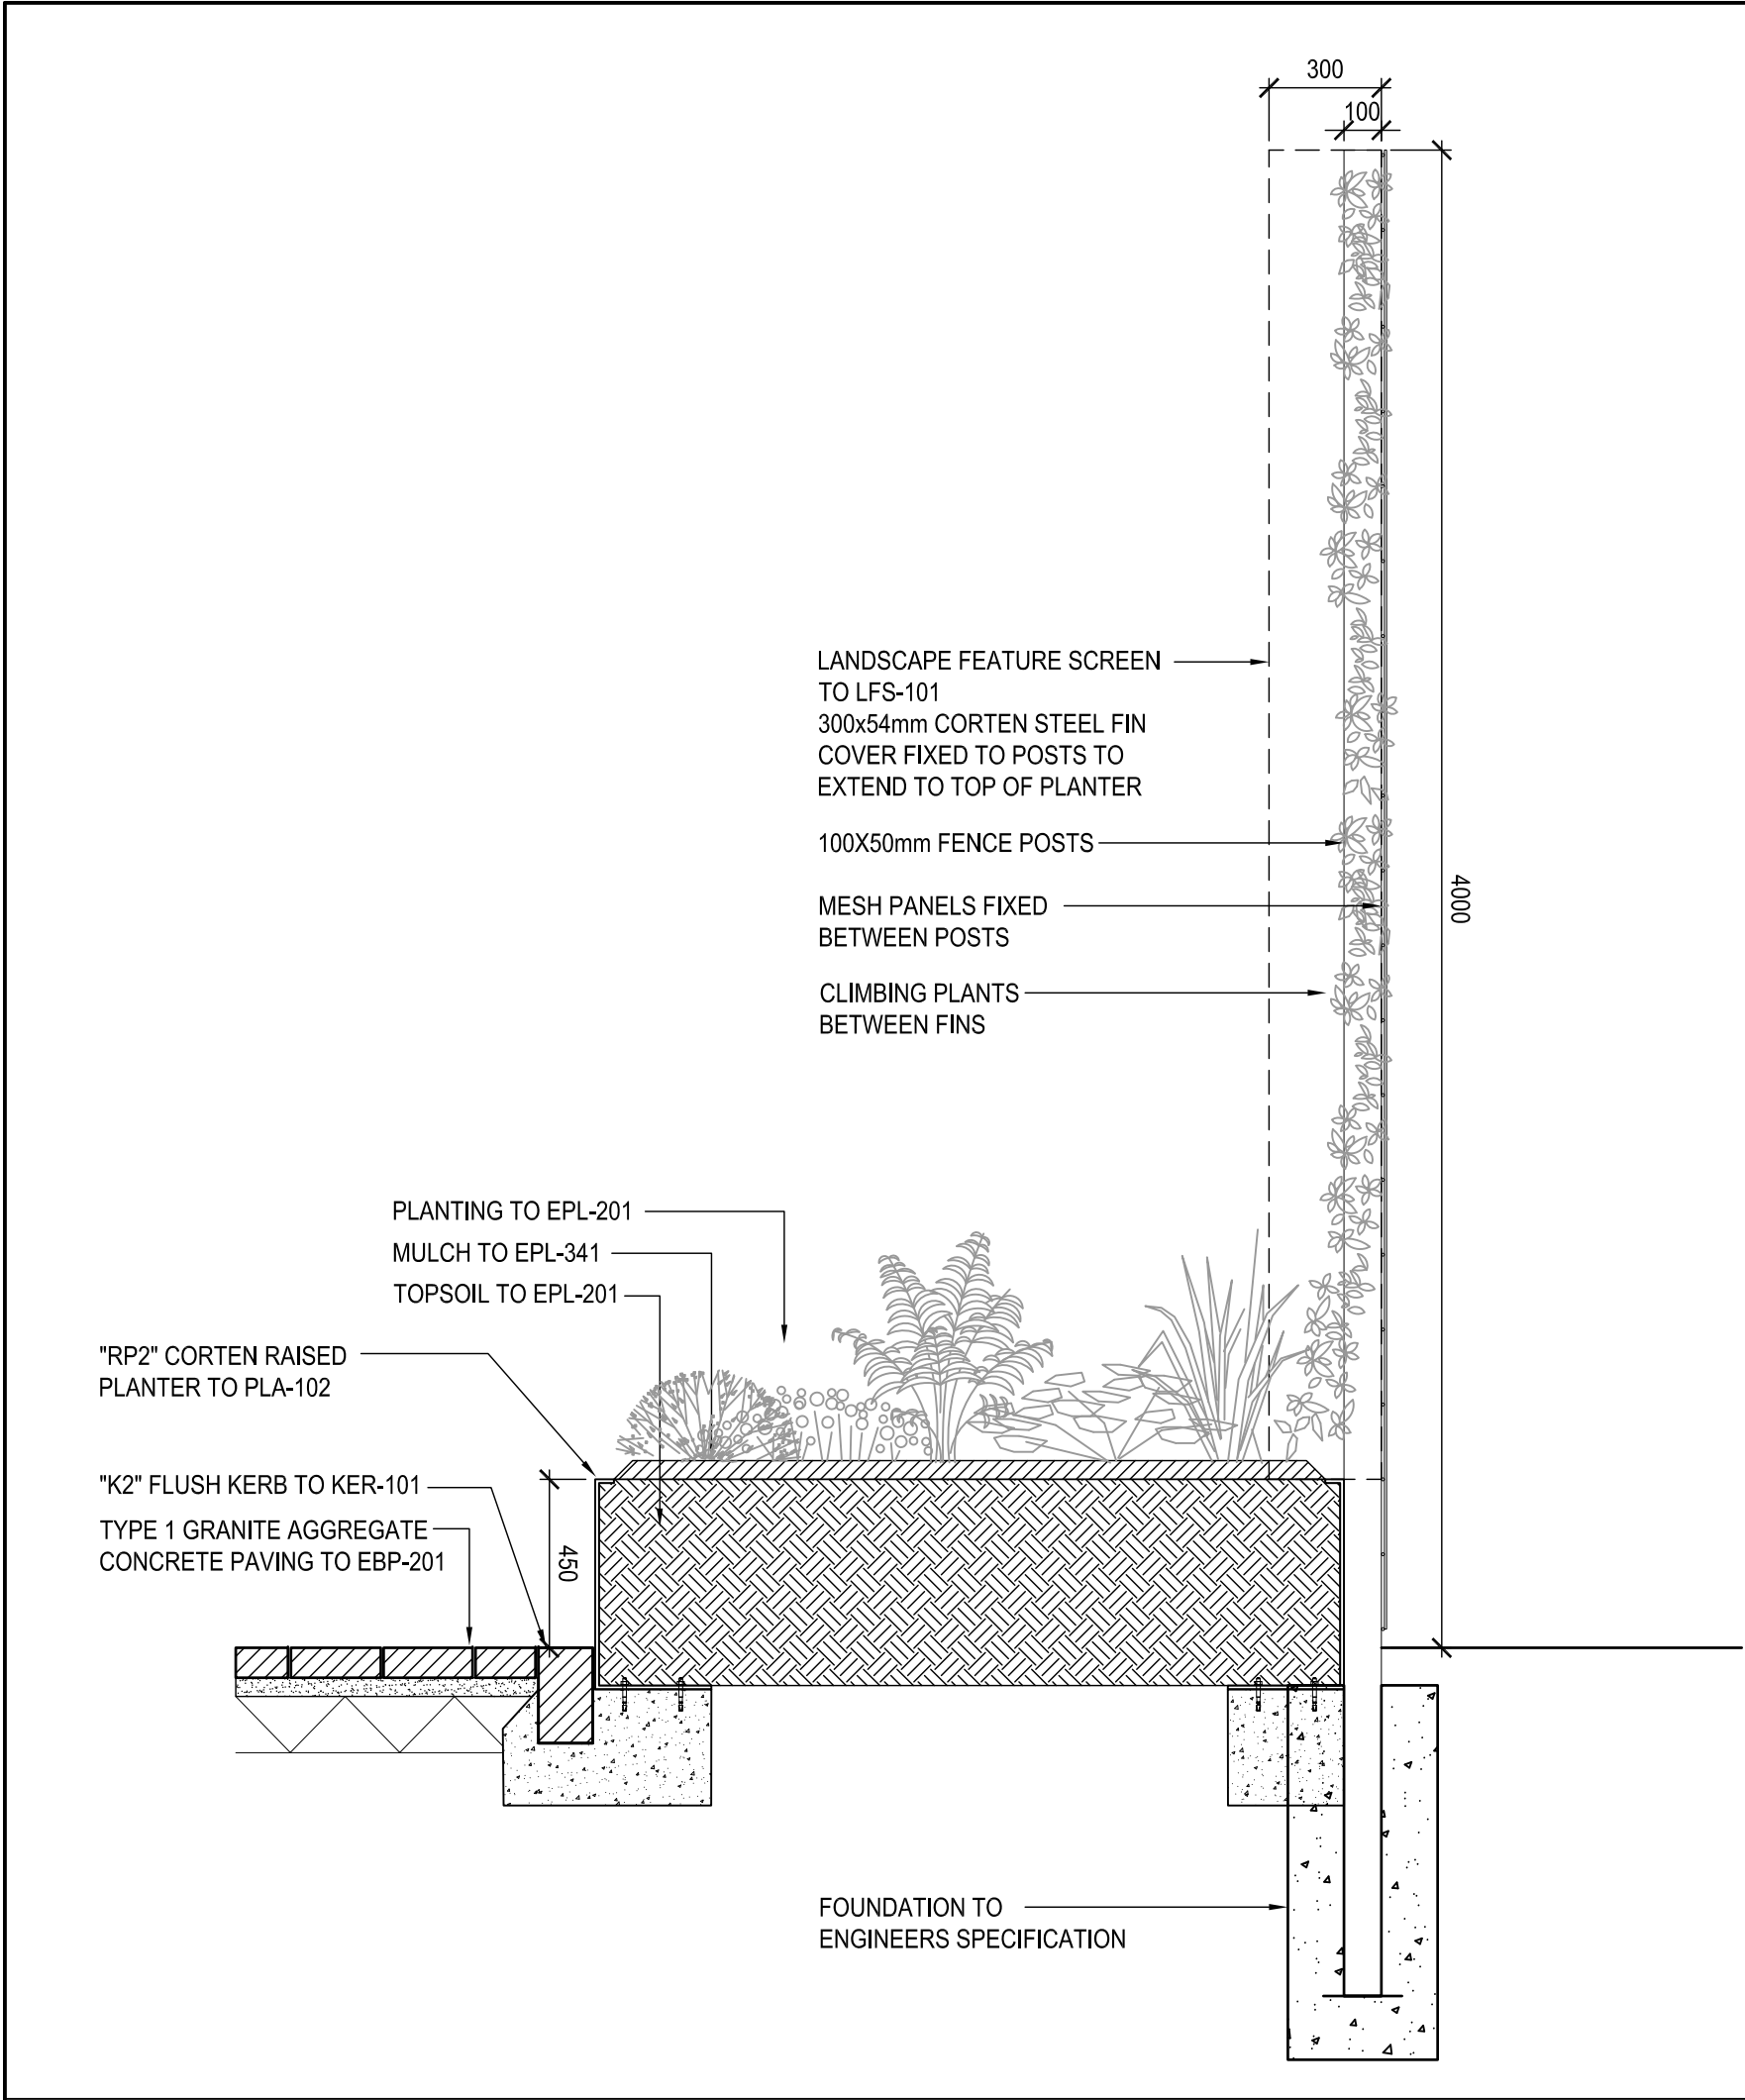


DETAIL 1
SCALE 1:20

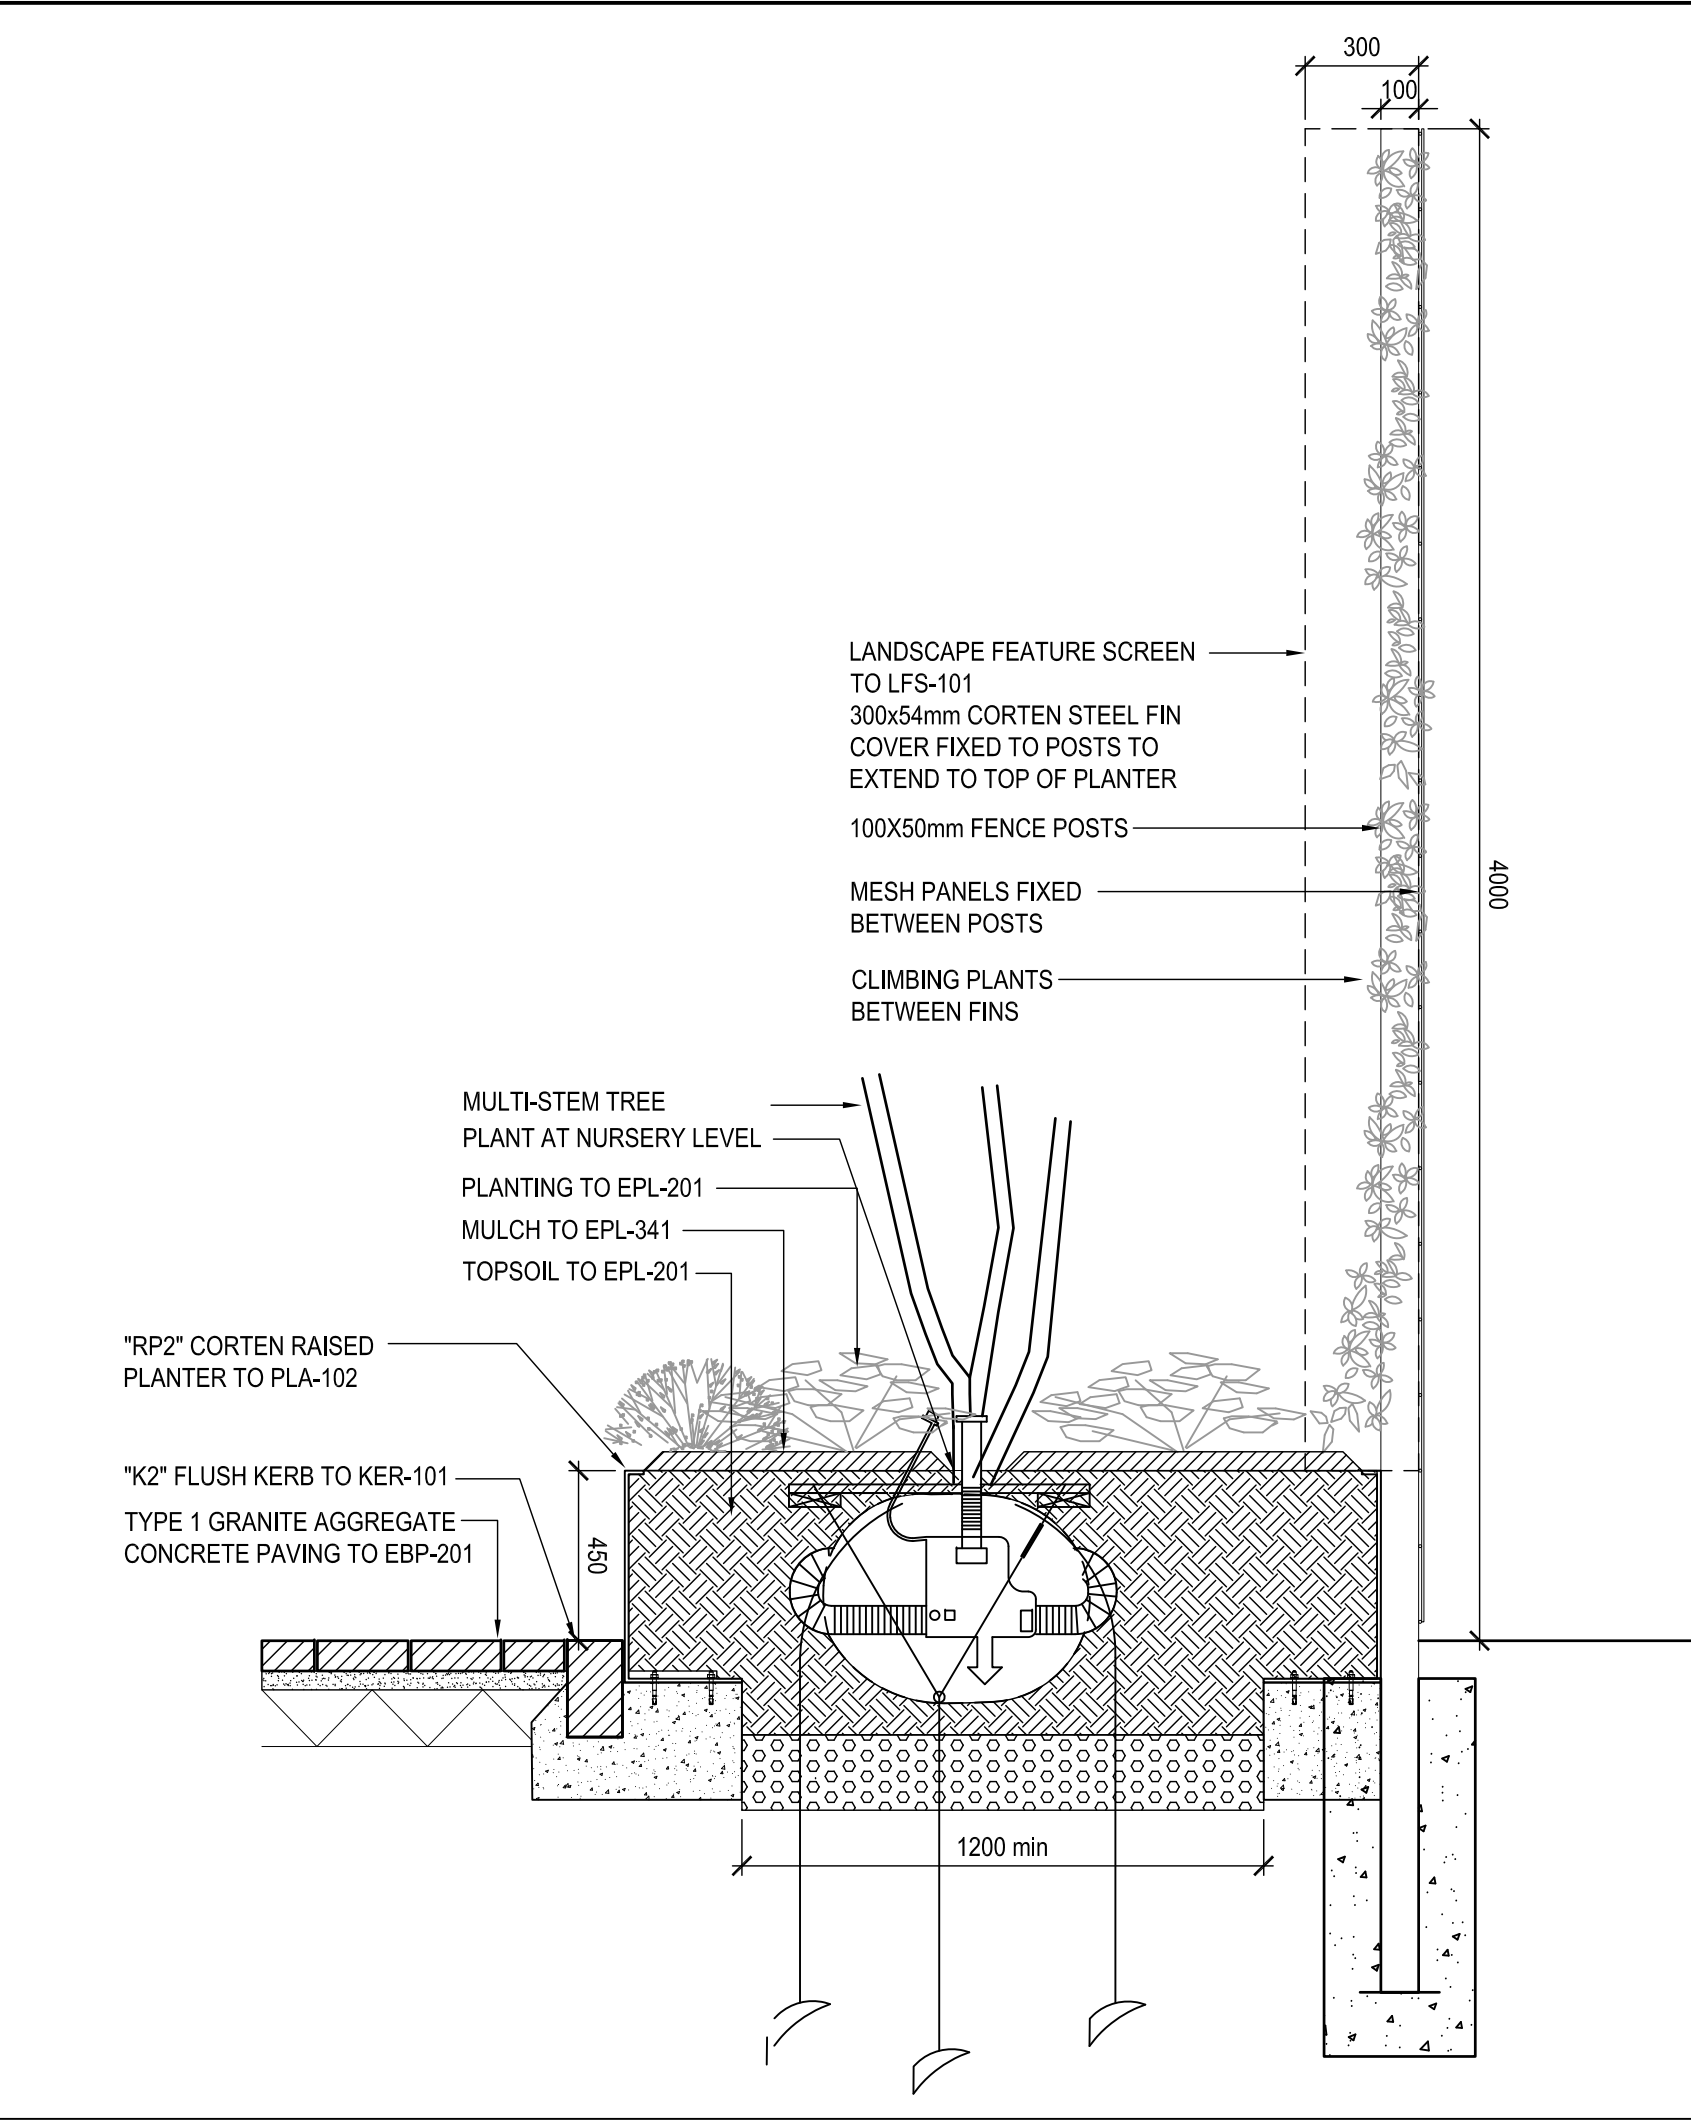


DETAIL 2
SCALE 1:20

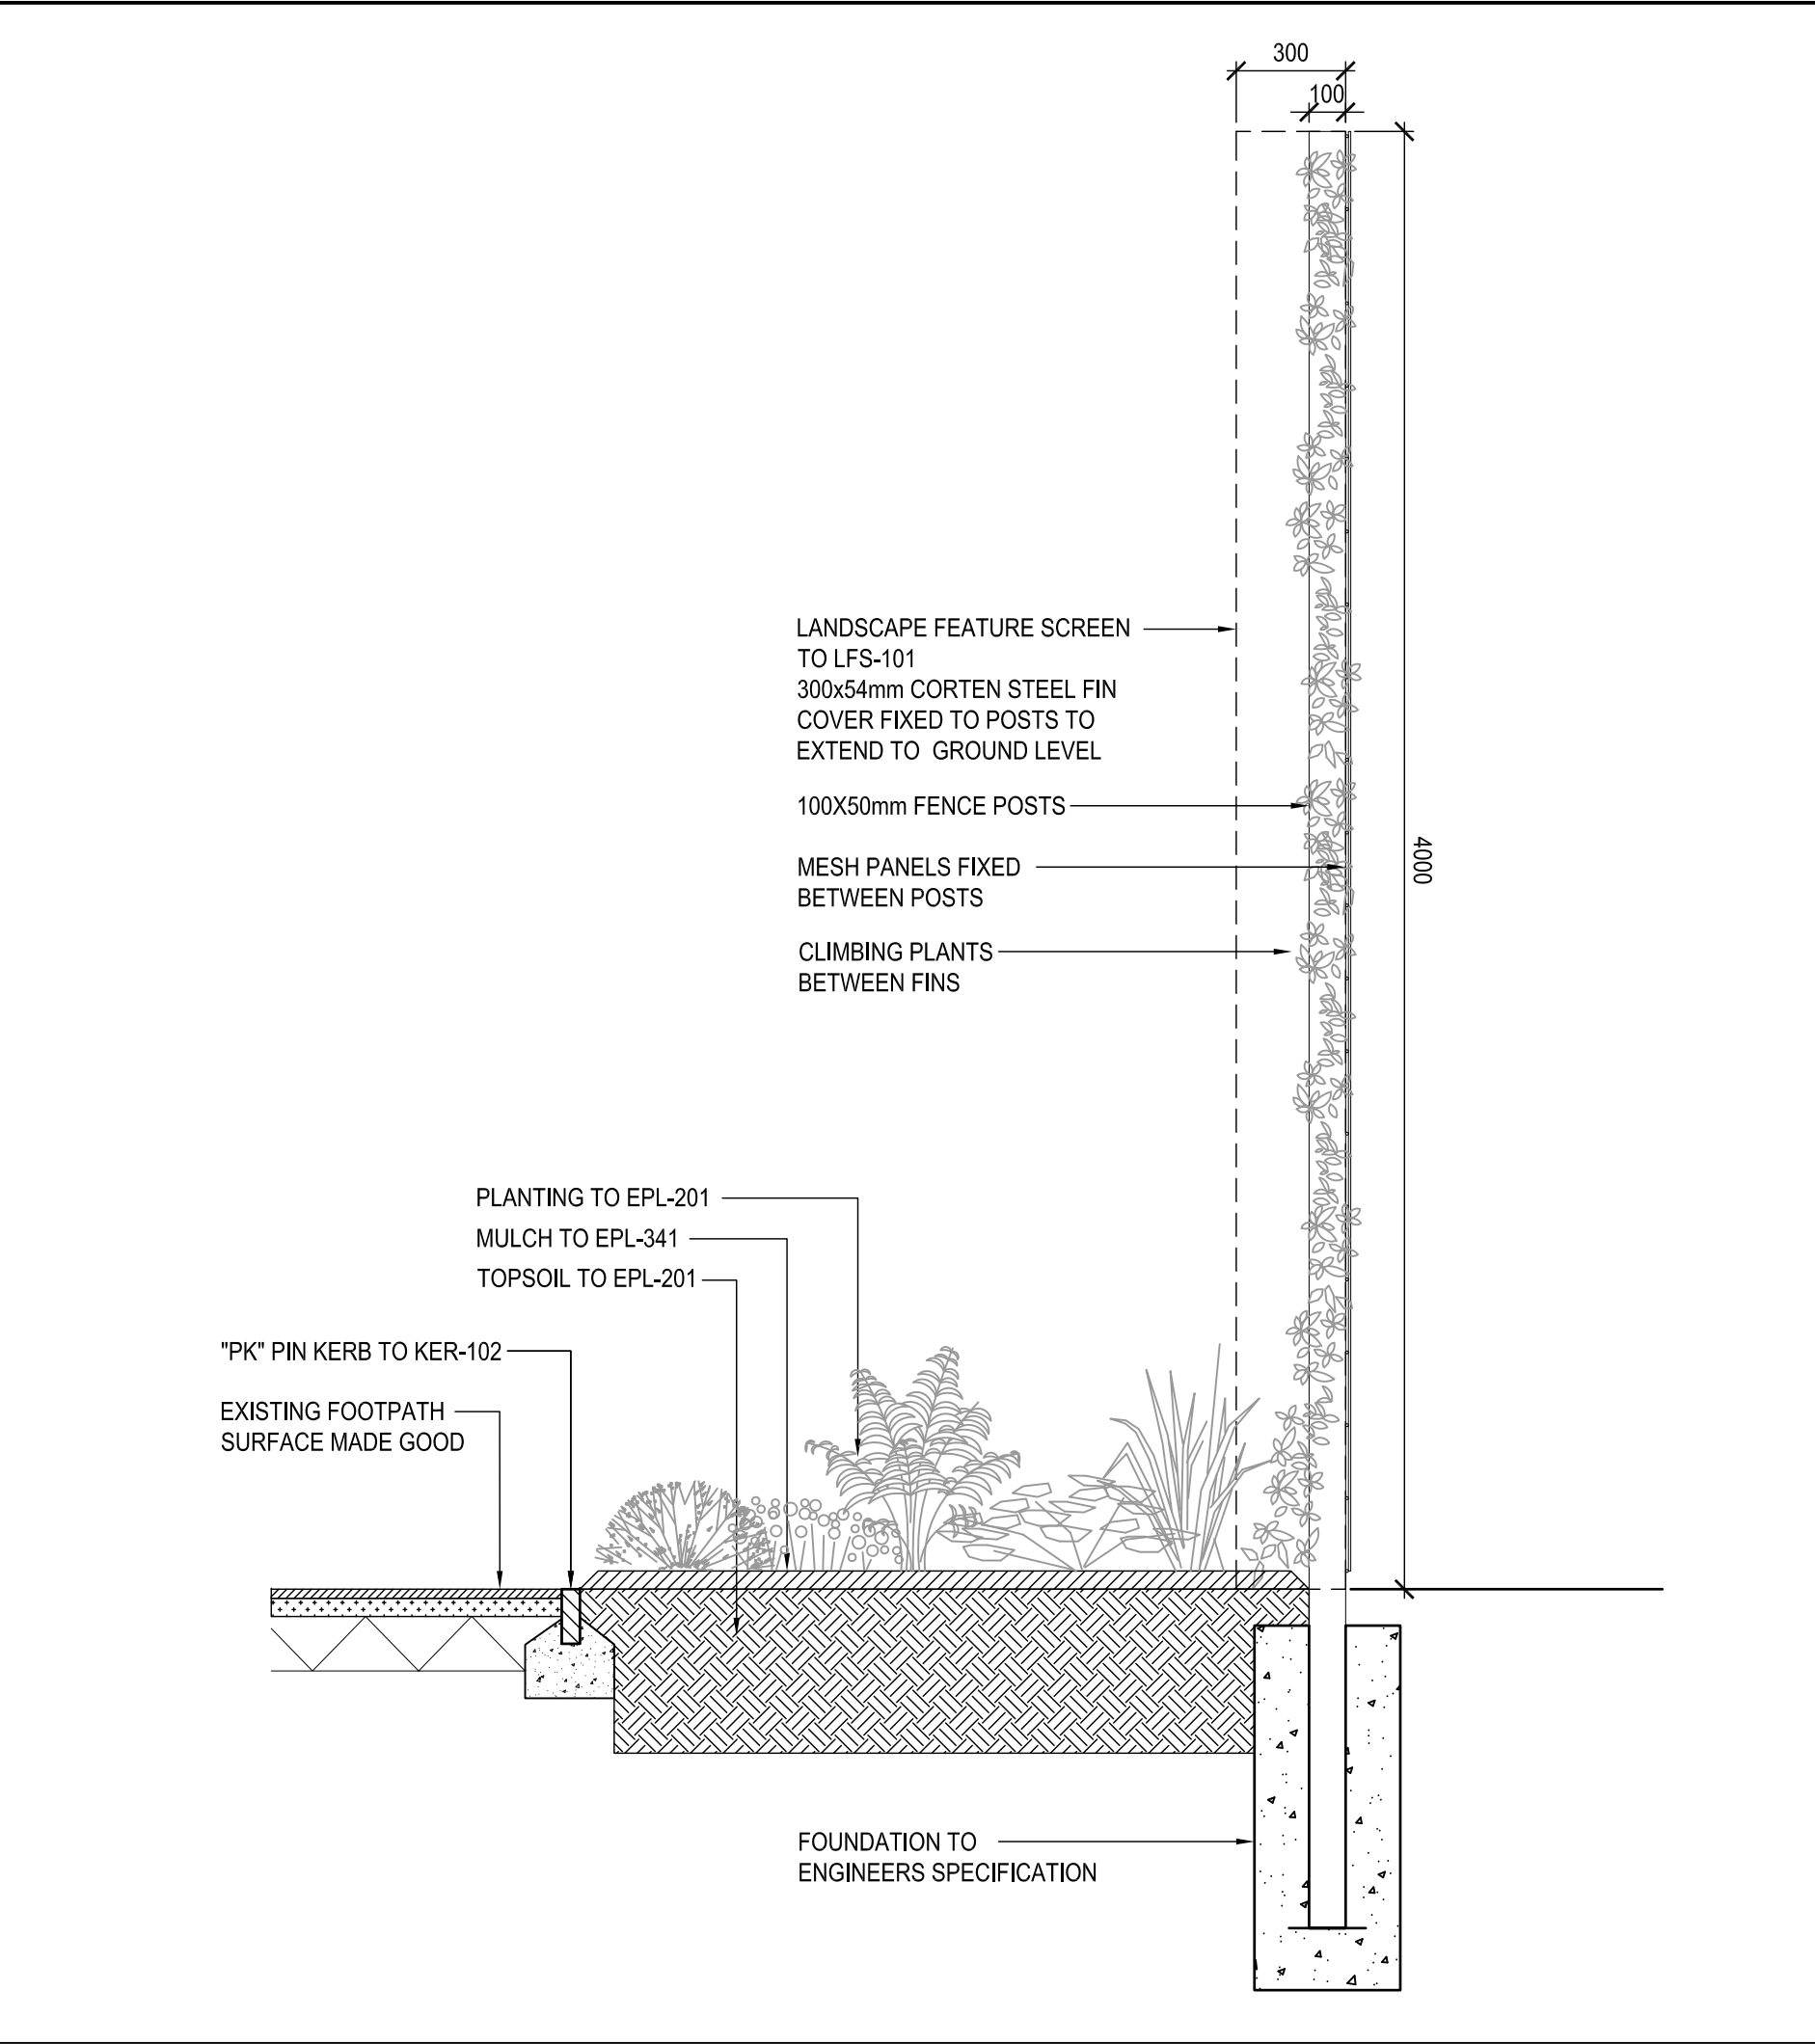


DETAIL 3
SCALE 1:20

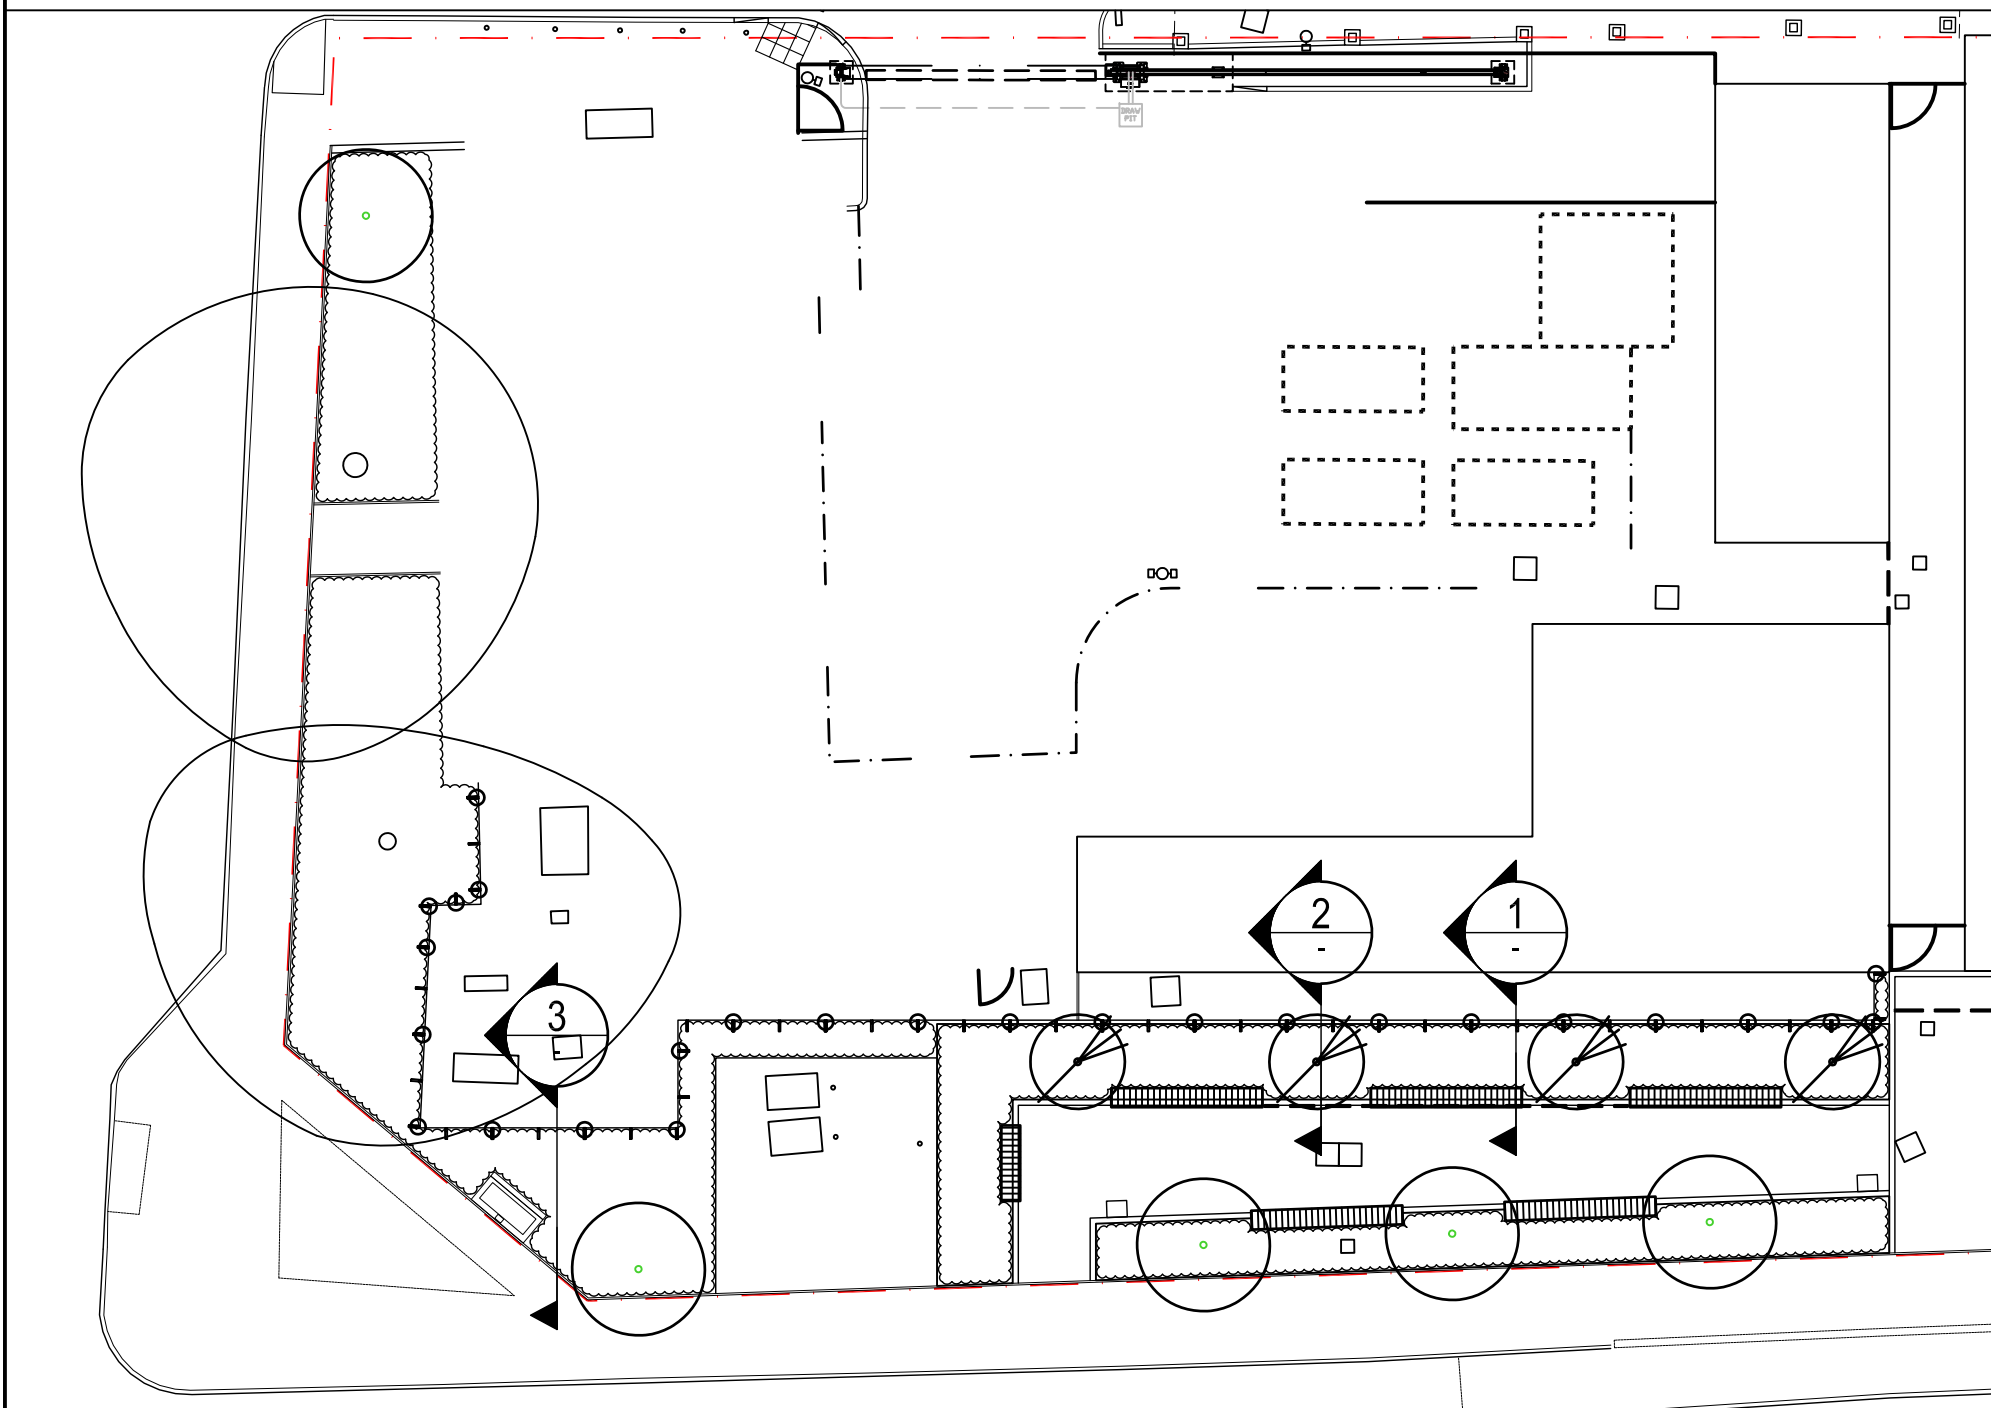

LOCATION PLAN
SCALE 1:200

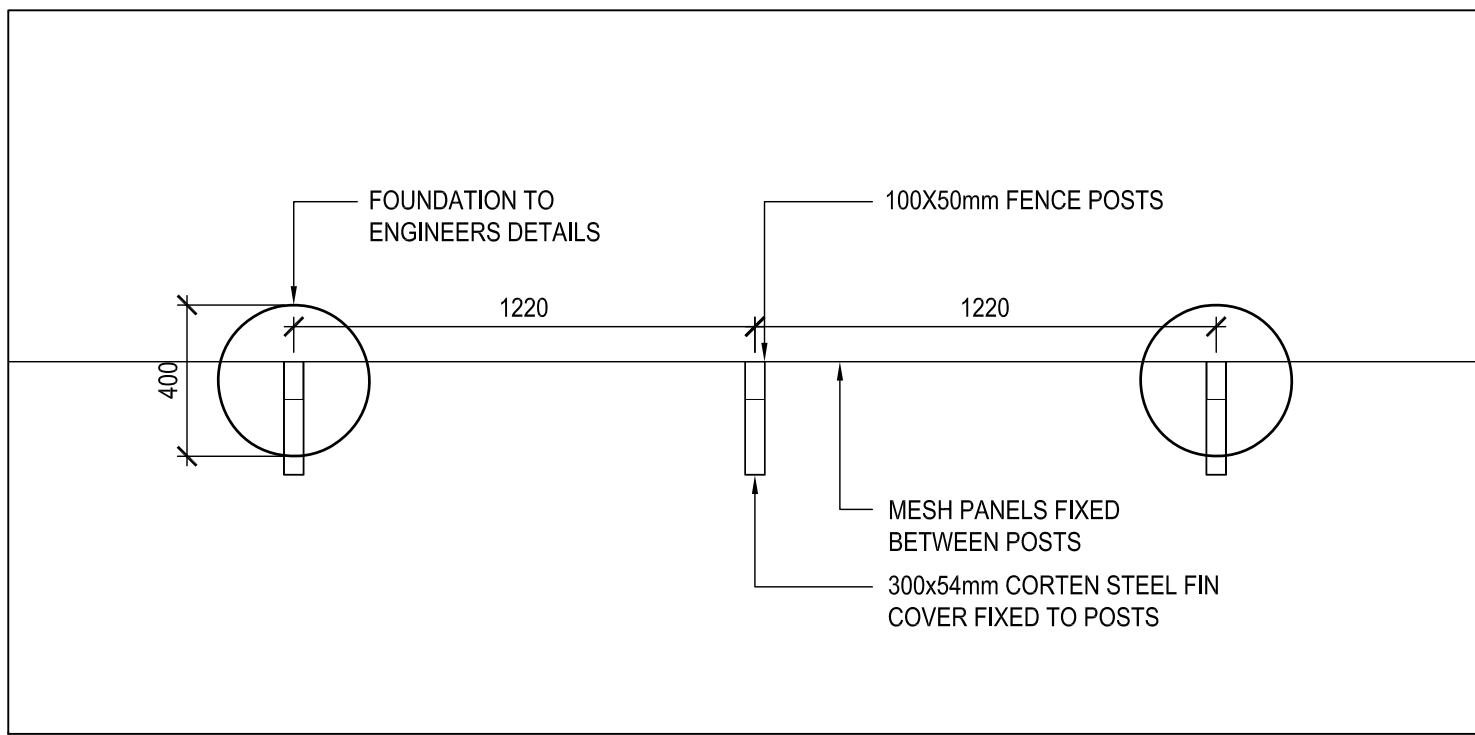

DETAIL PLAN VIEW
SCALE 1:20

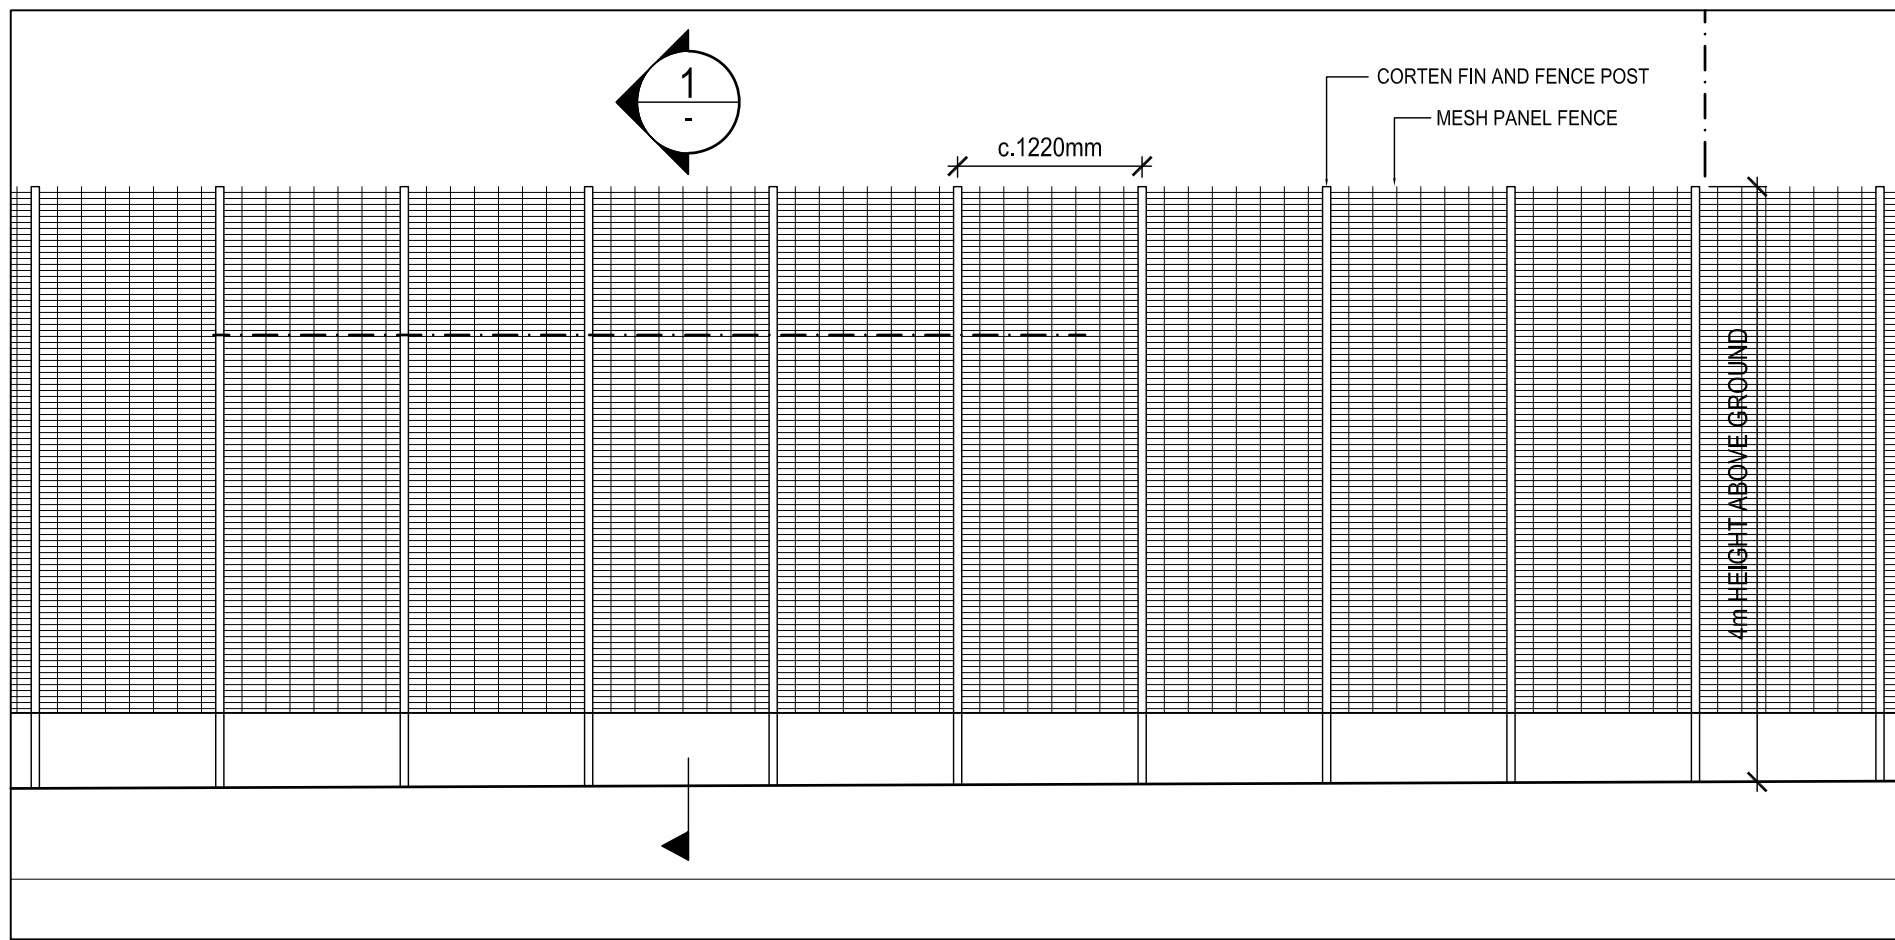

TYPICAL ELEVATION BEHIND PLANTER
SCALE 1:20

DESIGN INTENT ONLY

BUILDING DESIGN PARTNERSHIP SHALL HAVE NO RESPONSIBILITY FOR ANY USE MADE OF THIS DOCUMENT OTHER THAN FOR THAT WHICH IT WAS PREPARED AND ISSUED.

ALL DIMENSIONS SHOULD BE CHECKED ON SITE.

DO NOT SCALE FROM THIS DRAWING

ANY DRAWING ERRORS OR DIVERGENCIES SHOULD BE BROUGHT TO THE ATTENTION OF BUILDING DESIGN PARTNERSHIP AT THE ADDRESS SHOWN BELOW.

NOTES TO BE READ IN CONJUNCTION WITH THE FOLLOWING:

NBS SPEC P2008381-PRP-BDP-XXX-XX-SP4-9001-2020-02-06

PRP-BDP-201-XX-PL-L-9502 - LANDSCAPE MASTERPLAN

PRP-BDP-201-XX-PL-L-9504 - TREE REMOVAL AND RETENTION PLAN

PRP-BDP-201-XX-PL-L-9511 - LANDSCAPE LEVELS PLANS SHEET 1 of 4

PRP-BDP-201-XX-PL-L-9512 - LANDSCAPE LEVELS PLANS SHEET 2 of 4

PRP-BDP-201-XX-PL-L-9513 - LANDSCAPE LEVELS PLANS SHEET 3 of 4

PRP-BDP-201-XX-PL-L-9514 - LANDSCAPE LEVELS PLANS SHEET 4 of 4

PRP-BDP-201-XX-PL-L-9521 - LANDSCAPE GENERAL ARRANGEMENT SHEET 1 of 3

PRP-BDP-201-XX-PL-L-9522 - LANDSCAPE GENERAL ARRANGEMENT SHEET 2 of 3

PRP-BDP-201-XX-PL-L-9523 - LANDSCAPE GENERAL ARRANGEMENT SHEET 3 of 3

PRP-BDP-201-XX-PL-L-9524 - CYCLE STORE GENERAL ARRANGEMENT PLAN

PRP-BDP-201-XX-PL-L-9531 - LANDSCAPE PLANTING PLAN SHEET 1 of 3

PRP-BDP-201-XX-PL-L-9532 - LANDSCAPE PLANTING PLAN SHEET 2 of 3

PRP-BDP-201-XX-PL-L-9533 - LANDSCAPE PLANTING PLAN SHEET 3 of 3

PRP-BDP-201-XX-PL-L-9541 - TYPICAL LANDSCAPE DETAILS SHEET 1 OF 2

PRP-BDP-201-XX-PL-L-9542 - TYPICAL LANDSCAPE DETAILS SHEET 2 OF 2

PRP-BDP-201-XX-PL-L-9545 - TYPICAL TREE DETAILS

REV	DESCRIPTION	DRW'N	CHK'D	DATE
P04	STAGE 4 ISSUE, UPDATED TO REFLECT LATEST G.A. LAYOUT	IF	JRM	26.11.21
P03	LOCATION PLAN UPDATED TO REFLECT LATEST LANDSCAPE LAYOUT	IF	JRM	16.11.21
P02	STAGE 4 WIP	IF	JRM	12.07.21
P01	STAGE 3 PACKAGE	IF	JRM	12.10.20

CLIENT



BDP.

11 Ducie Street
PO Box 85, Piccadilly Basin
Manchester, M60 3JA
United Kingdom
T +44 (0)161 828 2200
F +44 (0)161 828 2235
www.bdp.com

PROJECT TITLE	Paterson Redevelopment Project		
DRAWING TITLE	P2008381		
DRAWING NO.	PRP-BDP-201-XX-PL-L-9543	SCALE	@ A1
DATE	OCT '20	AS SHOWN	
REVISION	P04		