




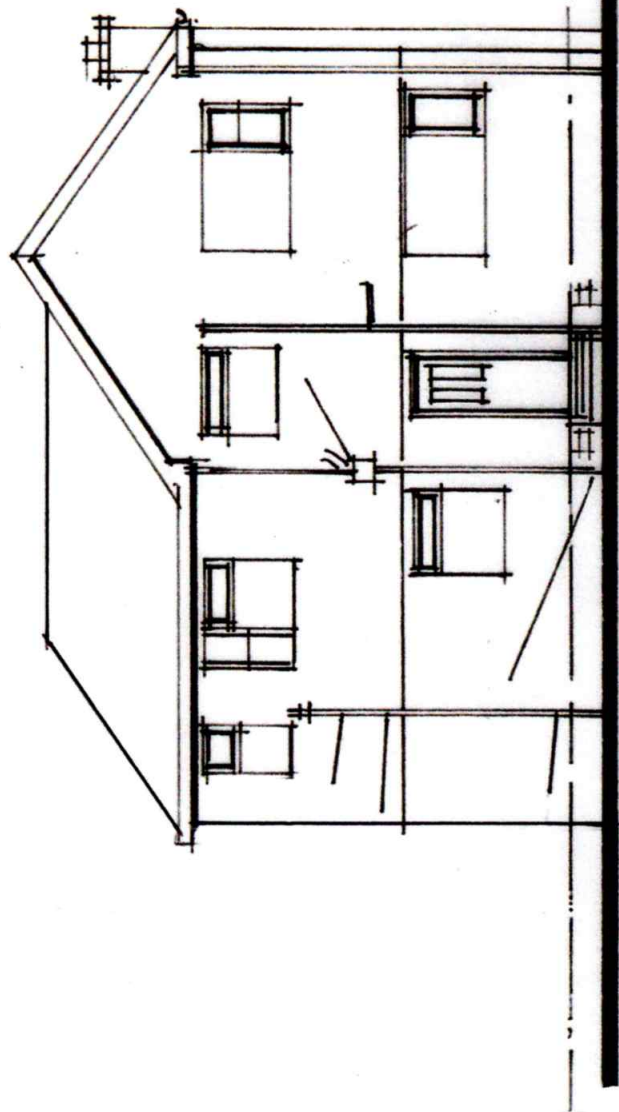


REAR ELEVATION. (As Existing)

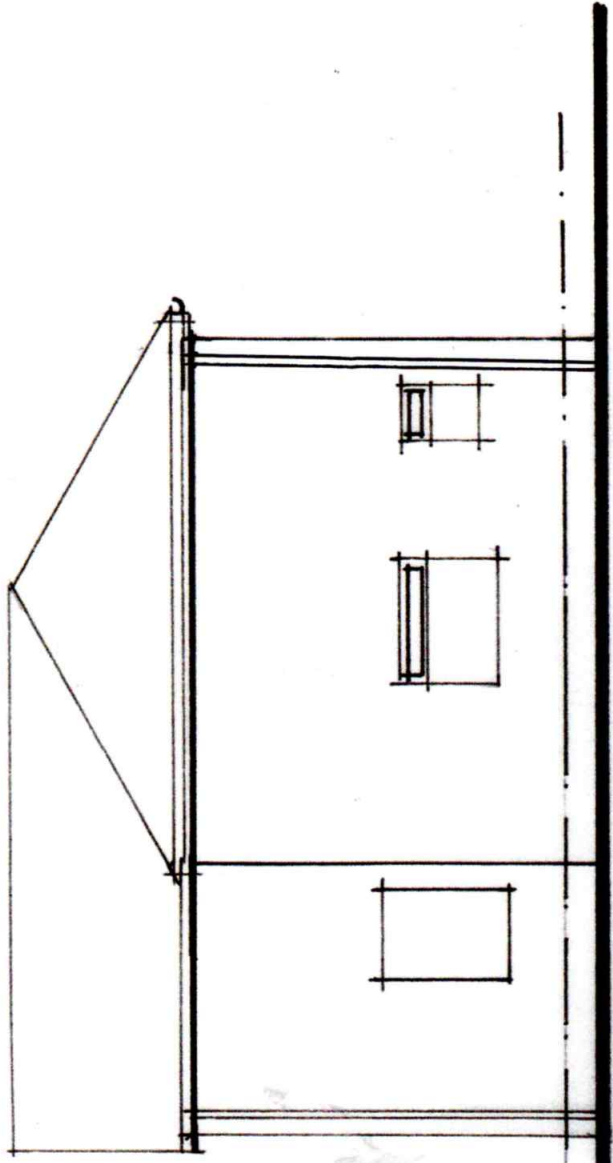

SIDE ELEVATION. (As Existing)

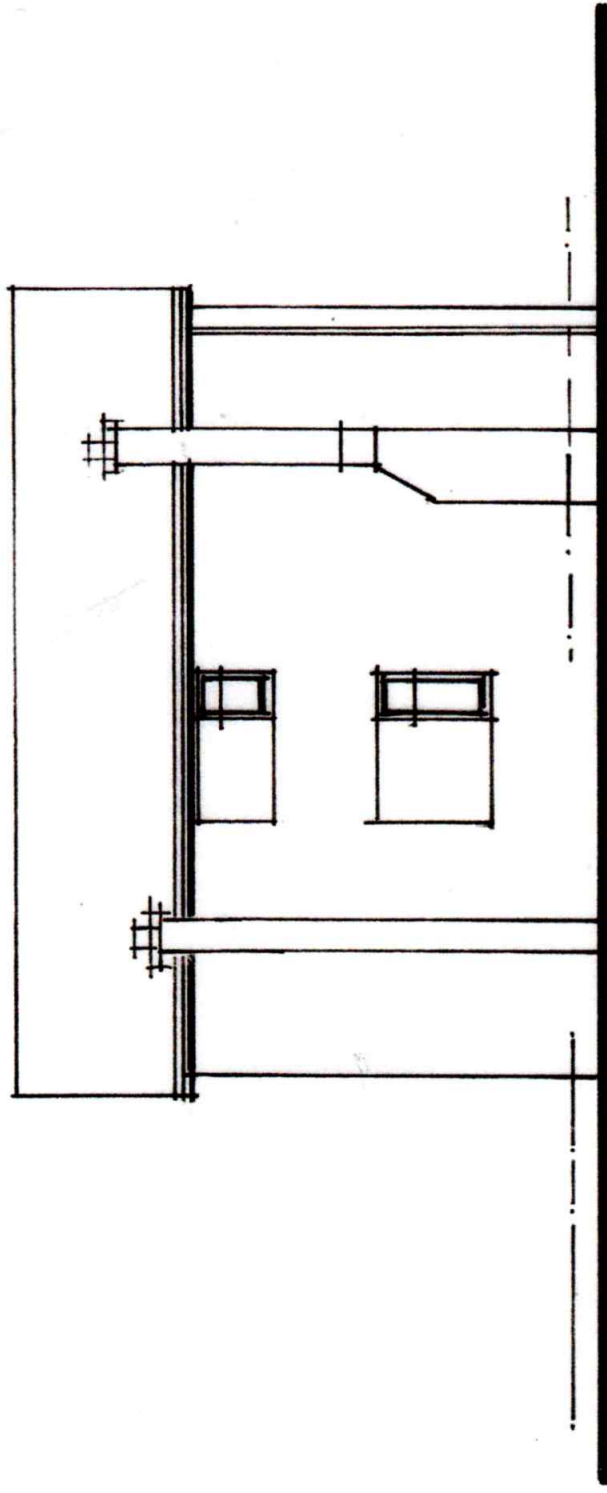

SIDE ELEVATION. (As Existing)

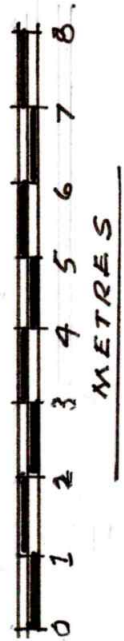

Drwg No; RG./SM / 01
Scale ; 1; 100 @ A3