


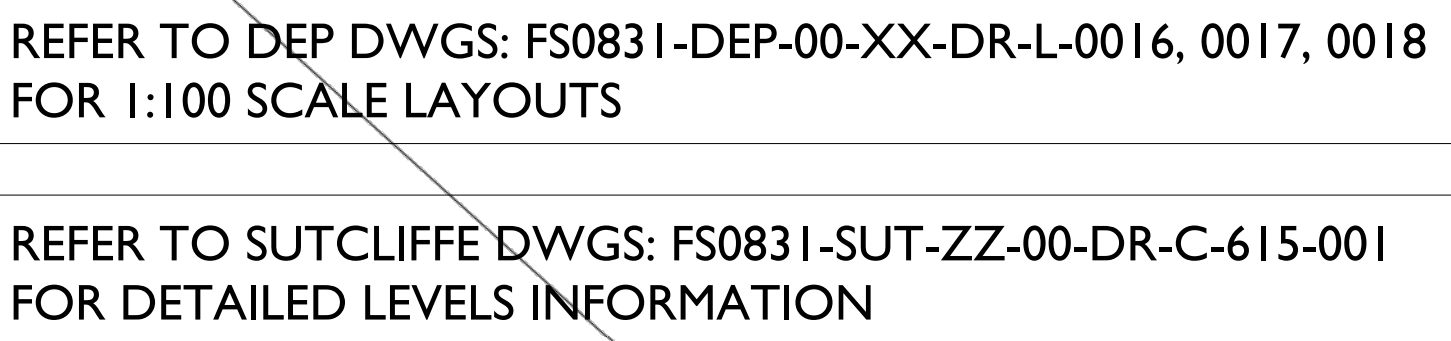

**2 COMMERCIAL STREET
MANCHESTER, M15 4RQ**
T: 0161 2419878
E: info@dep.co.uk
W: www.dep.co.uk

All levels and dimensions to be checked on site by contractor prior to commencement; Any variations to be reported to the client. This drawing is to be read in conjunction with all others relating to the project and all information derived accordingly; any anomalies to be reported to the client. Do not scale from this drawing. Use figured dimensions only. Work shown on this drawings to be carried out in accordance with current British Standards and Codes of Practice.

© Copyright to DEP Landscape Architecture Limited. The information shown on this drawing shall not be reproduced or copied in any form without prior written consent from DEP Landscape Architecture Limited.

Rev C05: Bin store position & kerb adjusted	TR	21/07/2021
Rev C04: Levels added to SE end of building	TR	05/07/2021
Rev C03: Retaining walls adjusted, existing trees removed	TR	10/06/2021
Rev C02: Building FFL revised. Coordinated with Engineer's levels	TR	27/04/2021
Rev C01: Construction status. Coordinated with Engineer's levels	TR	02/12/2020