


The contractor must verify all dimensions on site before commencing any work. If this drawing exceeds the quantities taken in any way Northedge Architecture are to be informed before the work is initiated.

Do not scale off this drawing.

Drawings are based on Ordnance Survey - design and drawing content is subject to detailed Site Survey, Structural Survey, Site Investigations, Planning and Statutory Requirements and Approvals. This drawing is not to be reproduced without express permission of the architect. This drawing and all associated designs indicated remain the copyright of the architect.

Northedge Architecture Copyright.

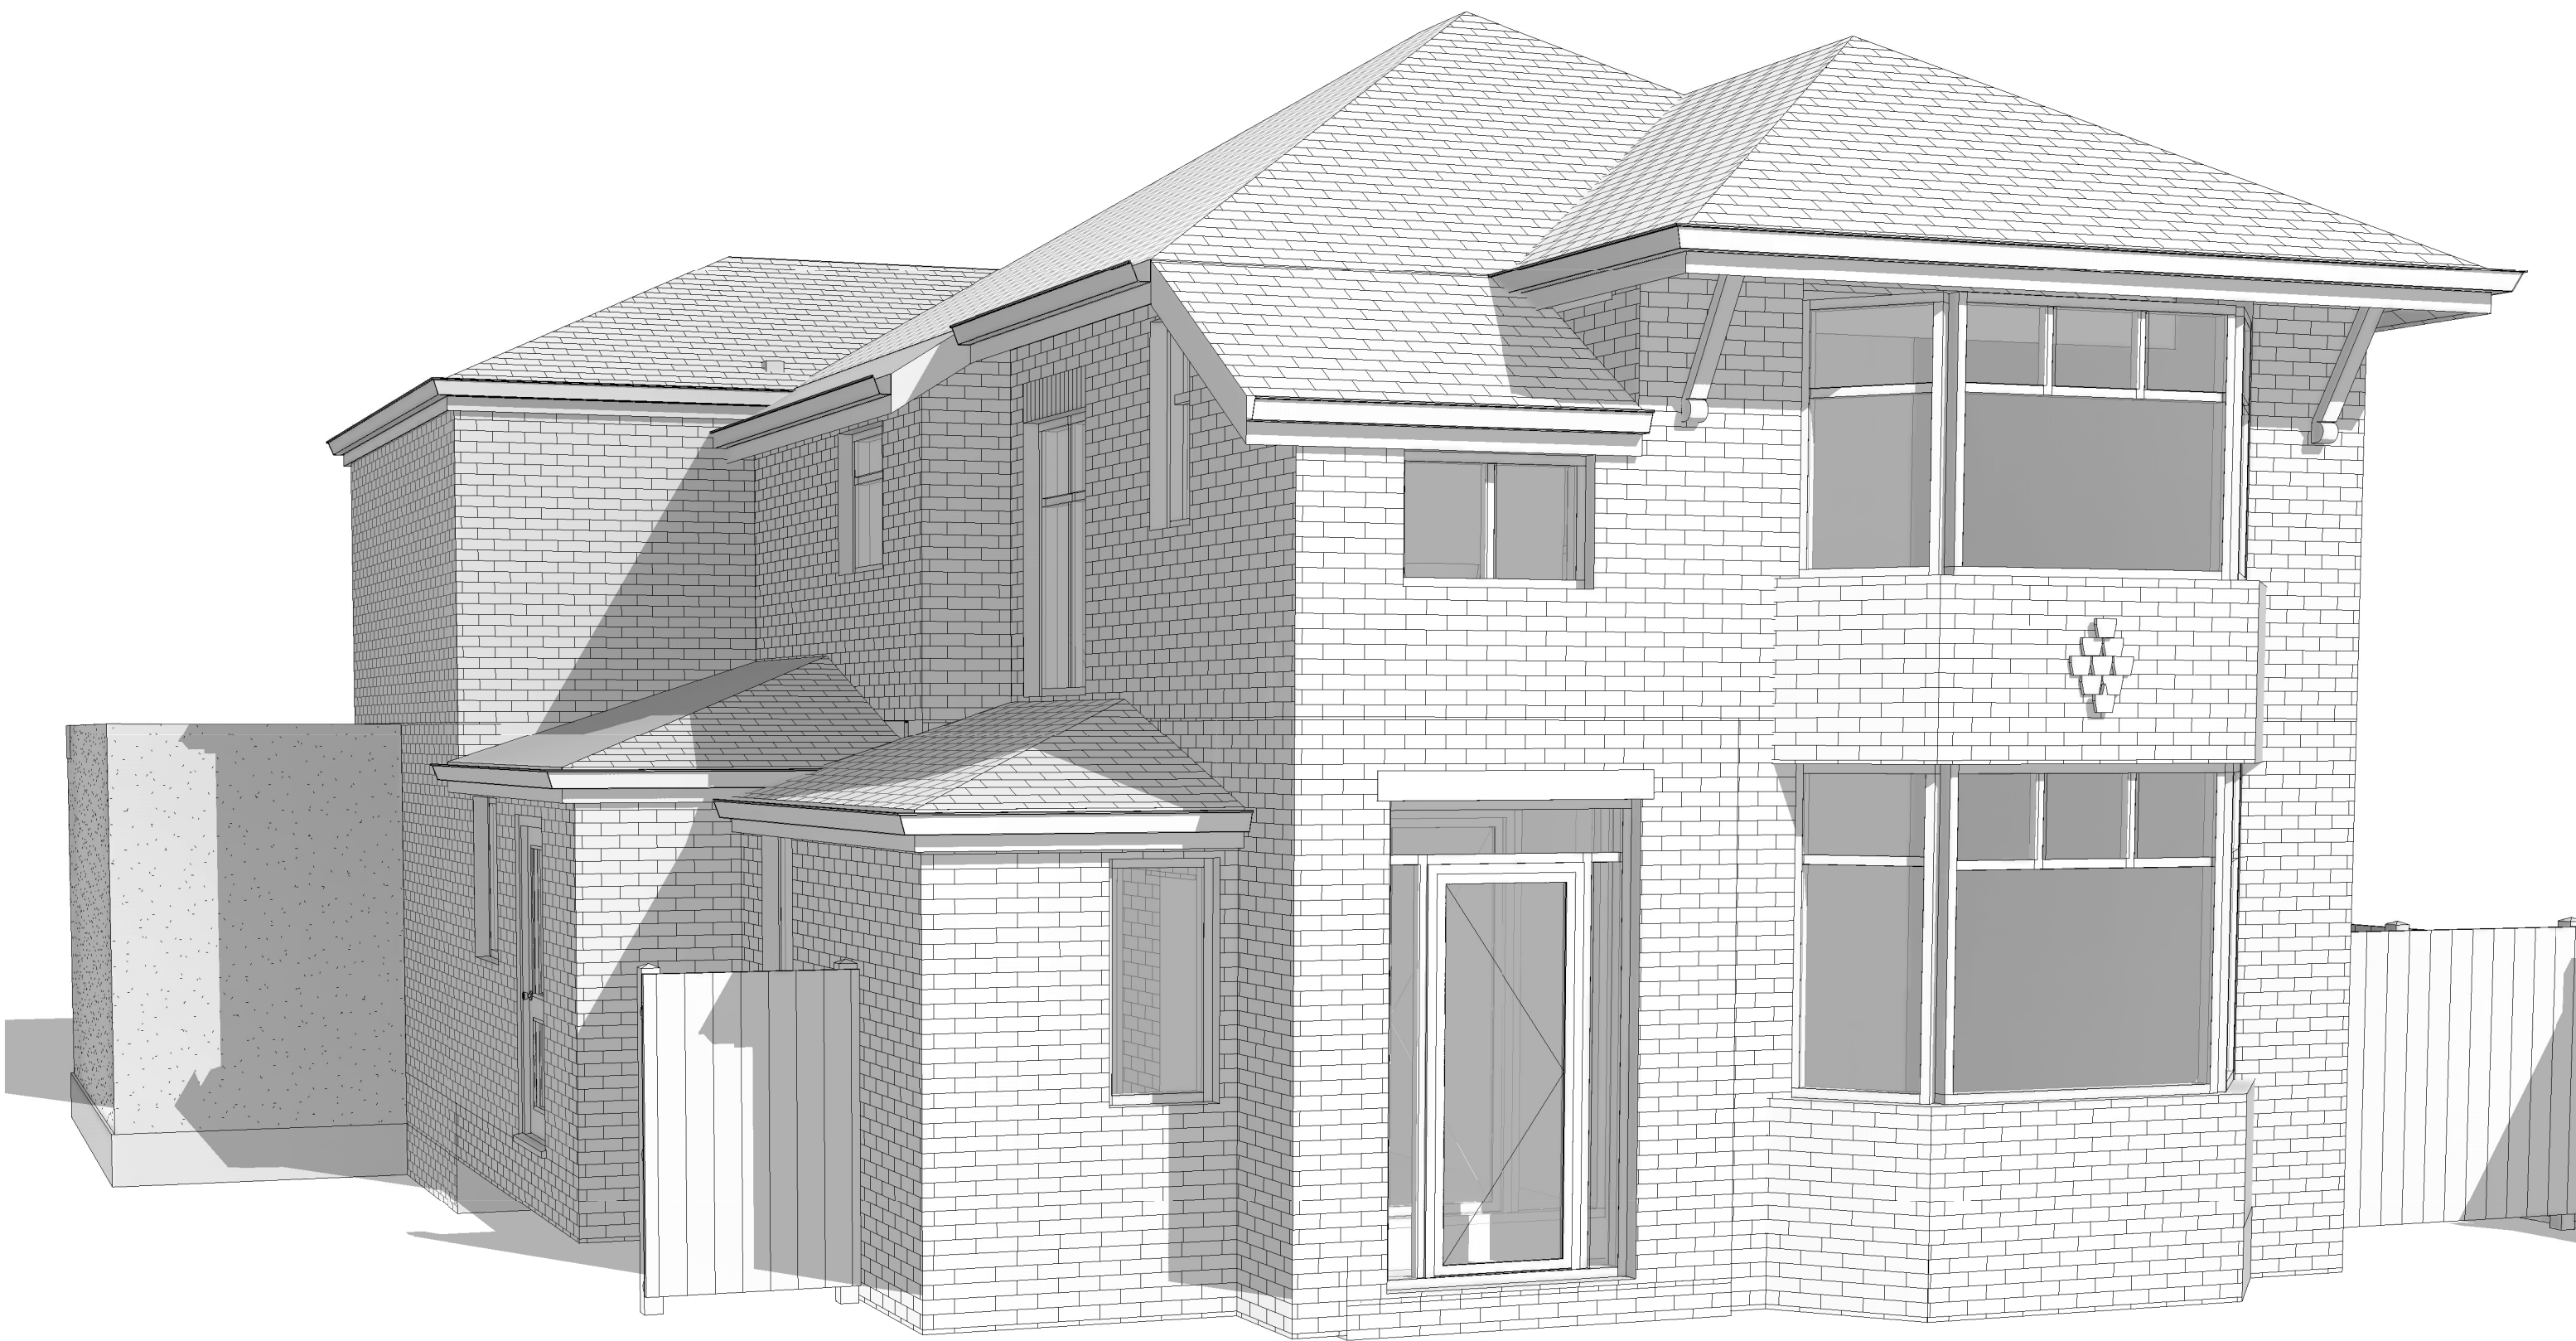

Front View Proposed



Rear View Proposed



Rear View Proposed 2

Rev:	Description:	Issue Date:
R1	Initial Issue	31.12.21
R2	Updated	07.01.22
R3	Updated	07.01.22
R4	Updated	10.01.22
R5	Updated	10.01.22
R6	Updated	17.01.22
R7	Updated	28.01.22

Project:
6 Chelsfield Grove

Drawing Title:
Proposed 3D Views

Scale: @A1 Status: Concept

Drawing Number: 21-94-20-003 Revision: R7