
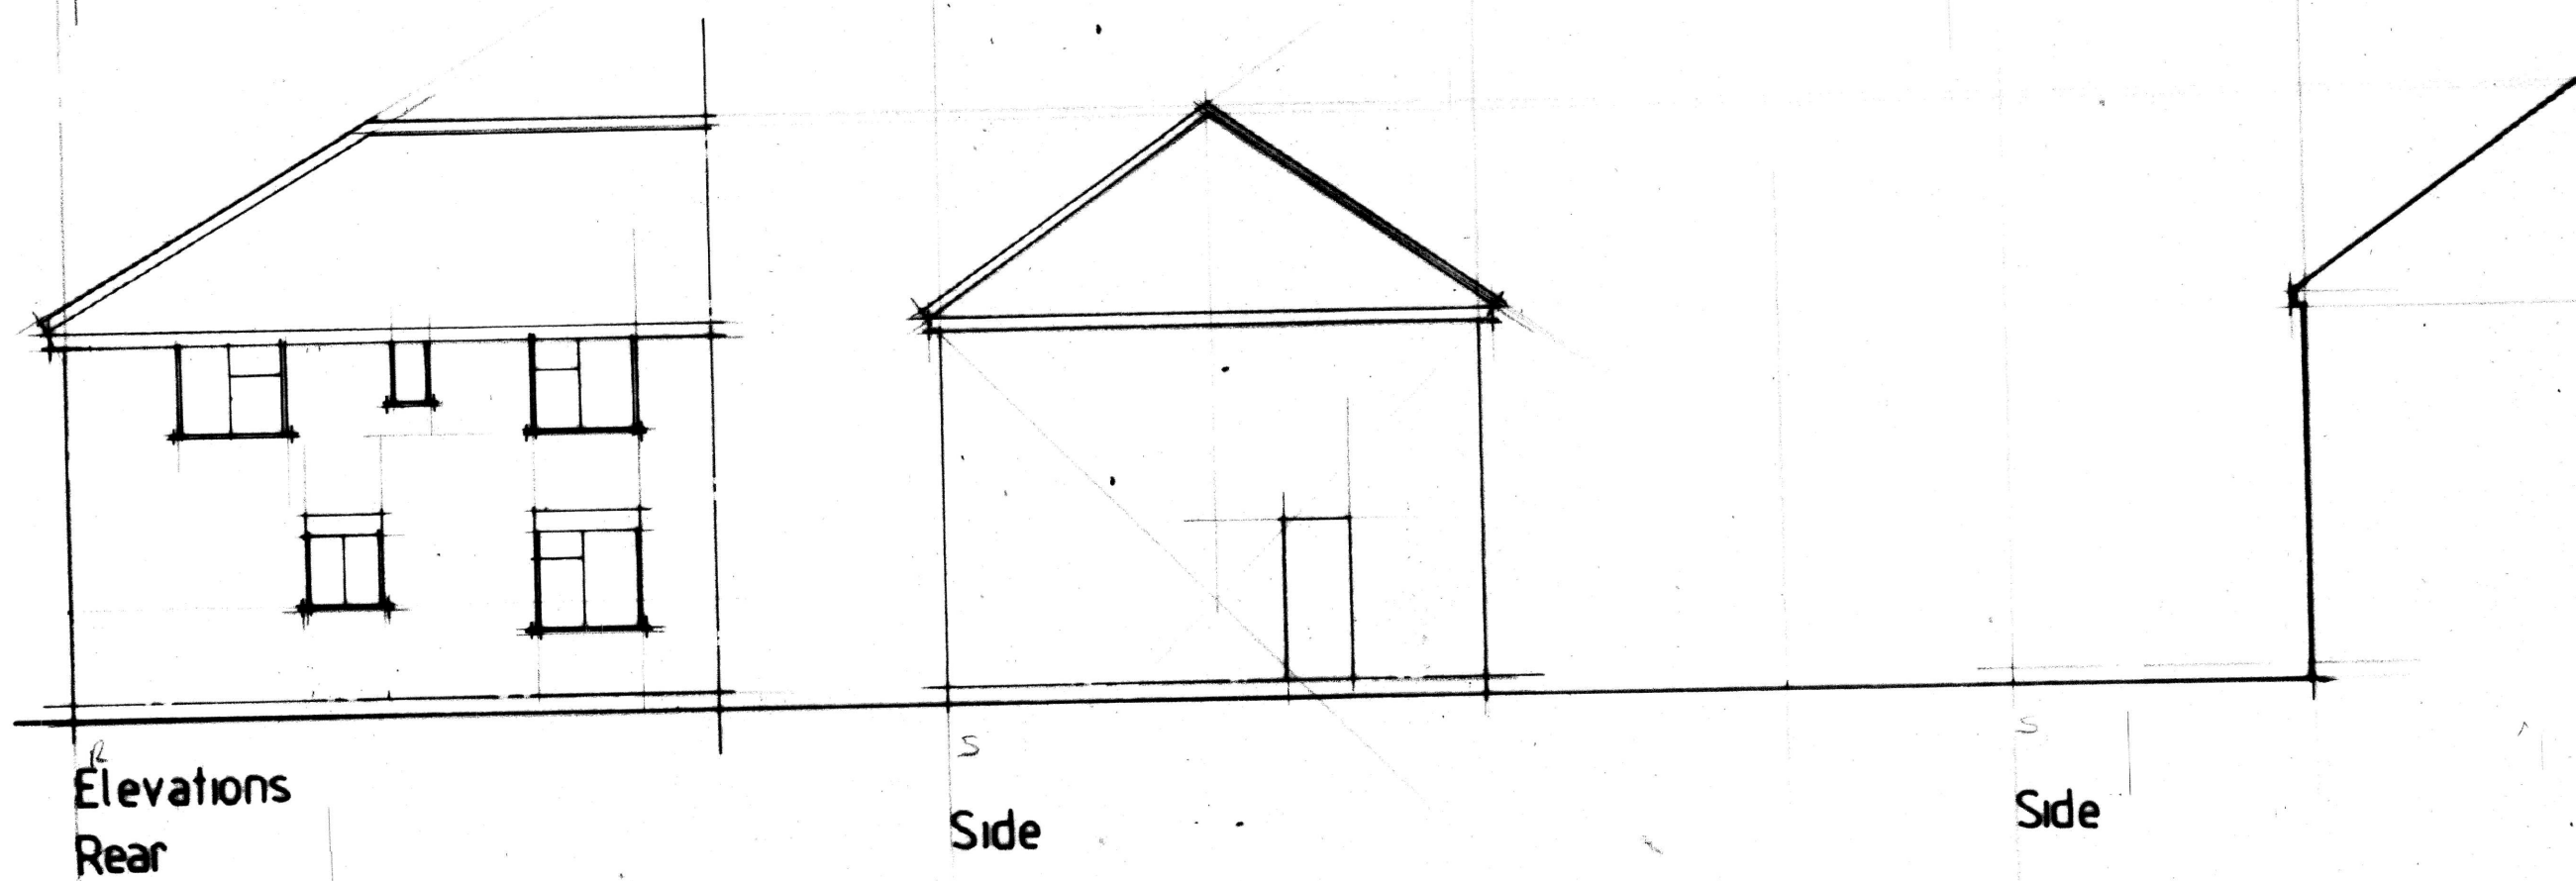


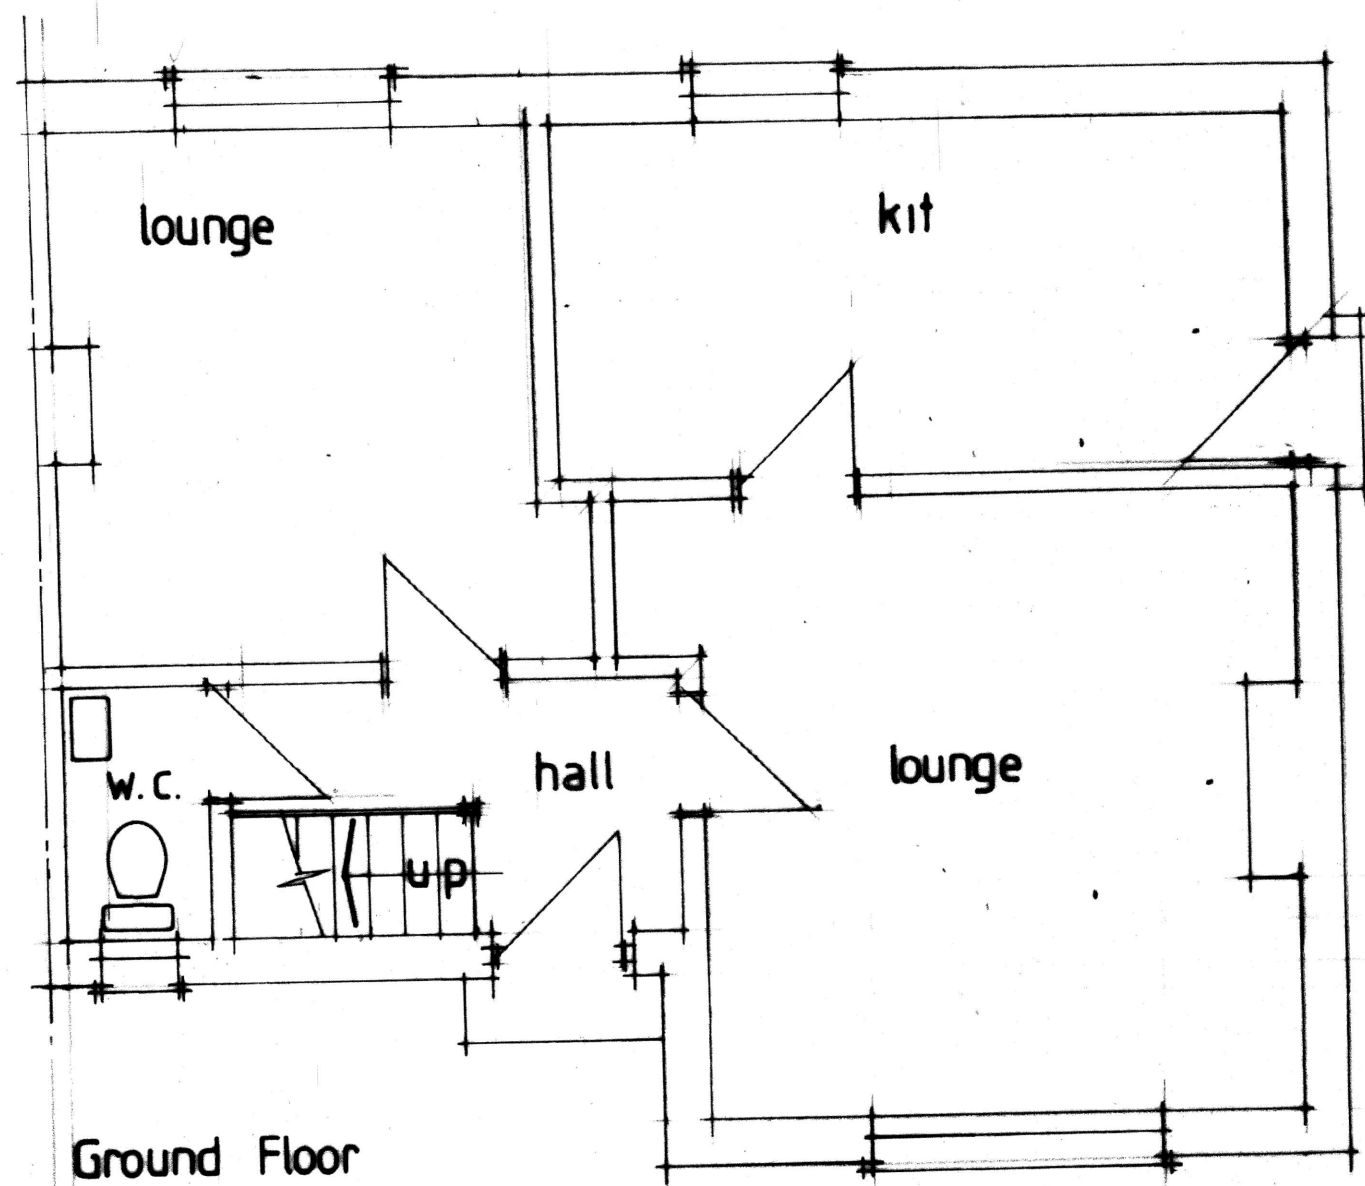

No:	Revision:	Date:	Initial:
ALPHA DESIGN 11 GILDA CRESCENT ROAD ECCLES M30 9AG TELEPHONE :0161 707 5533			
Project: 27 Aston Avenue Moss Side Mcr			
Title: Floor Layout and Elevation (existing)			
Scale: 1/200	Date: Nov 21	Initial: CH	
Drg. No: 1			