


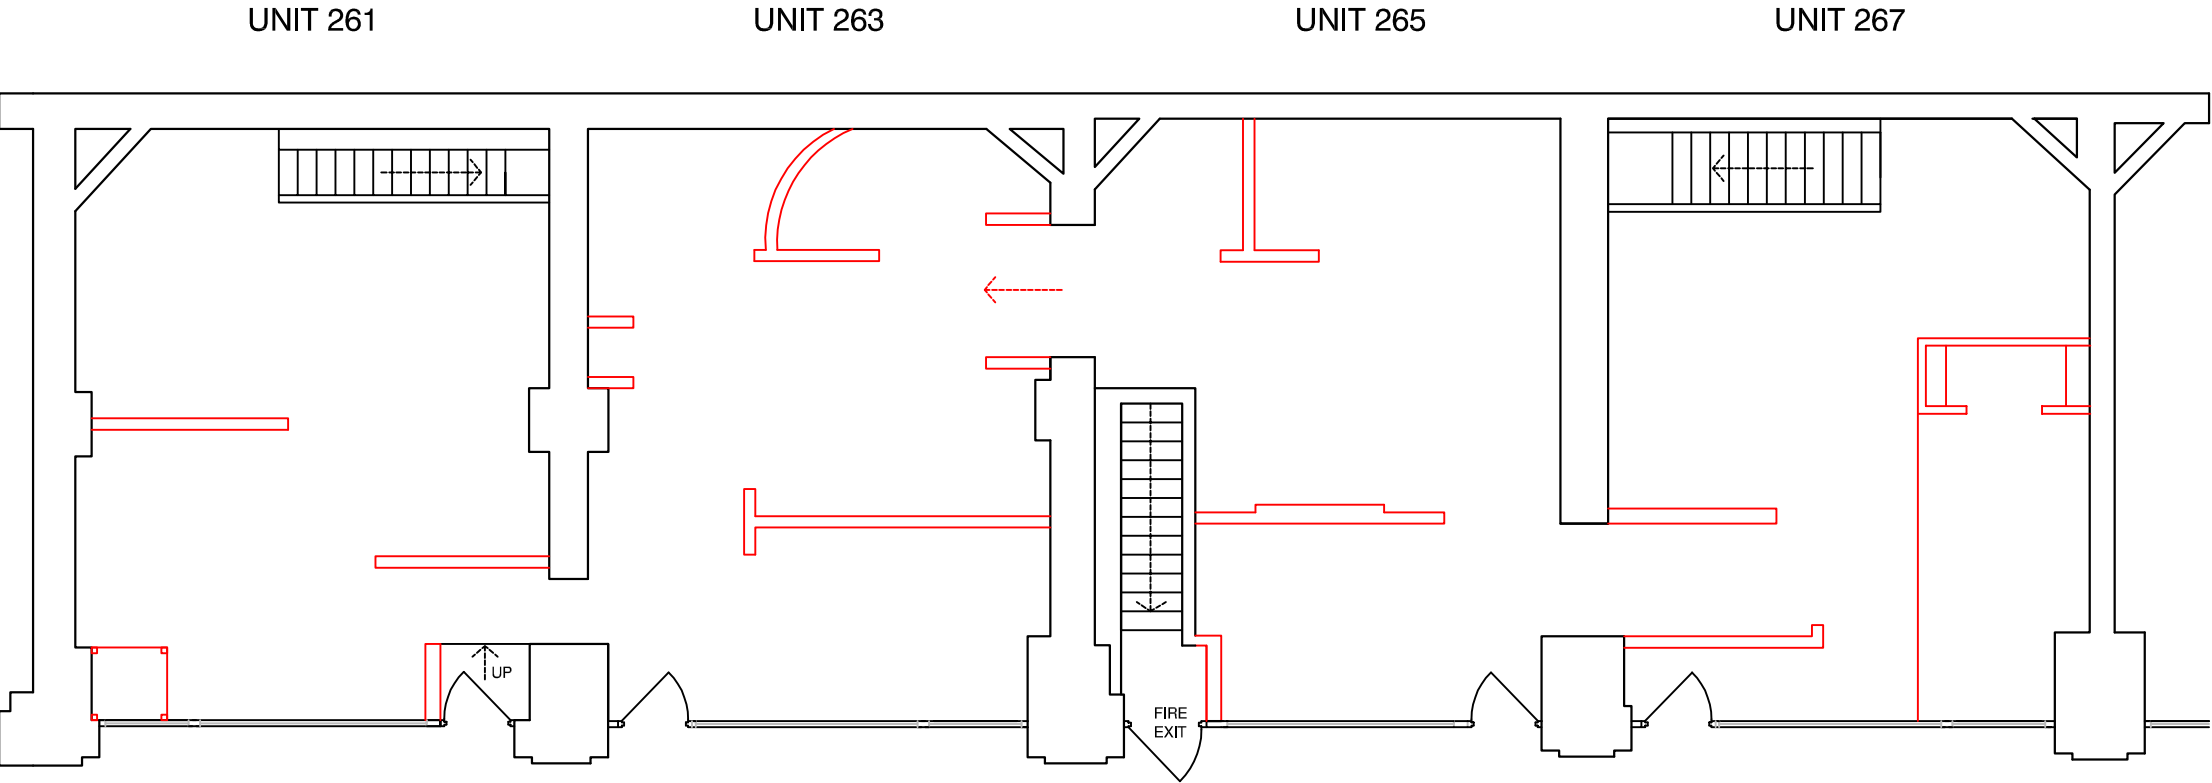

GROUND FLOOR LAYOUT




NOTES:
This drawing is copyright protected and remains the property of PMP Manchester Ltd.
All levels and dimensions to be checked on site prior to construction / fabrication; report discrepancies immediately to the Architect.
Do not scale dimensions from this drawings.
Use only figured dimensions.

KEY:
To be demolished

rev	description	date	by
-	-	-	-

BASEMENT LAYOUT

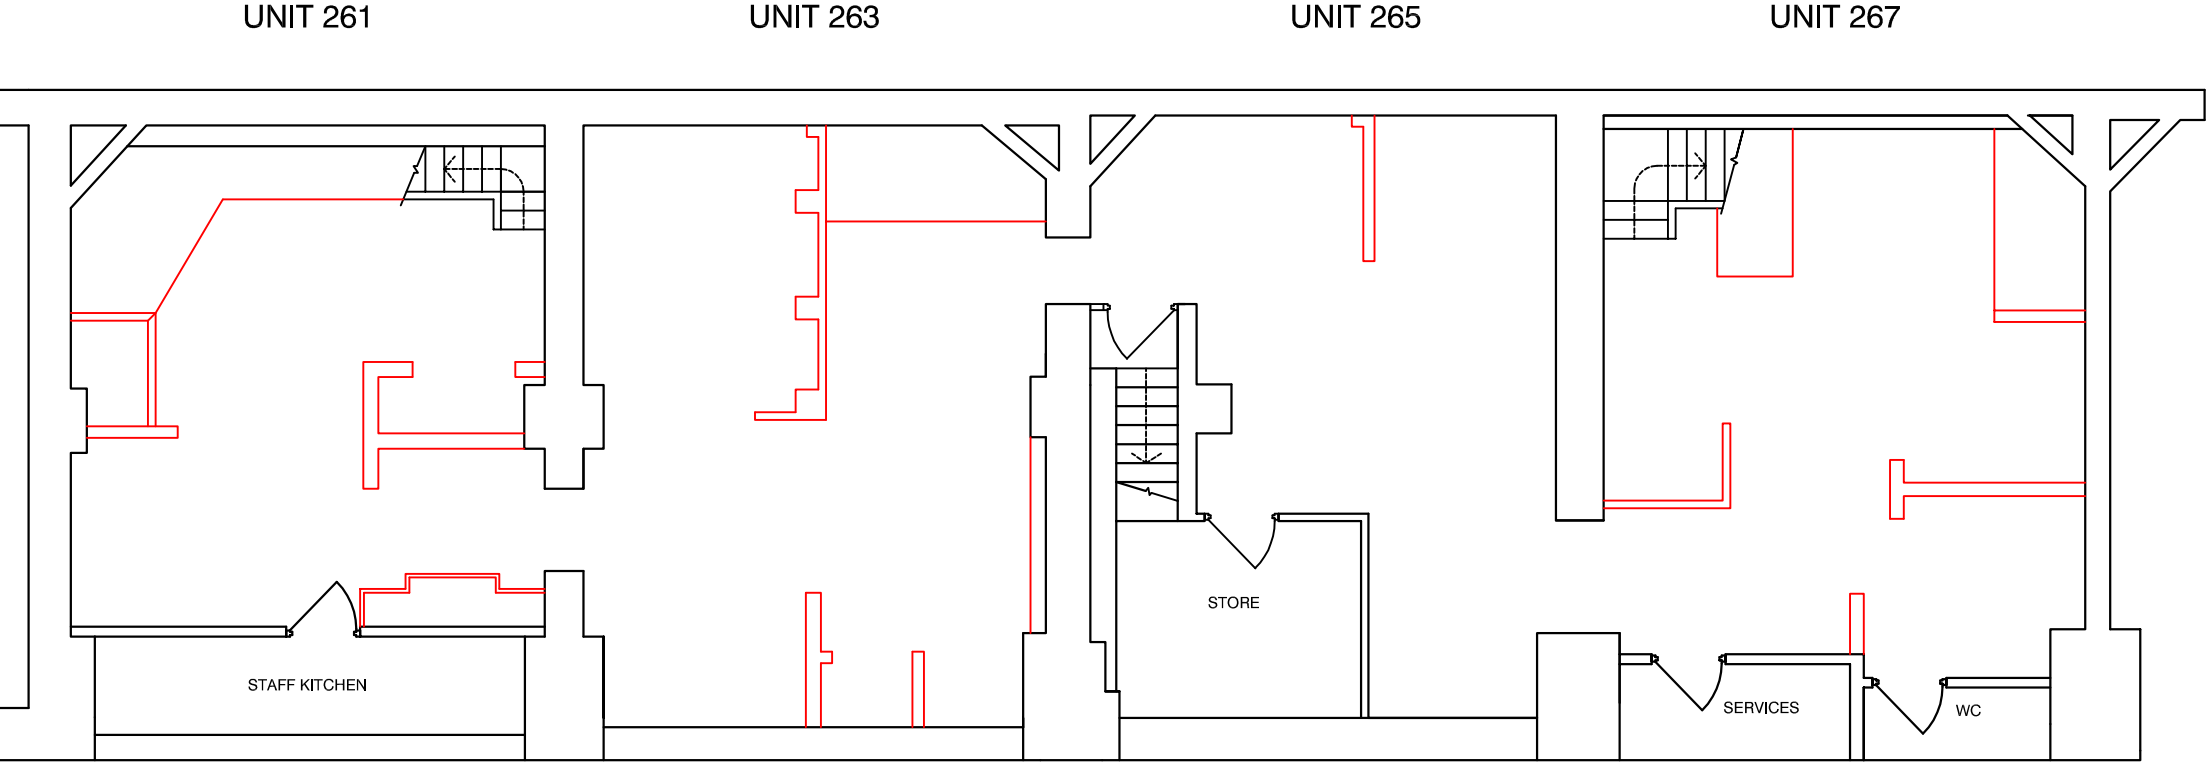

pmp Building Surveying
Project Management
Cost Consultancy

SUITE 602, SUNLIGHT HOUSE, QUAY STREET
MANCHESTER
M3 3LU
t: 0161 241 0115
w: www.pmpplc.co.uk
project:
261 - 267 DEANS GATE, MANCHESTER, M3 4EW

client:
TRILOGY REAL ESTATE LLP
drawing:
DEMOLITION PLAN

drawing status: TENDER			
scale: 1:100@A3	date: JULY-21	drawn: AA	checked: JAR
job no: 6913M	element: -	number: 005	revision: -