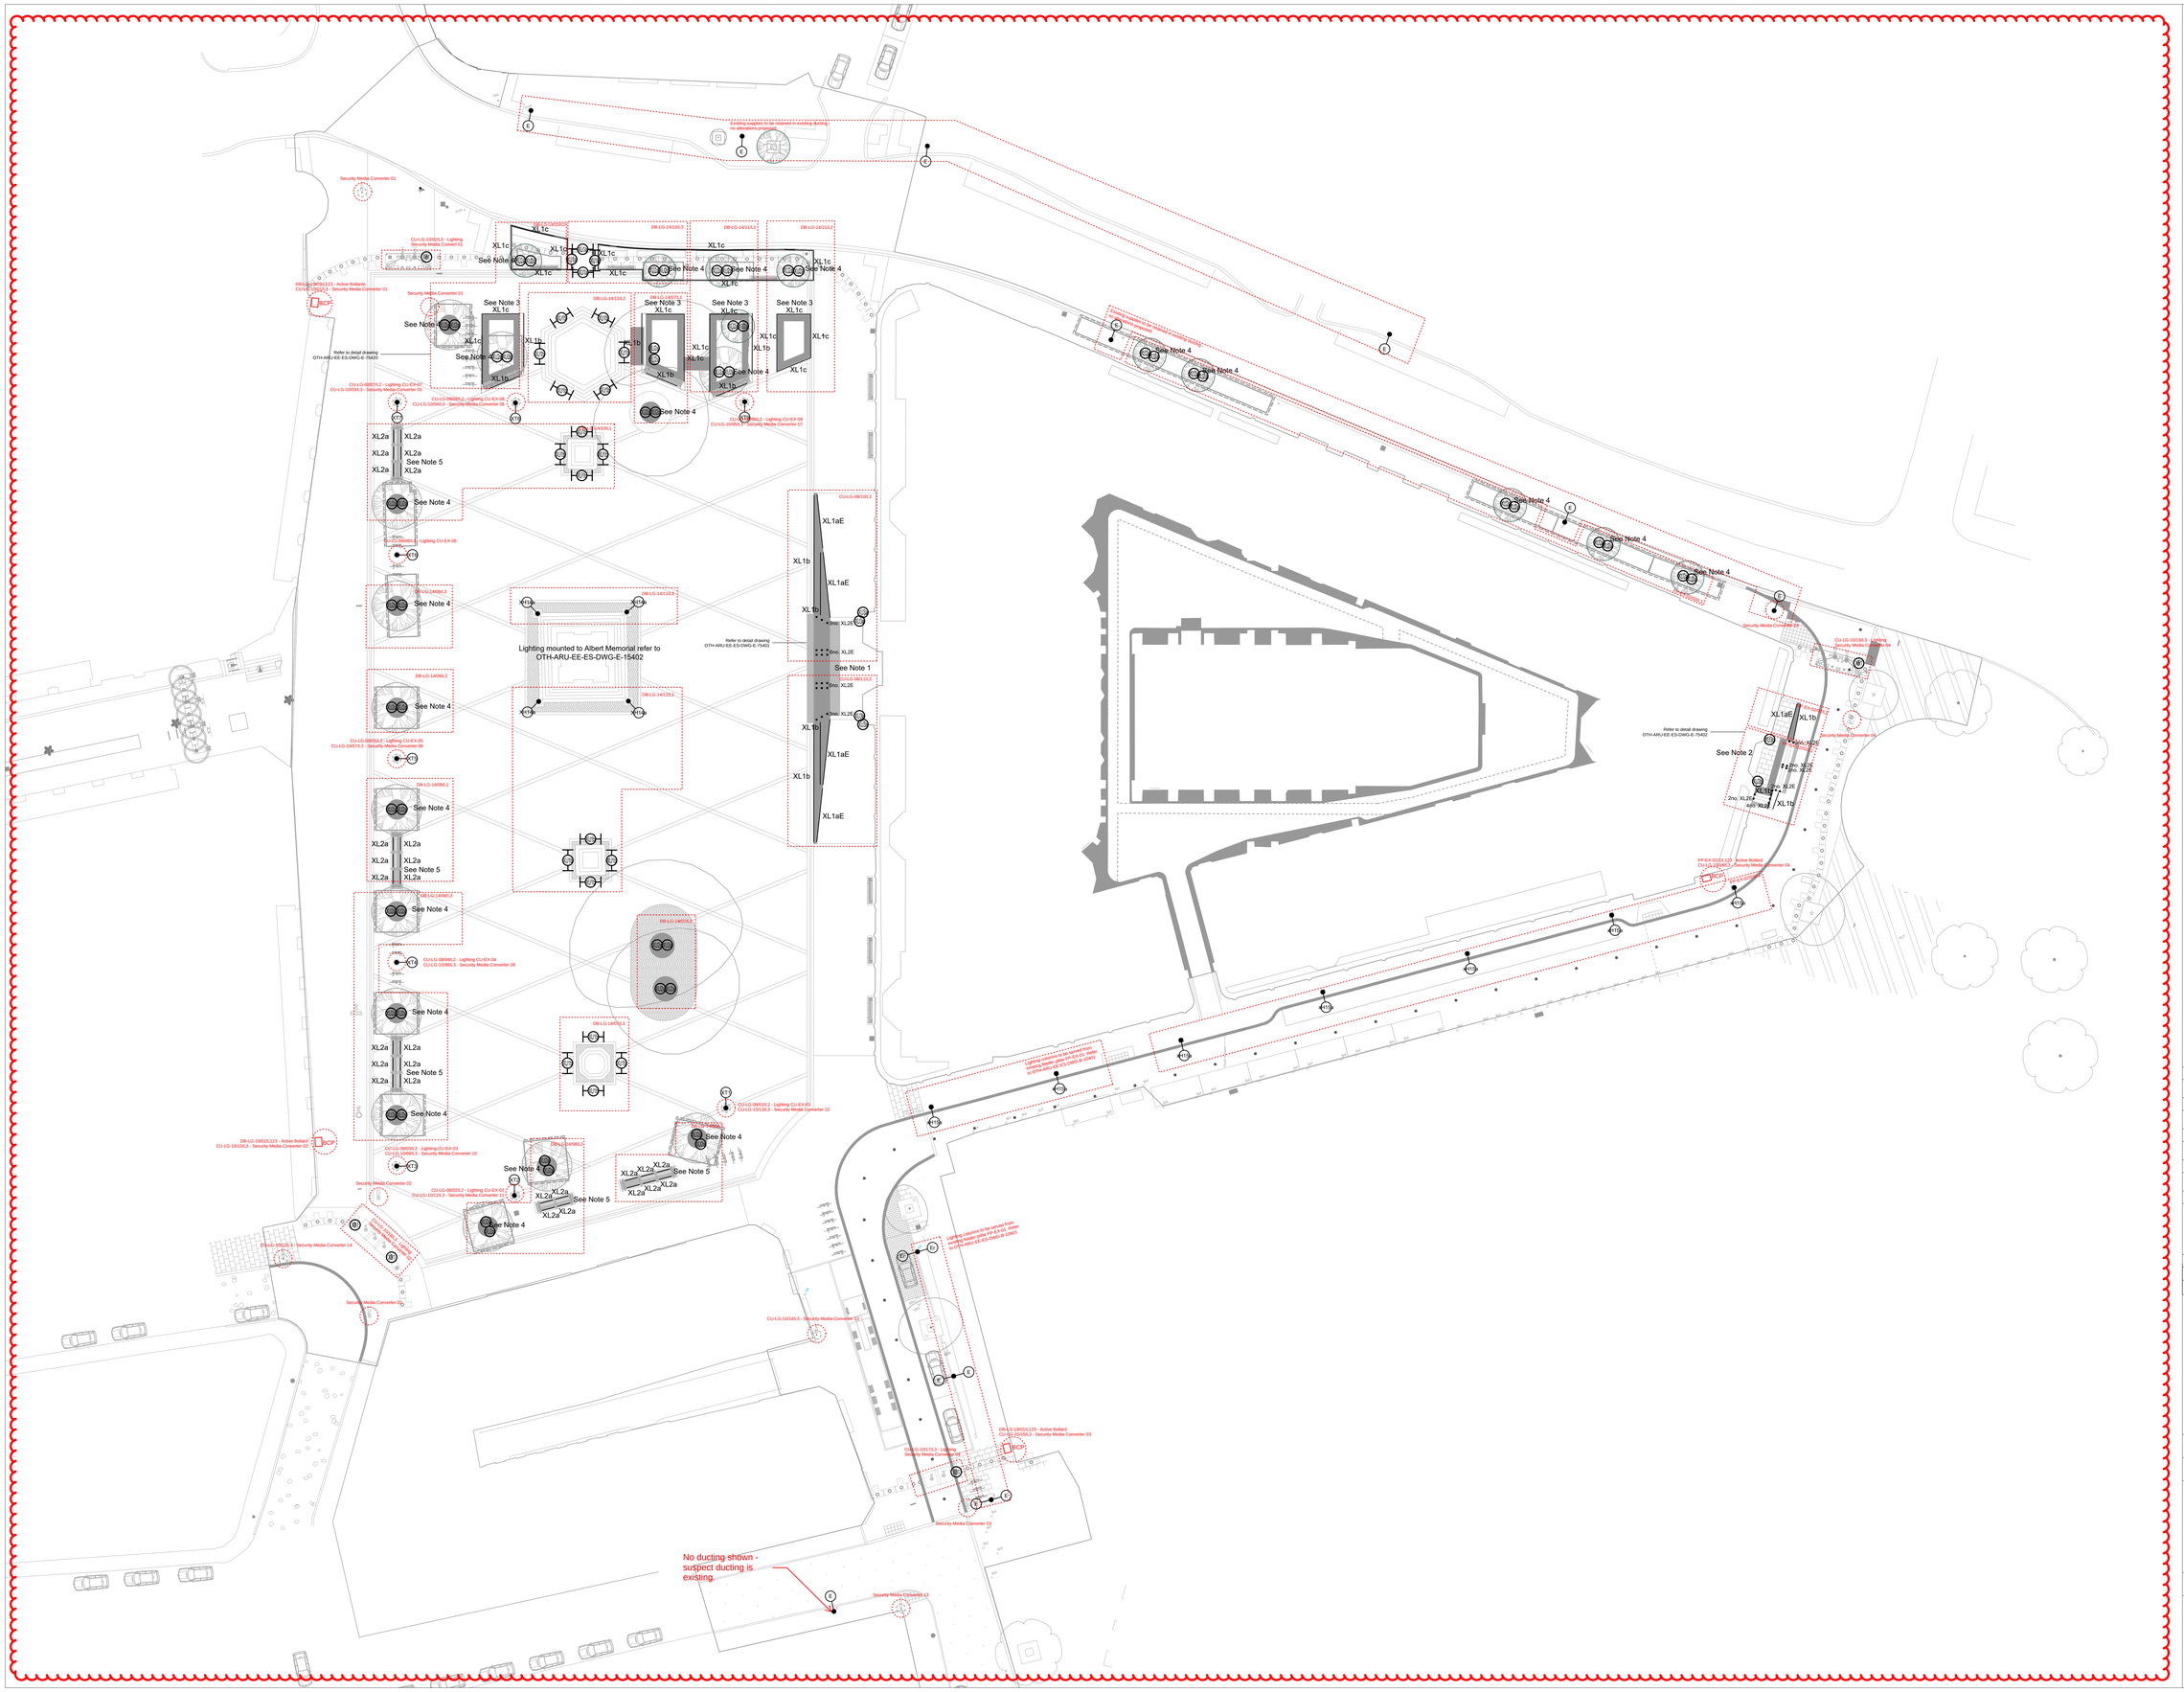


Scale Bars to be used as guidance only - refer to sheet size below

1:50	m	0.5	1	2.5	5	10
1:100	mm	000	000	0000	0000	0000
1:200	mm	000	000	0000	0000	0000
1:500	m	5	10	25	50	100

General Notes:
Drawings are based on survey data and may not accurately represent what is physically present.
Do not scale from this drawing. All dimensions are to be verified on site before proceeding with the work.
All dimensions are in millimeters unless noted otherwise.

Notes

1. This drawing shall be read in conjunction with all other relevant drawings and documents.
2. This drawing is produced for Stage 4 issue and is based upon Planit Landscape Masterplan OTH-PLA-EE-ES-DWG-L-0001 received 12.02.21.
3. The location of all retained street lighting is indicative for information only.
4. All other existing street lighting within the project boundary is to be removed.
5. Linear luminaire dimensions are to be taken from the detail drawings and luminaire datasheets.

- Note 1: Refer to OTH-ARU-EE-ES-DWG-B-75401 for Albert Square entrance lighting.
- Note 2: Refer to OTH-ARU-EE-ES-DWG-B-75402 for Cooper Street entrance lighting.
- Note 3: Refer to OTH-ARU-EE-ES-DWG-B-75403 for planter lighting.
- Note 4: Refer to OTH-ARU-EE-ES-DWG-B-75404 for tree lighting.
- Note 5: Refer to OTH-ARU-EE-ES-DWG-B-75405 for bench lighting.

Legend

- E — Existing retained street light- single headed
- E1 — Existing repositioned street light- single headed
- E1 — E1 — Existing repositioned street light- double headed
- E — E — Existing retained street light- double headed
- X — New column-mounted luminaire
- X — New spotlight/circular luminaire
- X — New linear luminaire
- New furniture-integrated luminaire

C01	26/02/21	LB	TW	DT
Revised Work Stage 4 - Issued for Construction				
P04	19/02/21	LB	TW	DT
Revised Work Stage 4 - issued for coordination				
P03	15/01/21	LB	TW	DT
Revised Work Stage 4 - issued for coordination				
P02	09/08/19	TW	TW	CT
Work Stage 4 - Issued For Tender				
P01	31/05/19	AD	LB	TW
Work Stage 3+ update for procurement - aligned to Planit landscape masterplan 23/05/19. **RIBA Work Stage 3 revisions below. Previous Drawing Number OTH-ARU-TH-ES-DWG-E-15401**				
P01	30/11/18	RC	AD	CT
Work Stage 3 Issue for Coordination				

ISSUE | DATE | DRAWN | CHECKED | APPROVED

OUR TOWN HALL PROJECT
ARUP
6th Floor, 3 Piccadilly Place
Manchester M1 3BN
Tel+44(0161) 228 2331 Fax+44(0161) 228 6879
www.arup.com

PROJECT STATUS	**Work Stage 4**
CLIENT	**Manchester City Council**
PROJECT	**Our Town Hall - Manchester**
DRAWING TITLE	**Public Realm Lighting Layout**
SIZE & SCALE	**A0: 1:250**
DRAWING STATUS	**S4 - Suitable for Construction**
ROLE	**External Works**
JOB NUMBER	**256650**
DRAWING NO.	**OTH-ARU-EE-ES-DWG-E-15401**
REV	**C01**

05/11/2018 15:56:31