


This drawing is the copyright of LDM Design.
All dimensions to be checked on site.
Do not scale.
All levels to be checked on site and refer to Ordnance
Survey Datum Newlyn unless alternative datum given.
All errors and omissions to be reported to the Architect
prior to commencement.
This drawing must be read in conjunction with the relevant
specification clauses.
This drawing must not be used on site unless issued for
construction.

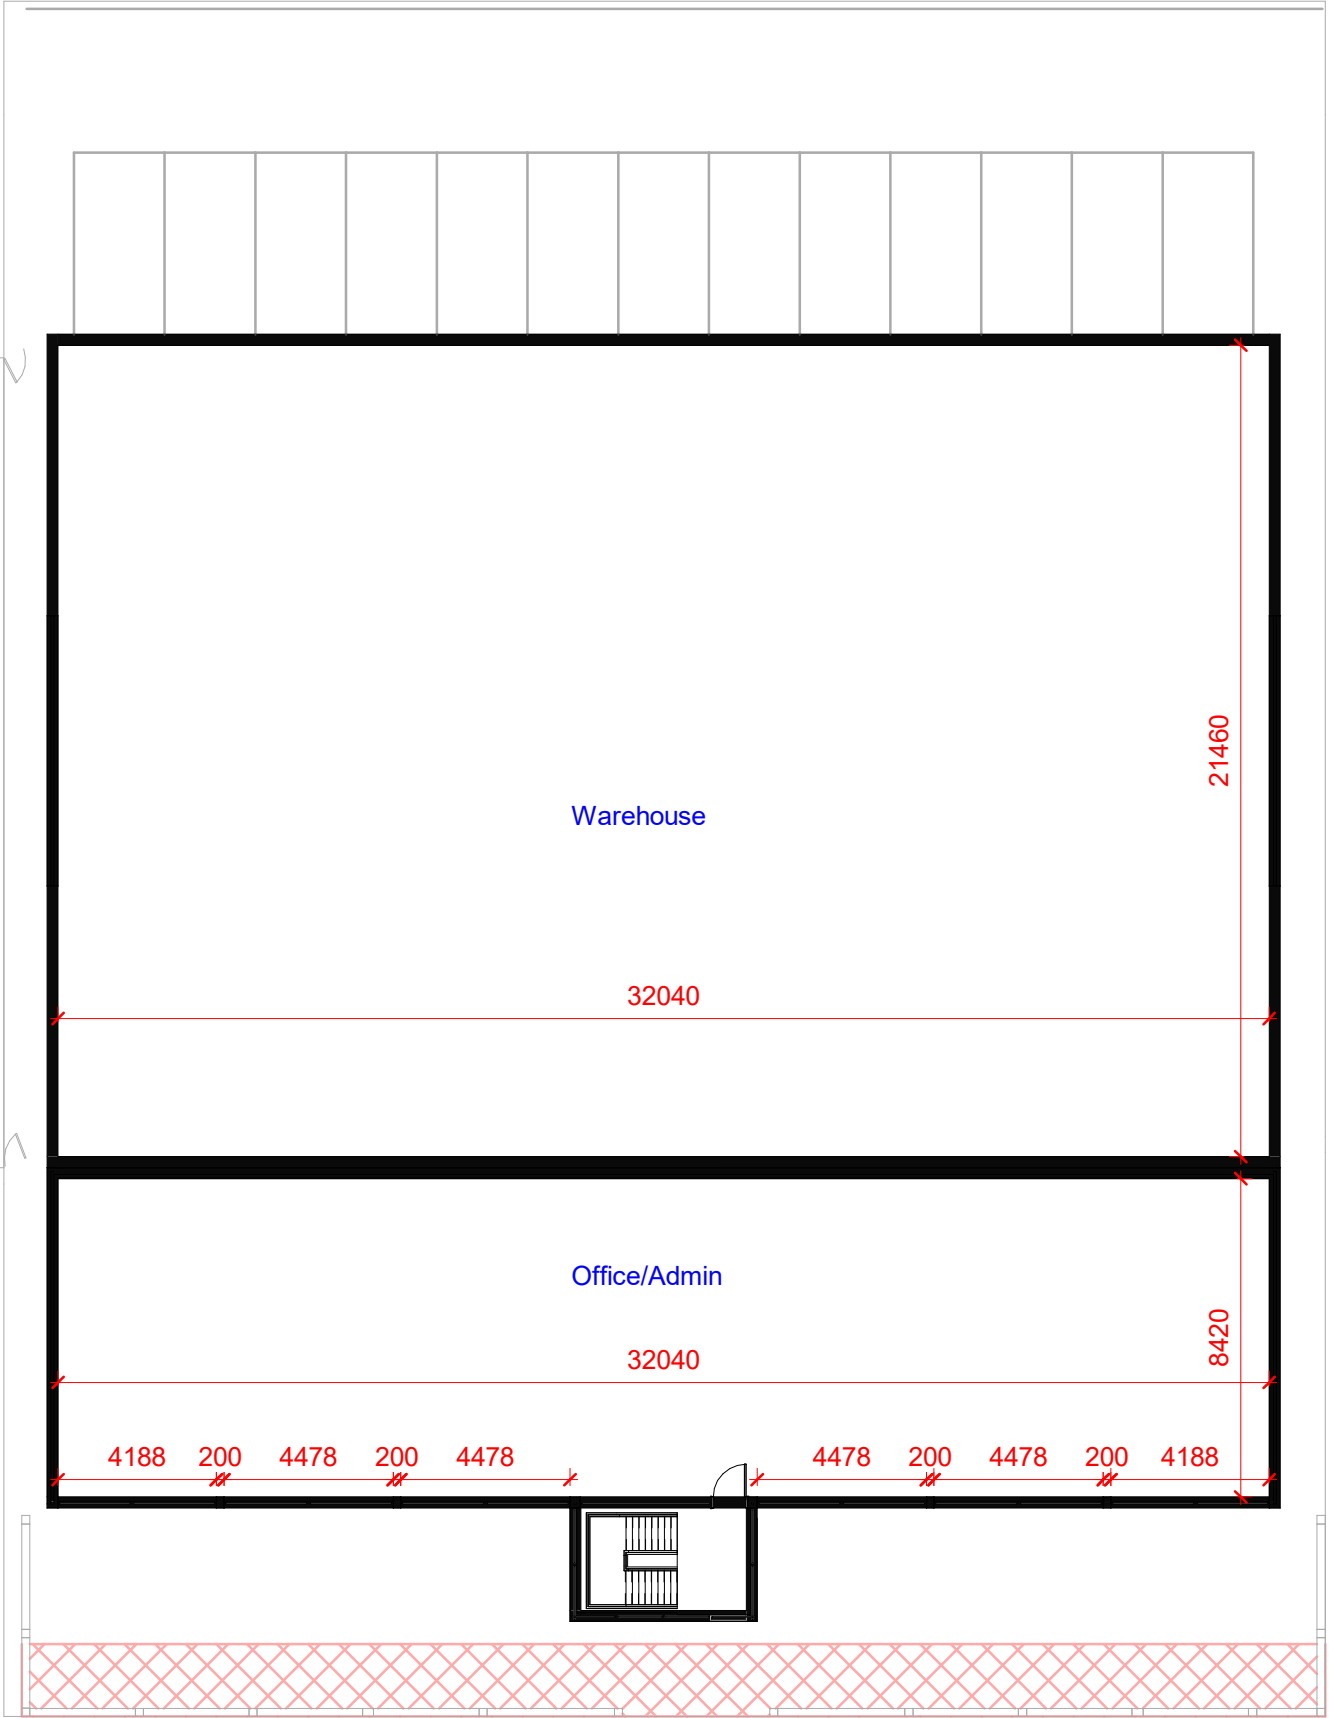

1

First Floor Phase 1

1 : 200



LDM Design

PROJECT			CLIENT	Moyee Investment Limited	
171 Cheetham Hill Road, M8 8LG			Scale (@ A3)	1 : 200	
SHEET	First Floor Phase 1		Drawn by	JG	DRAWING NUMBER
			Checked by	ST	
					G