




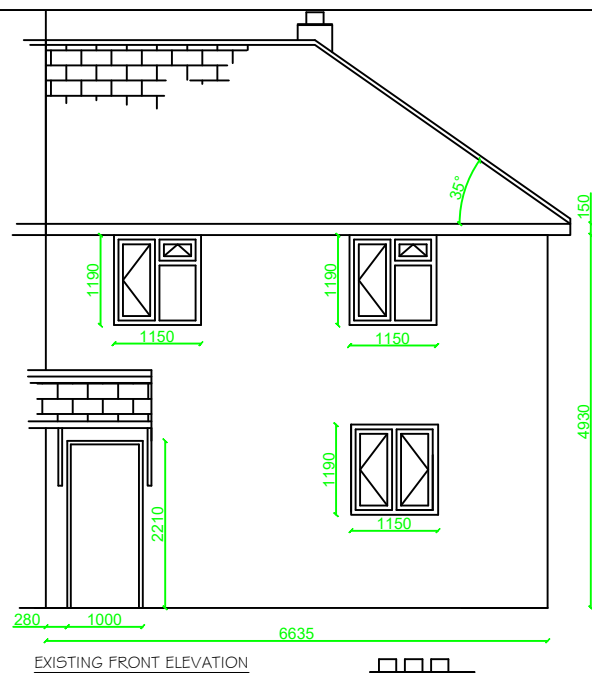

EXISTING FRONT ELEVATION

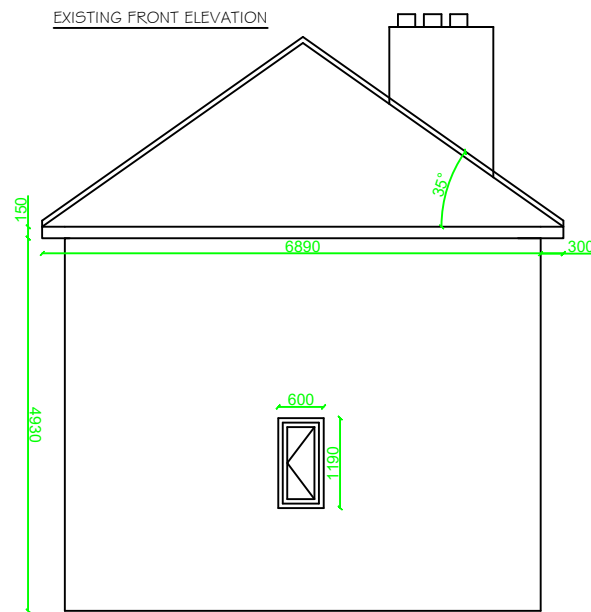

EXISTING RIGHT GABLE

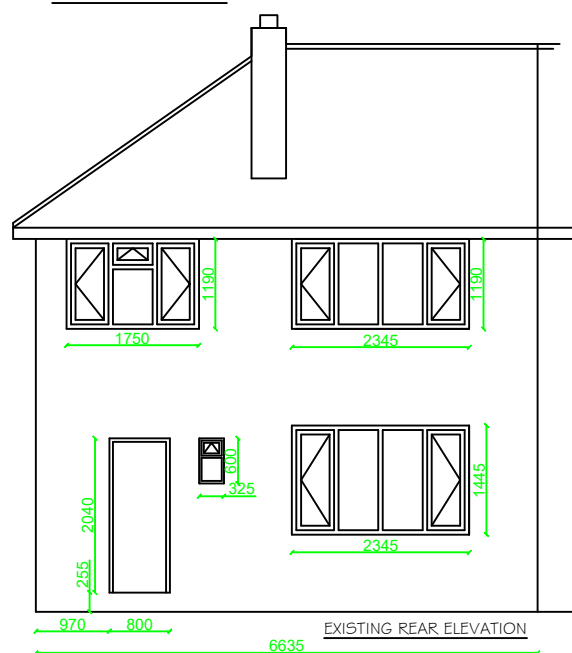


EXISTING REAR ELEVATION

- Rear extension for the bedroom, with bathroom at the back.
- Extension 6190x4500mm (external).
- Bathroom 3900x1800mm (internal)
- NOTE: front ramp 1:12 gradient / 1.5m wide
rear ramp 1:15 gradient / 1.8m wide.
- Wider rear door and kitchen to vestibule opening.


- All new gutters & downspouts to be black UPVC to match existing.
- All new brickwork to match existing size & colour.
- Roof cover to match existing (thought to be slate).

Front ramp:

- Level difference 230mm
- ramp length 3.45m
- ramp gradient 1:15
- ramp width 1800mm
- Top landing 2.1 x 1.8m
- Lower landing - patio 3 x 3m

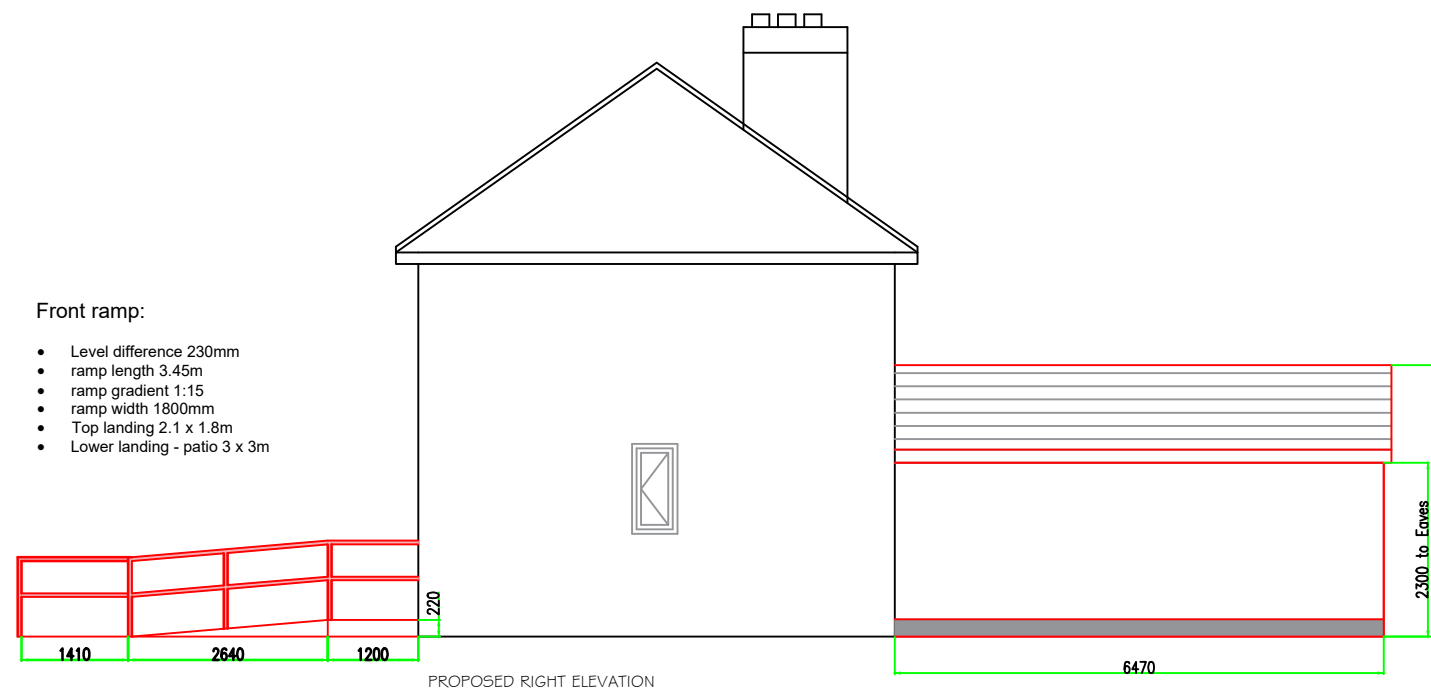


PROPOSED RIGHT ELEVATION

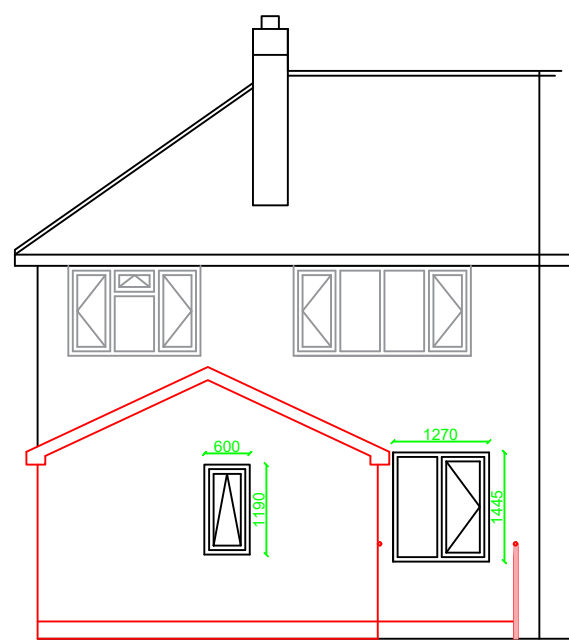

PROPOSED REAR ELEVATION

Rear ramp:

- Level difference 220mm
- ramp length 2640m
- ramp gradient 1:12
- ramp width 1500mm (between handrails)
- Top landing 1.5 x 1.2m
- Lower landing - 1.4 x 2.5m

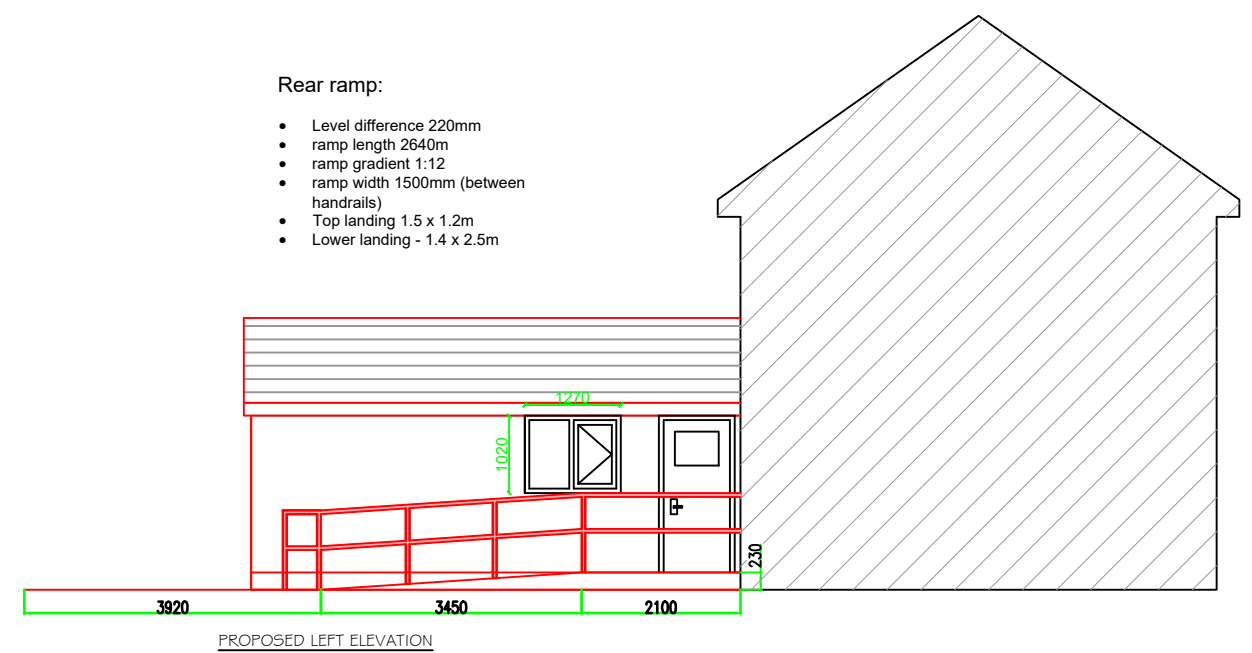

PROPOSED LEFT ELEVATION

