




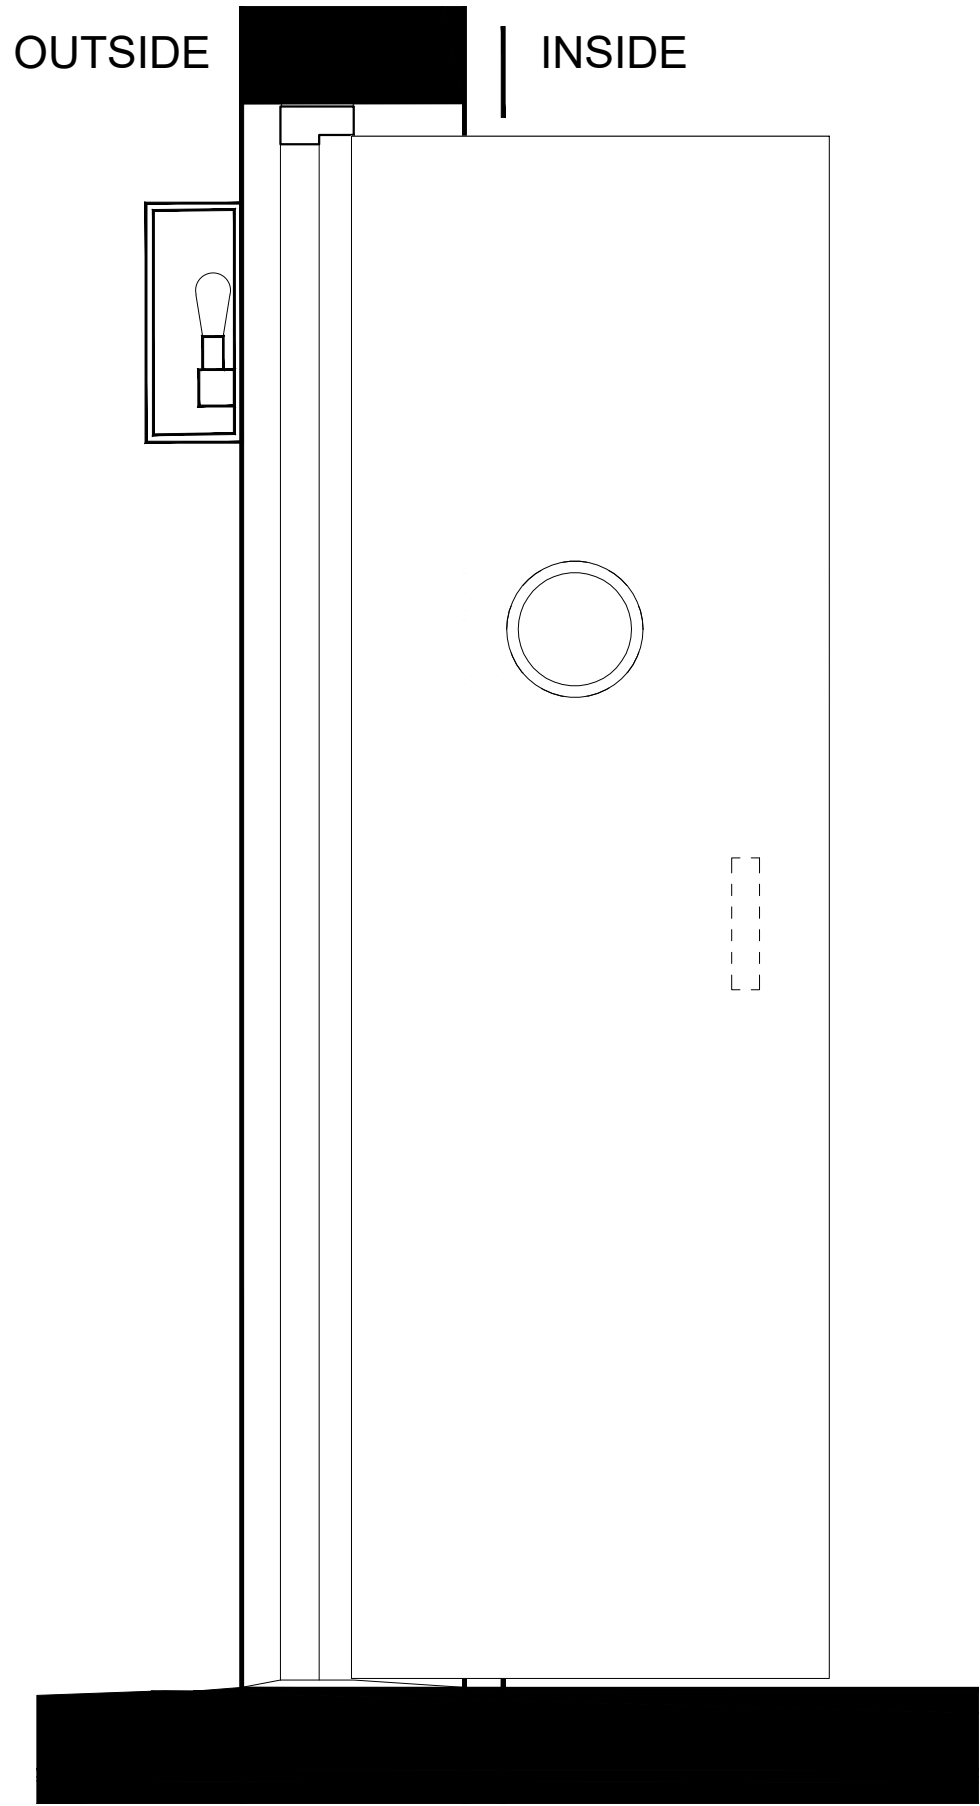

SECTION A (THROUGH PROPOSED NEW DOOR IN OPEN POSITION) SCALE 1:10

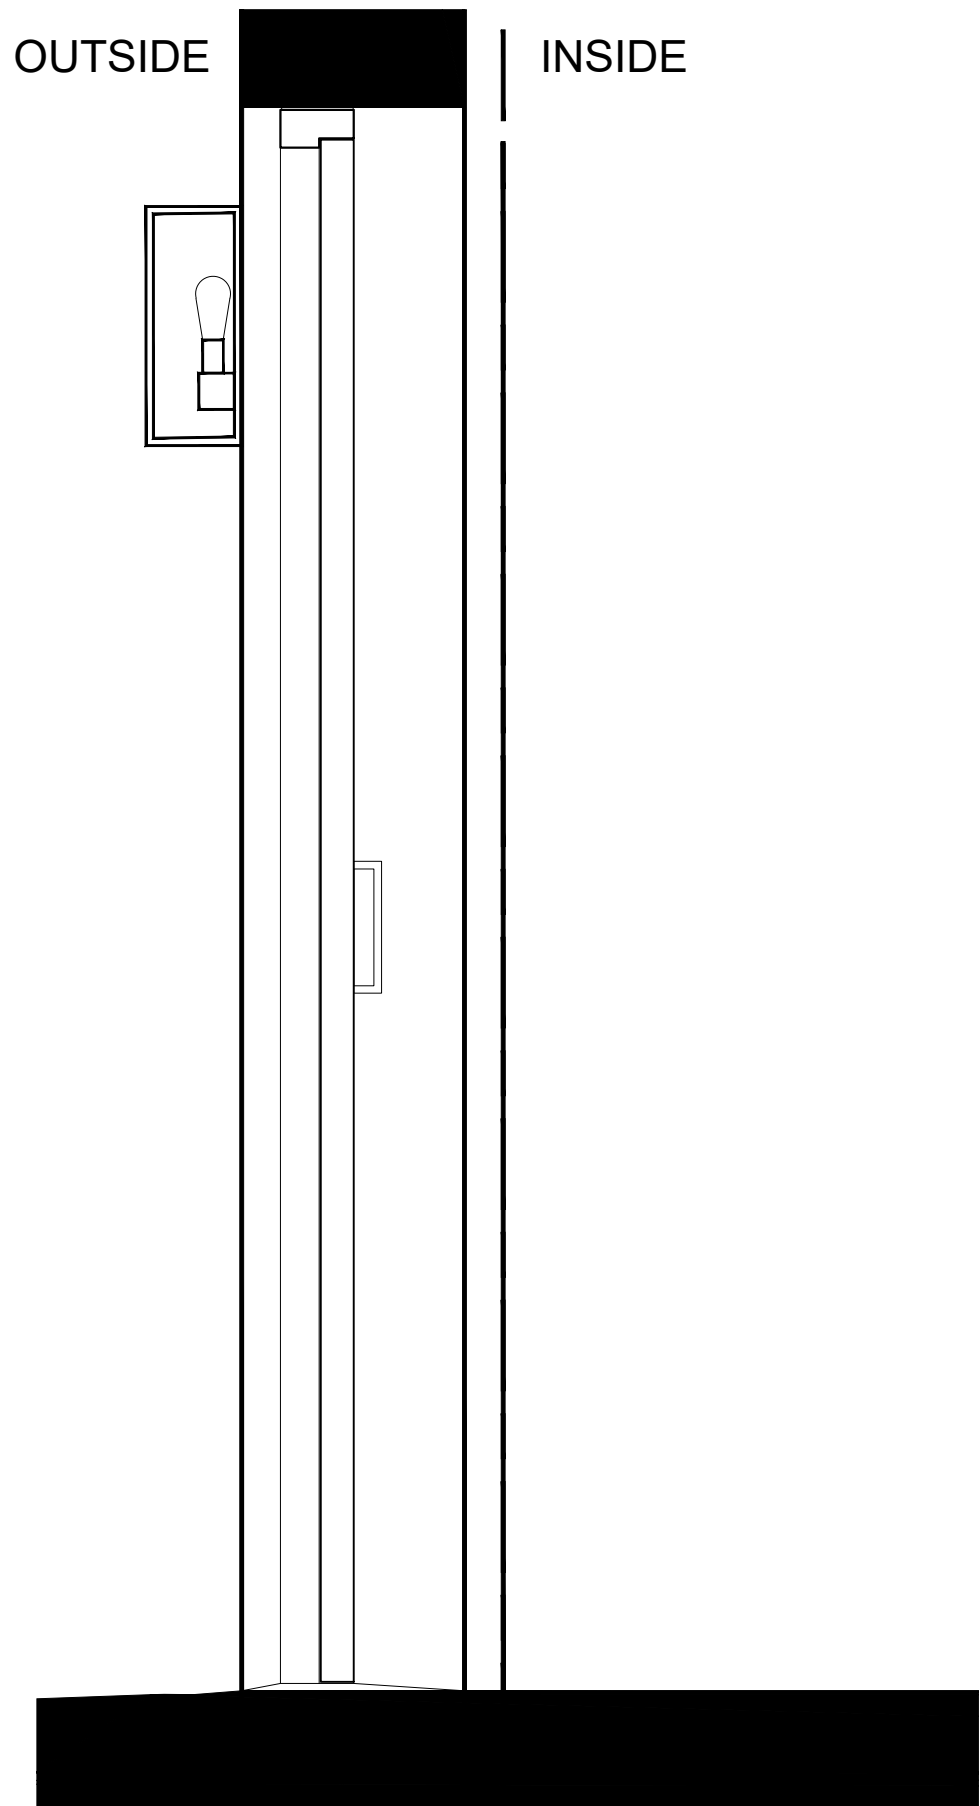

SECTION A (THROUGH PROPOSED NEW DOOR IN CLOSED POSITION) SCALE 1:10

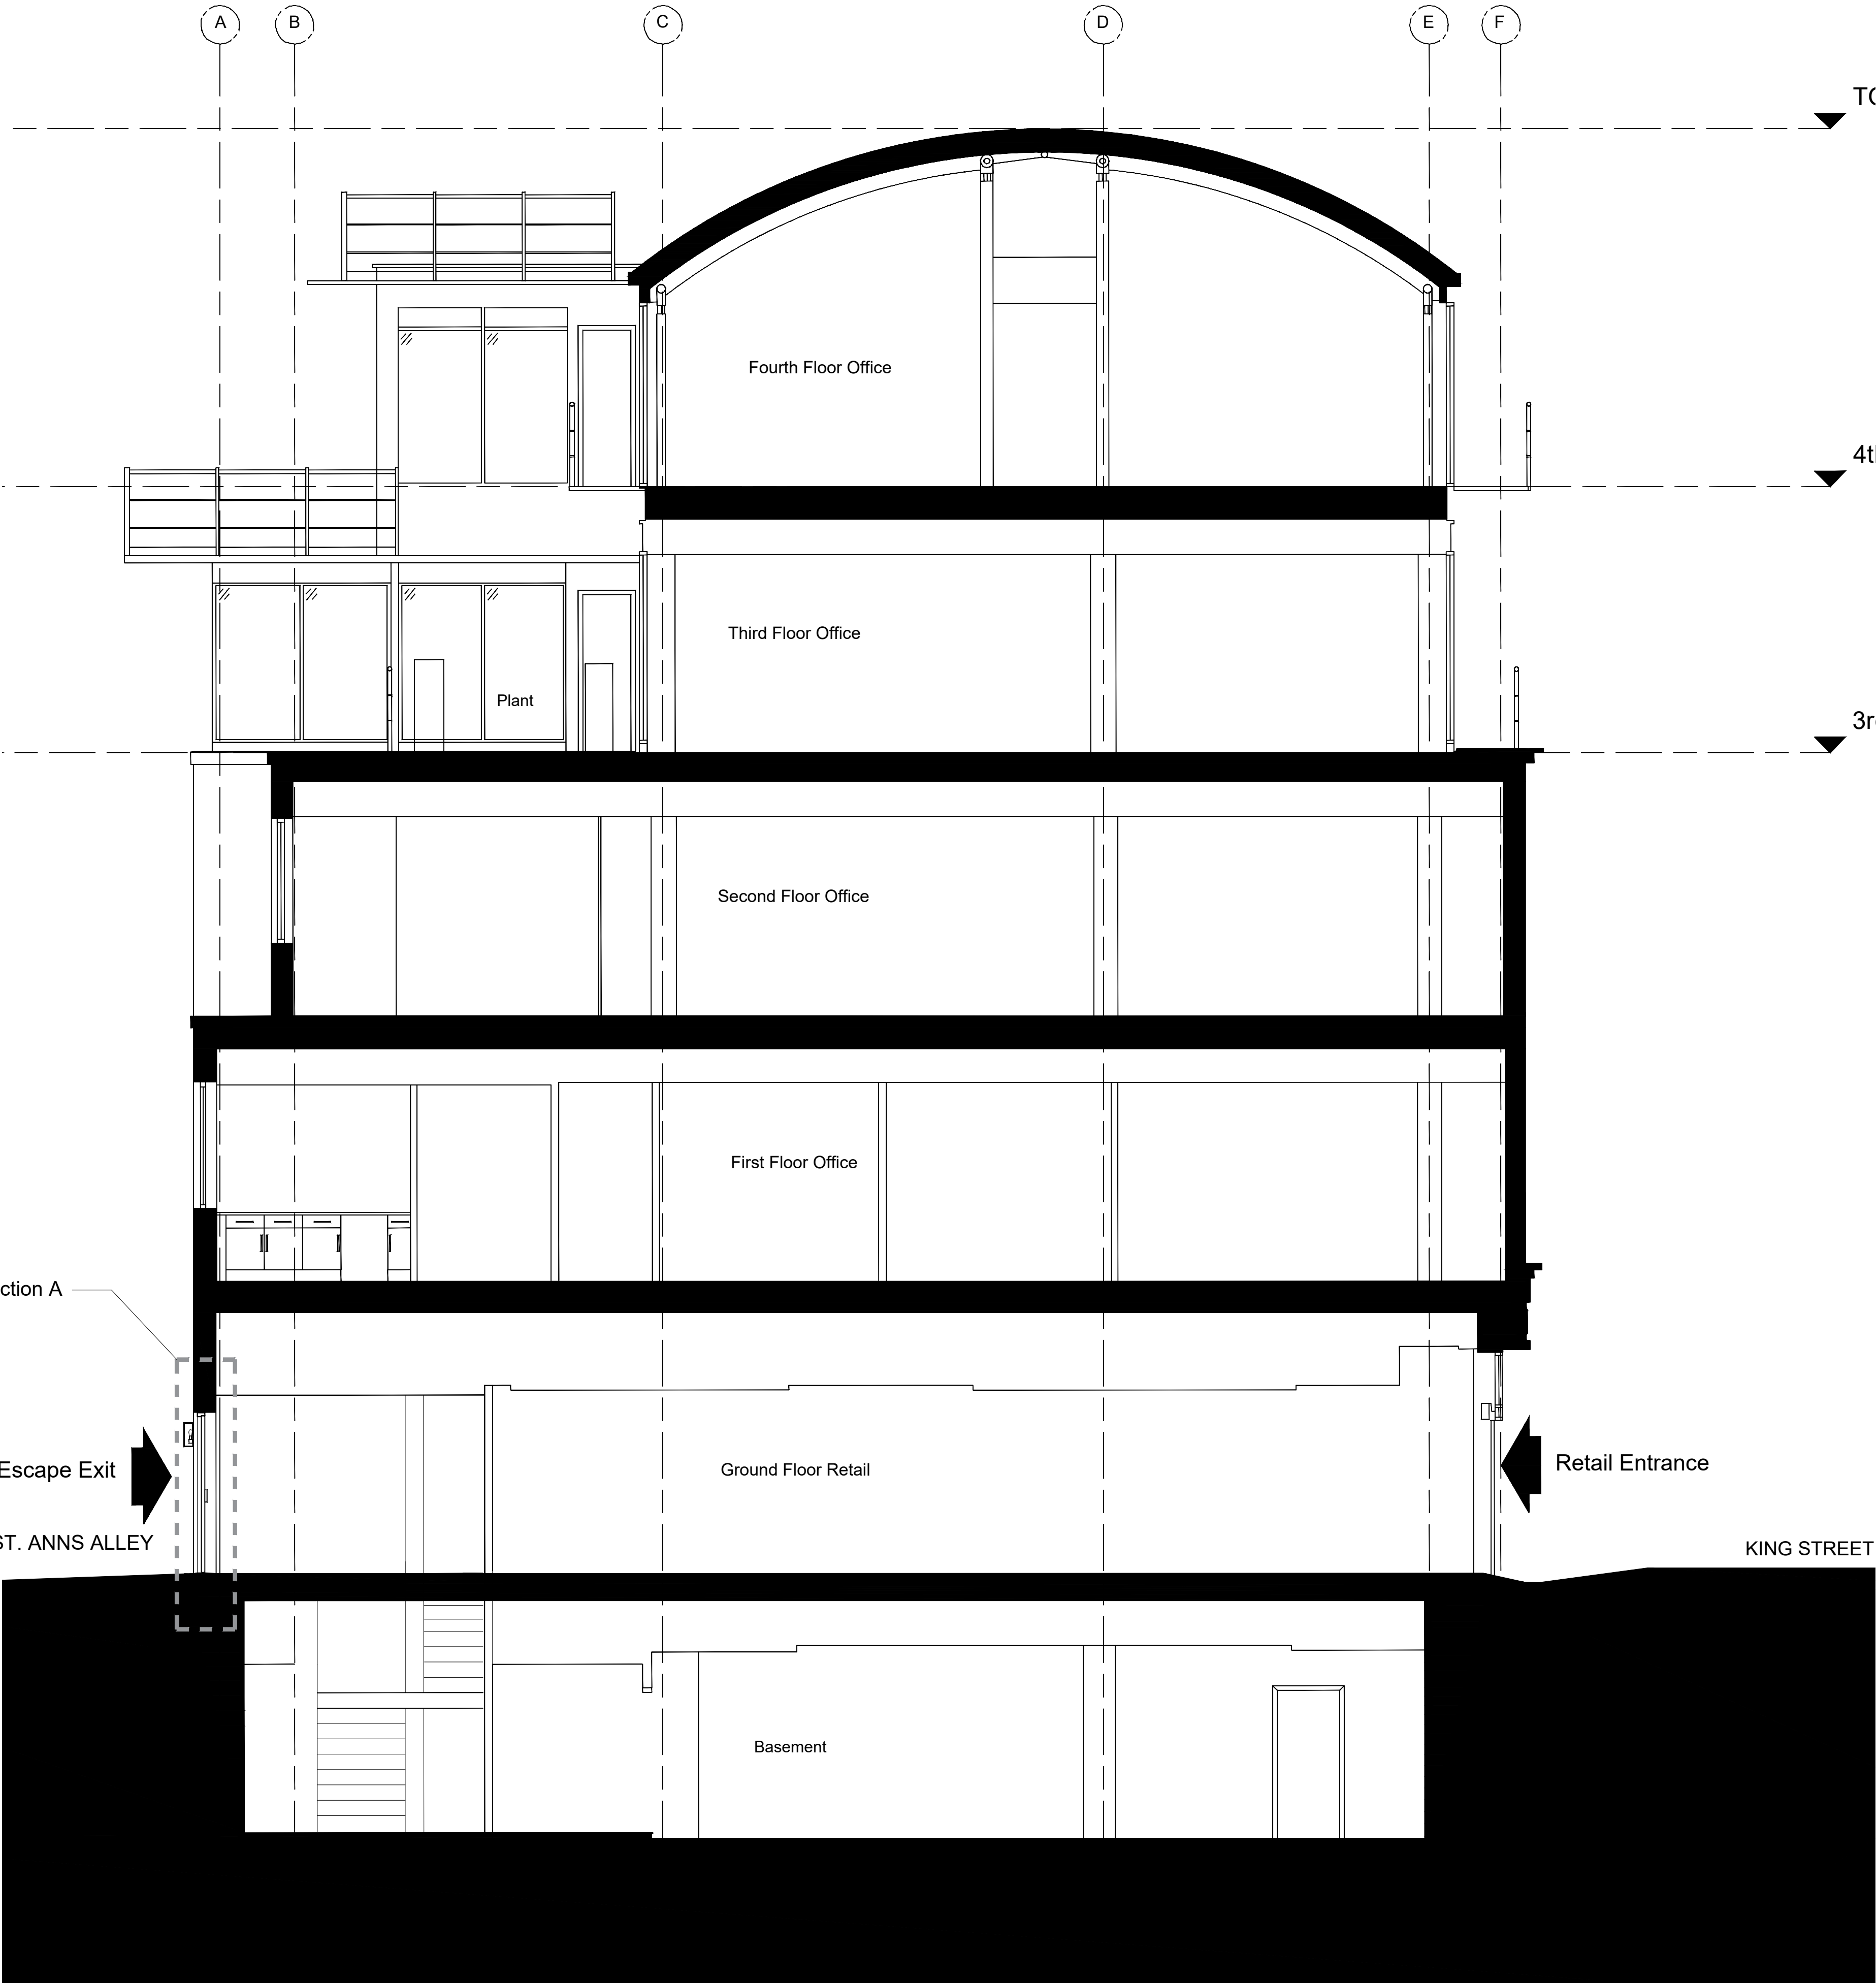

PROPOSED BASEMENT BUILDING SECTION SCALE 1:50

Do not scale from this drawing.
The contractor is to check all dimensions on site and report any discrepancies to MHA.
© 2018 Michael Hyde and Associates. All rights reserved. This drawing has been produced for Sixteen Real Estate for 37-43 King Street and is not intended for use by any other person or any other purpose.
MHA Architects is a trading name of Michael Hyde and Associates, a limited company registered in England and Wales under company number 1178091 whose registered office is at Suite 1B Origin, 70 Spring Gardens, Manchester, M2 2BQ.

P2	2021-12-15	Proposed basement door updated	SB	SB
P1	2021-08-17	Initial Issue	KR	PC
REV	DATE	DESCRIPTION	DRN	CHK

CLIENT
Sixteen Real Estate

PROJECT TITLE
37-43 King Street
Manchester

TITLE
Proposed Basement Building Section

SUITABILITY
For Information

DRAWN / CHECKED
KR / PC

INITIAL ISSUE DATE
08 2021

SCALE
1:50 @ A1

DRAWING ID
1ST02 - MHA - XX - ZZ - DR - A - 04000 - S2 - P2

Project
Originator
Volume
Level
Type
Role
Number
Status
Revision

Suite 1B Origin
70 Spring Gardens
Manchester
M2 2BQ

1 +44 (0)161 834 1018
f +44 (0)161 834 4799
e contact@mhaarchitects.com
w www.mhaarchitects.com

mha
ARCHITECTS