


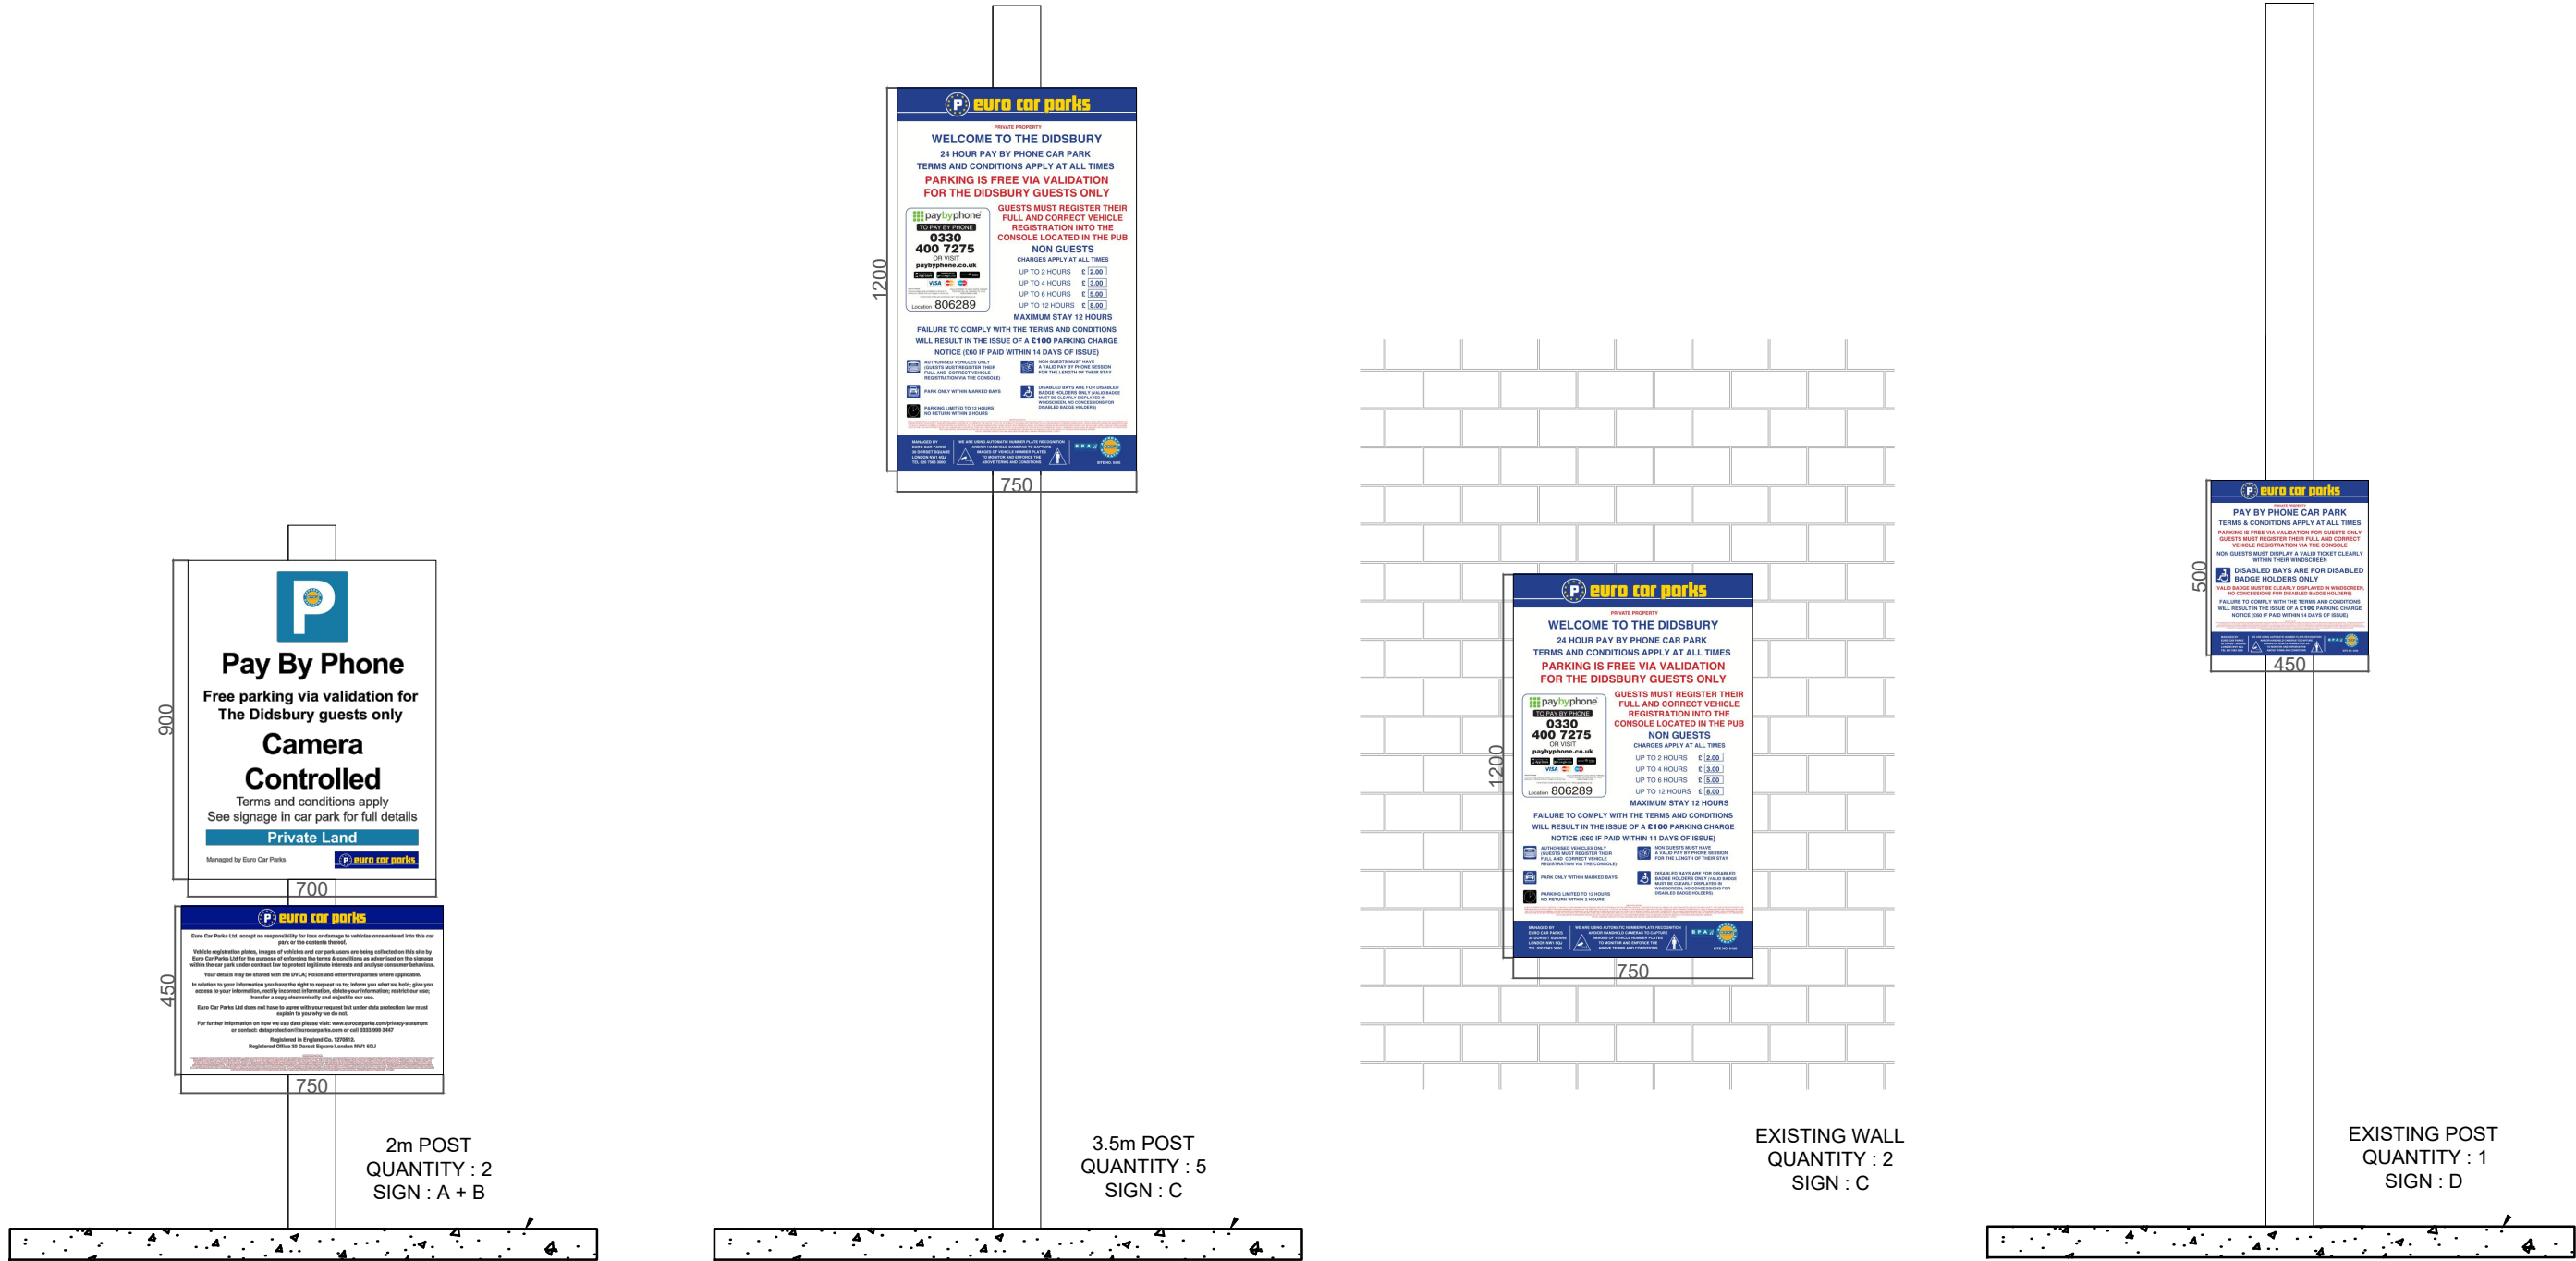

SCALE 1:20
@ A3

 Euro Car Parks Ltd 30 Dorset Square London NW1 6QJ +44 (0)20 7563 3000 Registered in England & Wales, Registration No 1270612	DRAWING NO. 2649-DWG-ELE-01	REVISION. 01	DATE. 09/06/2021	SITE: GREENE KING - DIDSBURY MANCHESTER - M20 2SG	REVISIONS: DESCRIPTION:	BY: VP	DATE: 09/06/2021
	SCALE AT. AS SHOWN	DRAWN. VP	CHECKED.				