
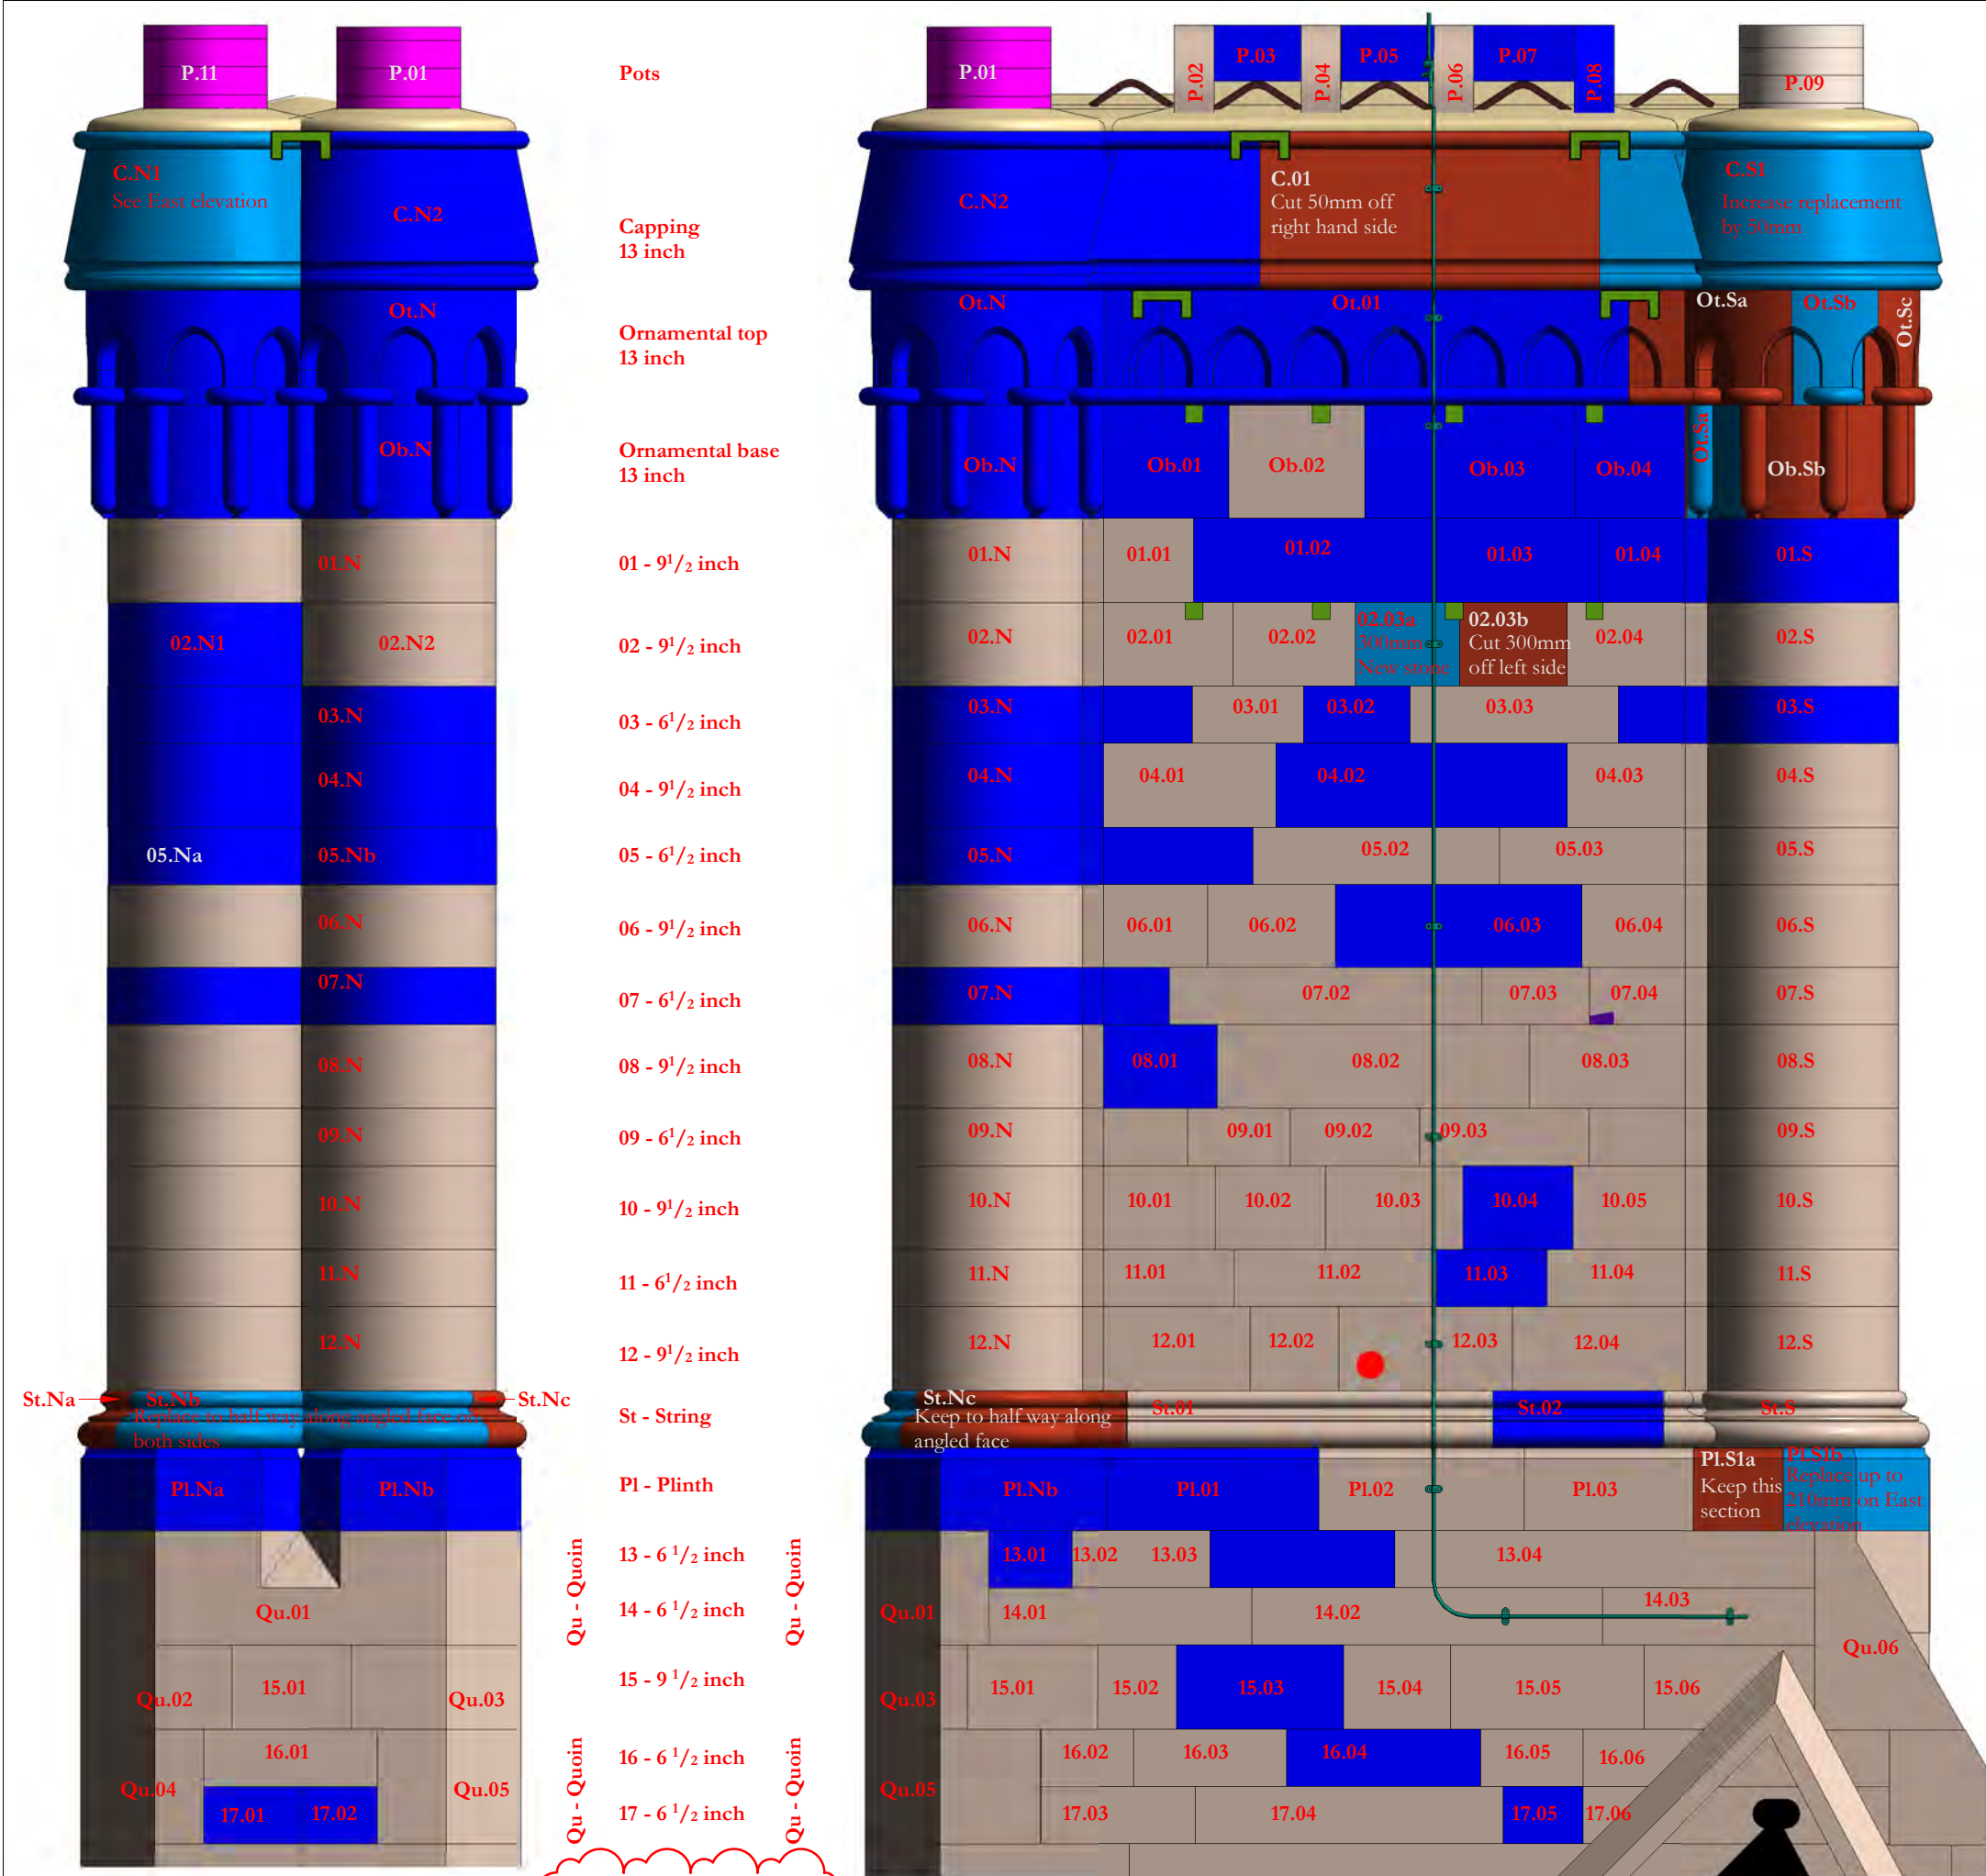
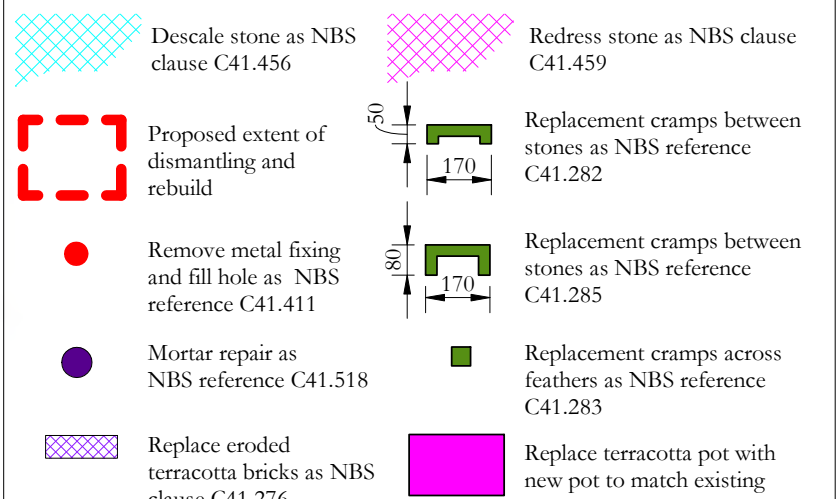
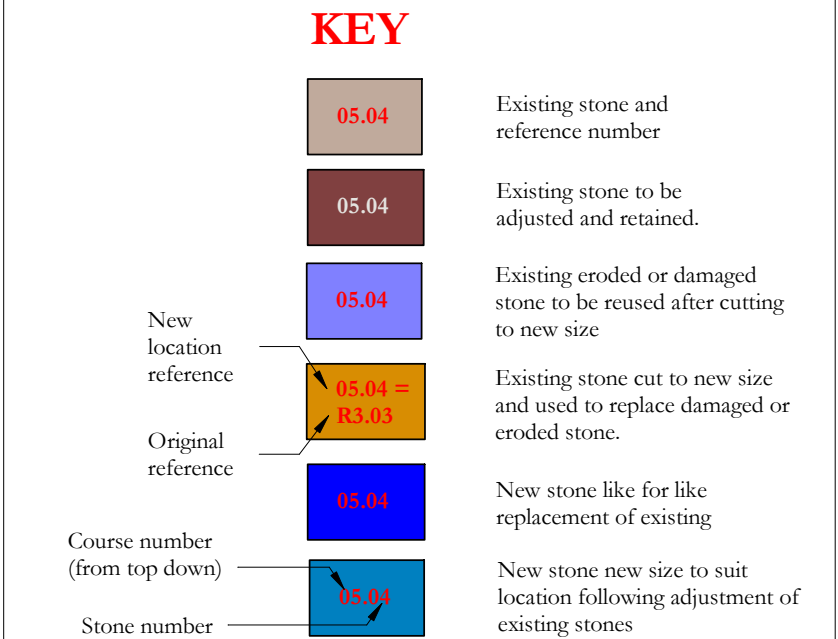


Notes:
Drawings are based on survey data and may not accurately represent what is physically present.
Do not scale from this drawing. All dimensions are to be verified on site before proceeding with the work.
All dimensions are in millimeters unless noted otherwise.
Purcell shall be notified in writing of any discrepancies.

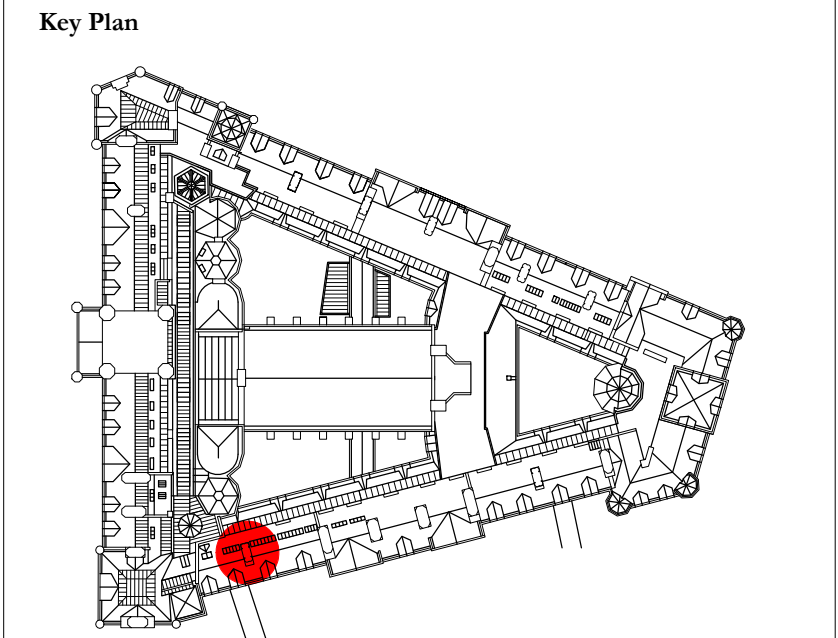

NOTES
Refer to NBS reference C41.321 for rebuilding chimneys.

Sections of chimney that are not rebuilt are to be repointed as NBS reference C41.821 with brick sections repointed as reference C41.822

The whole chimney is to be repointed as NBS reference C41.805
Revision 02
Ob.04, Ob.06, Ob.07, 01.S and 07.N changed to like for like replacement. Ot.S split into Ot.Sa, Ot.Sb and Ot.Sc, section Ot.Sb to be replaced. Ob.S split into Ob.Sa and Ob.Sb, section Ob.Sa replaced. References for P.S1 and P.S2 corrected
Revision 01
Drawing updated post validation survey
03 04/01/2022 JC GR See note in revision cloud
02 02/08/2021 GR TK See note in revision cloud
01 02/07/2021 GR TK See note in revision cloud
- 28/05/2019 GR SK First Issue
ISSUE DATE APPROVED DRAWN DESCRIPTION



PROJECT STATUS	Riba Stage 5
CLIENT	Manchester City Council
PROJECT	Our Town Hall
DRAWING TITLE	Chimney Number CS17 Proposed repairs
SIZE & SCALE	A2: As indicated
DRAWING STATUS	S4 - Construction
JOB NUMBER	236959
DRAWING NO.	REV
OTH-PUR-TH-RF-DWG-A-4177 03	
© PURCELL 2012. PURCELL IS THE TRADING NAME OF PURCELL MILLER TRITTON LLP	