




SECTION A
SCALE 1:100

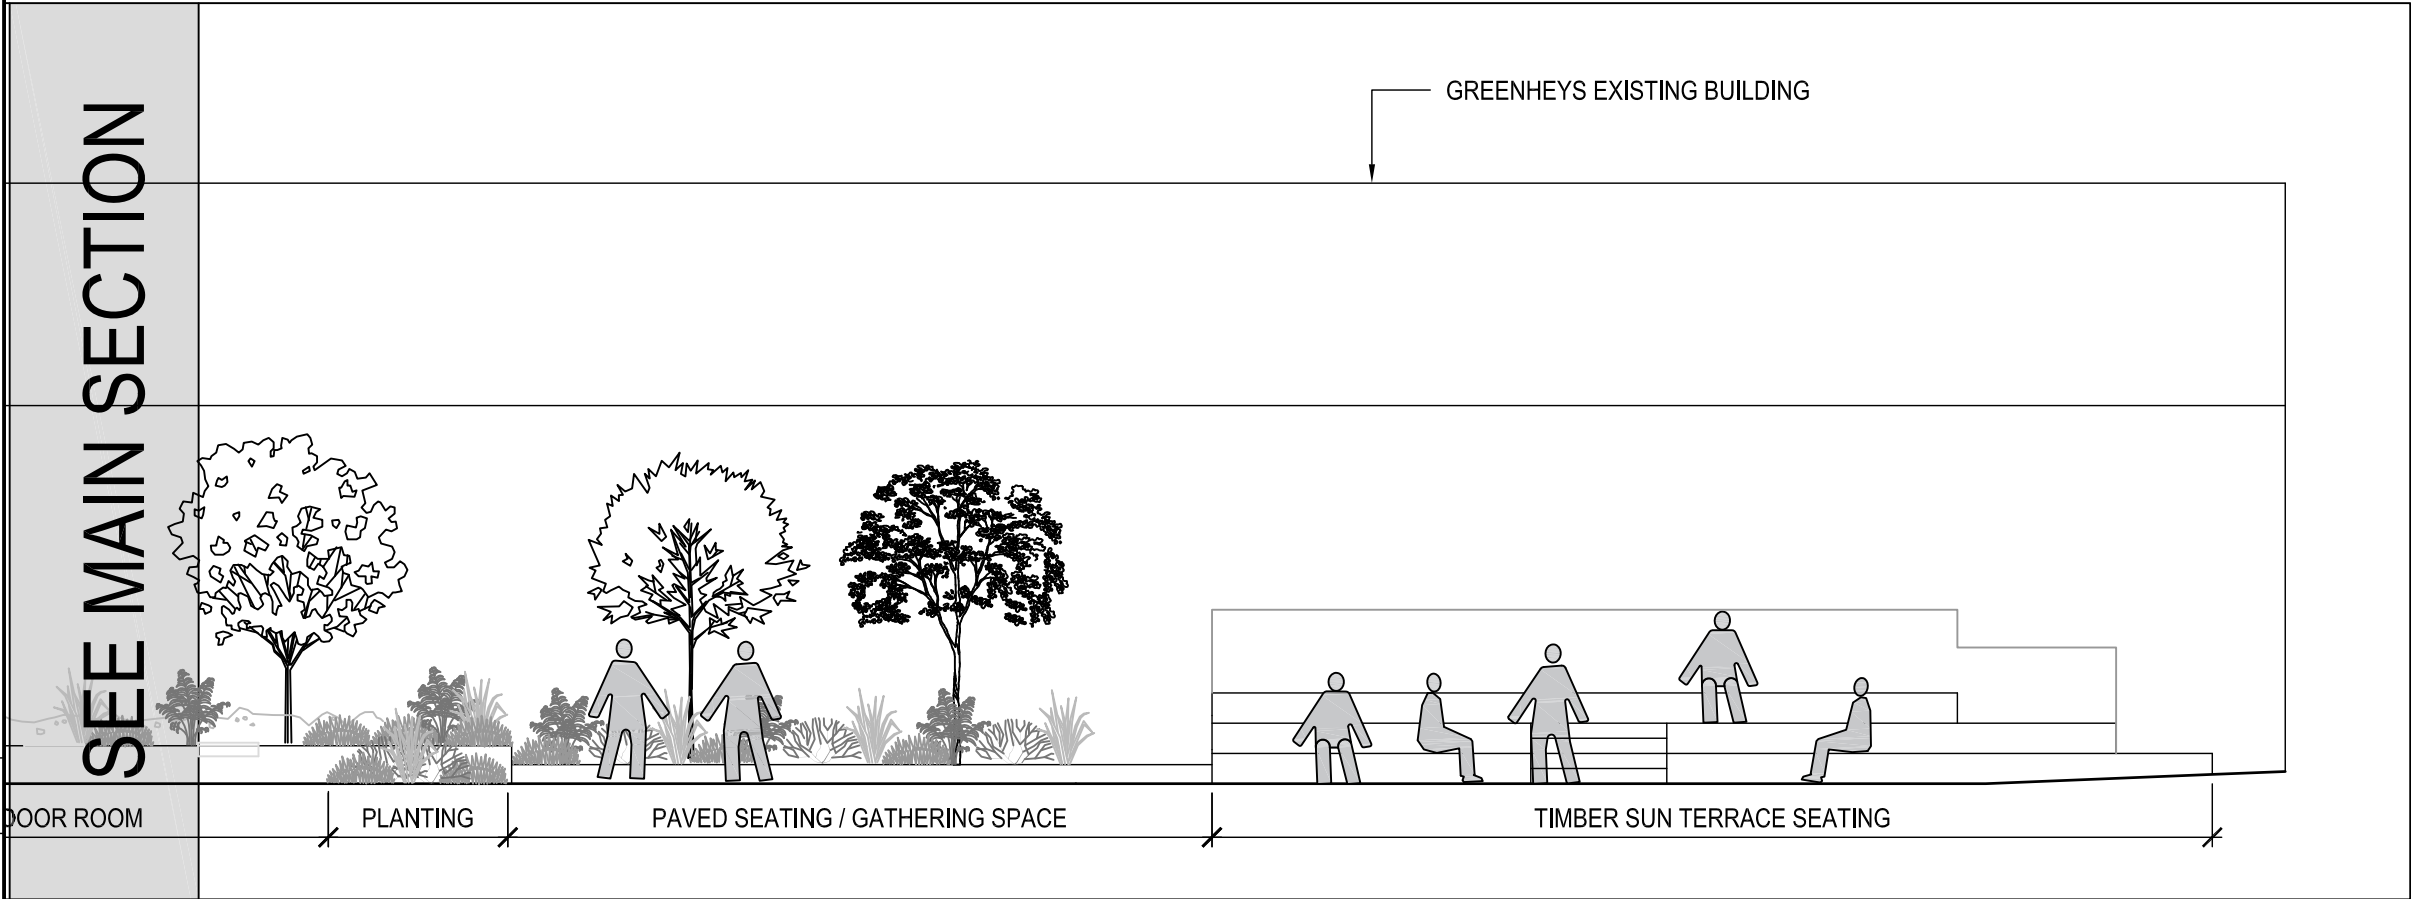


SECTION A - CONTINUED
SCALE 1:100

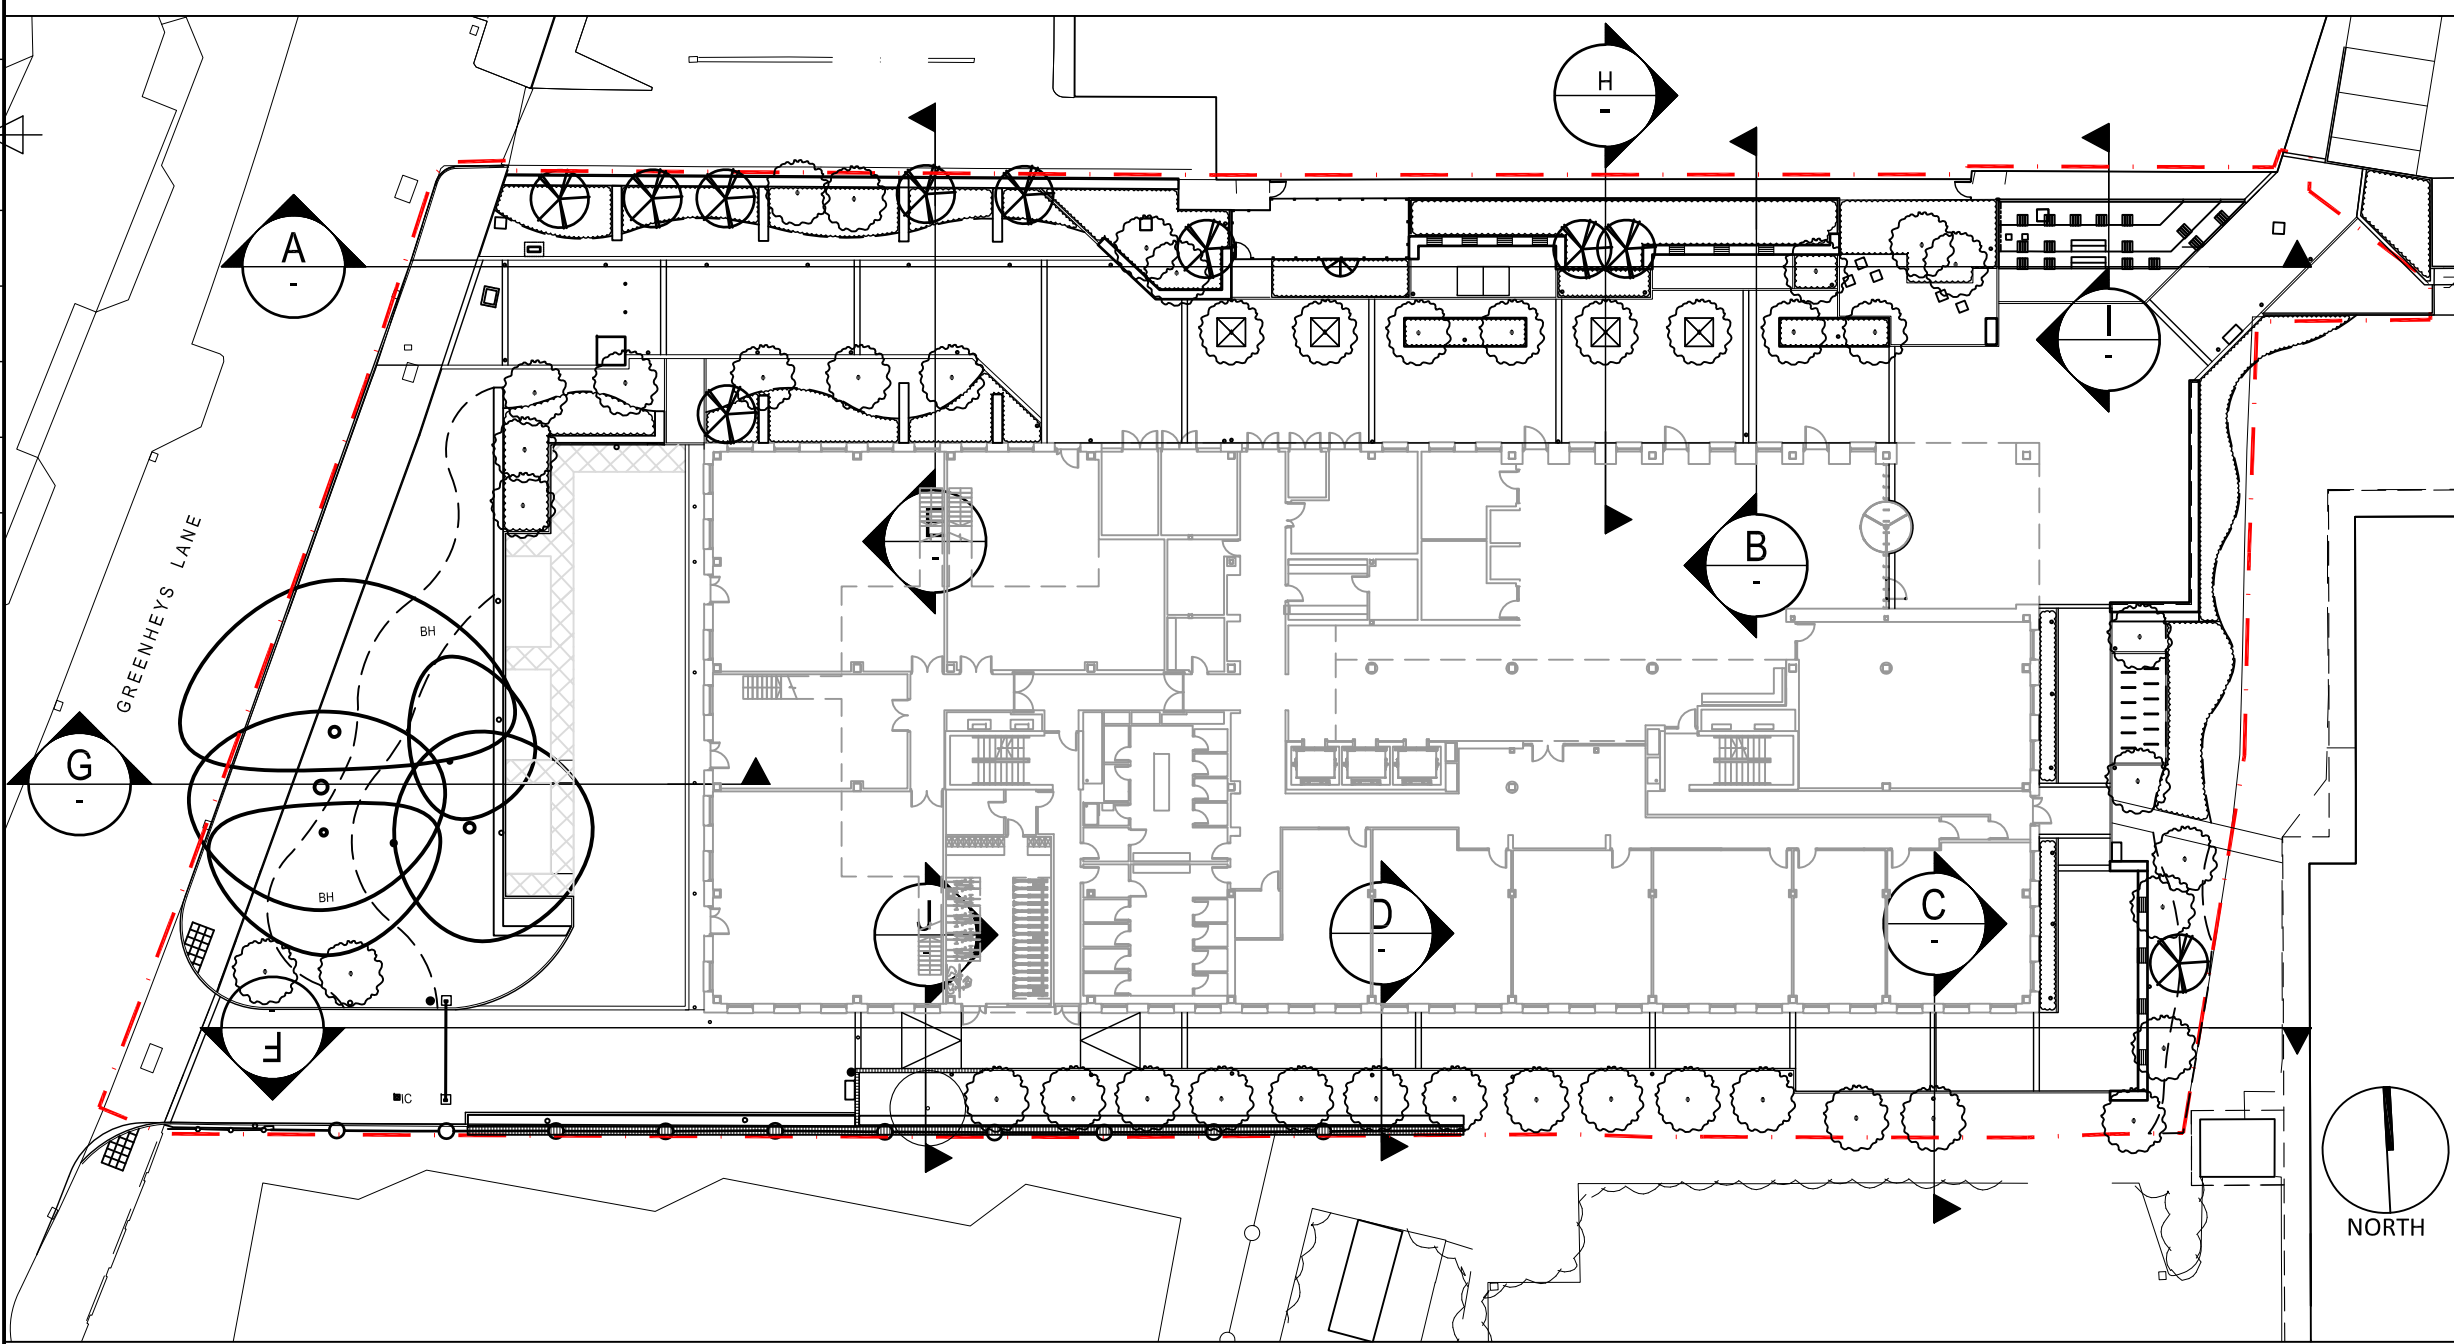


LOCATION PLAN
SCALE: NTS

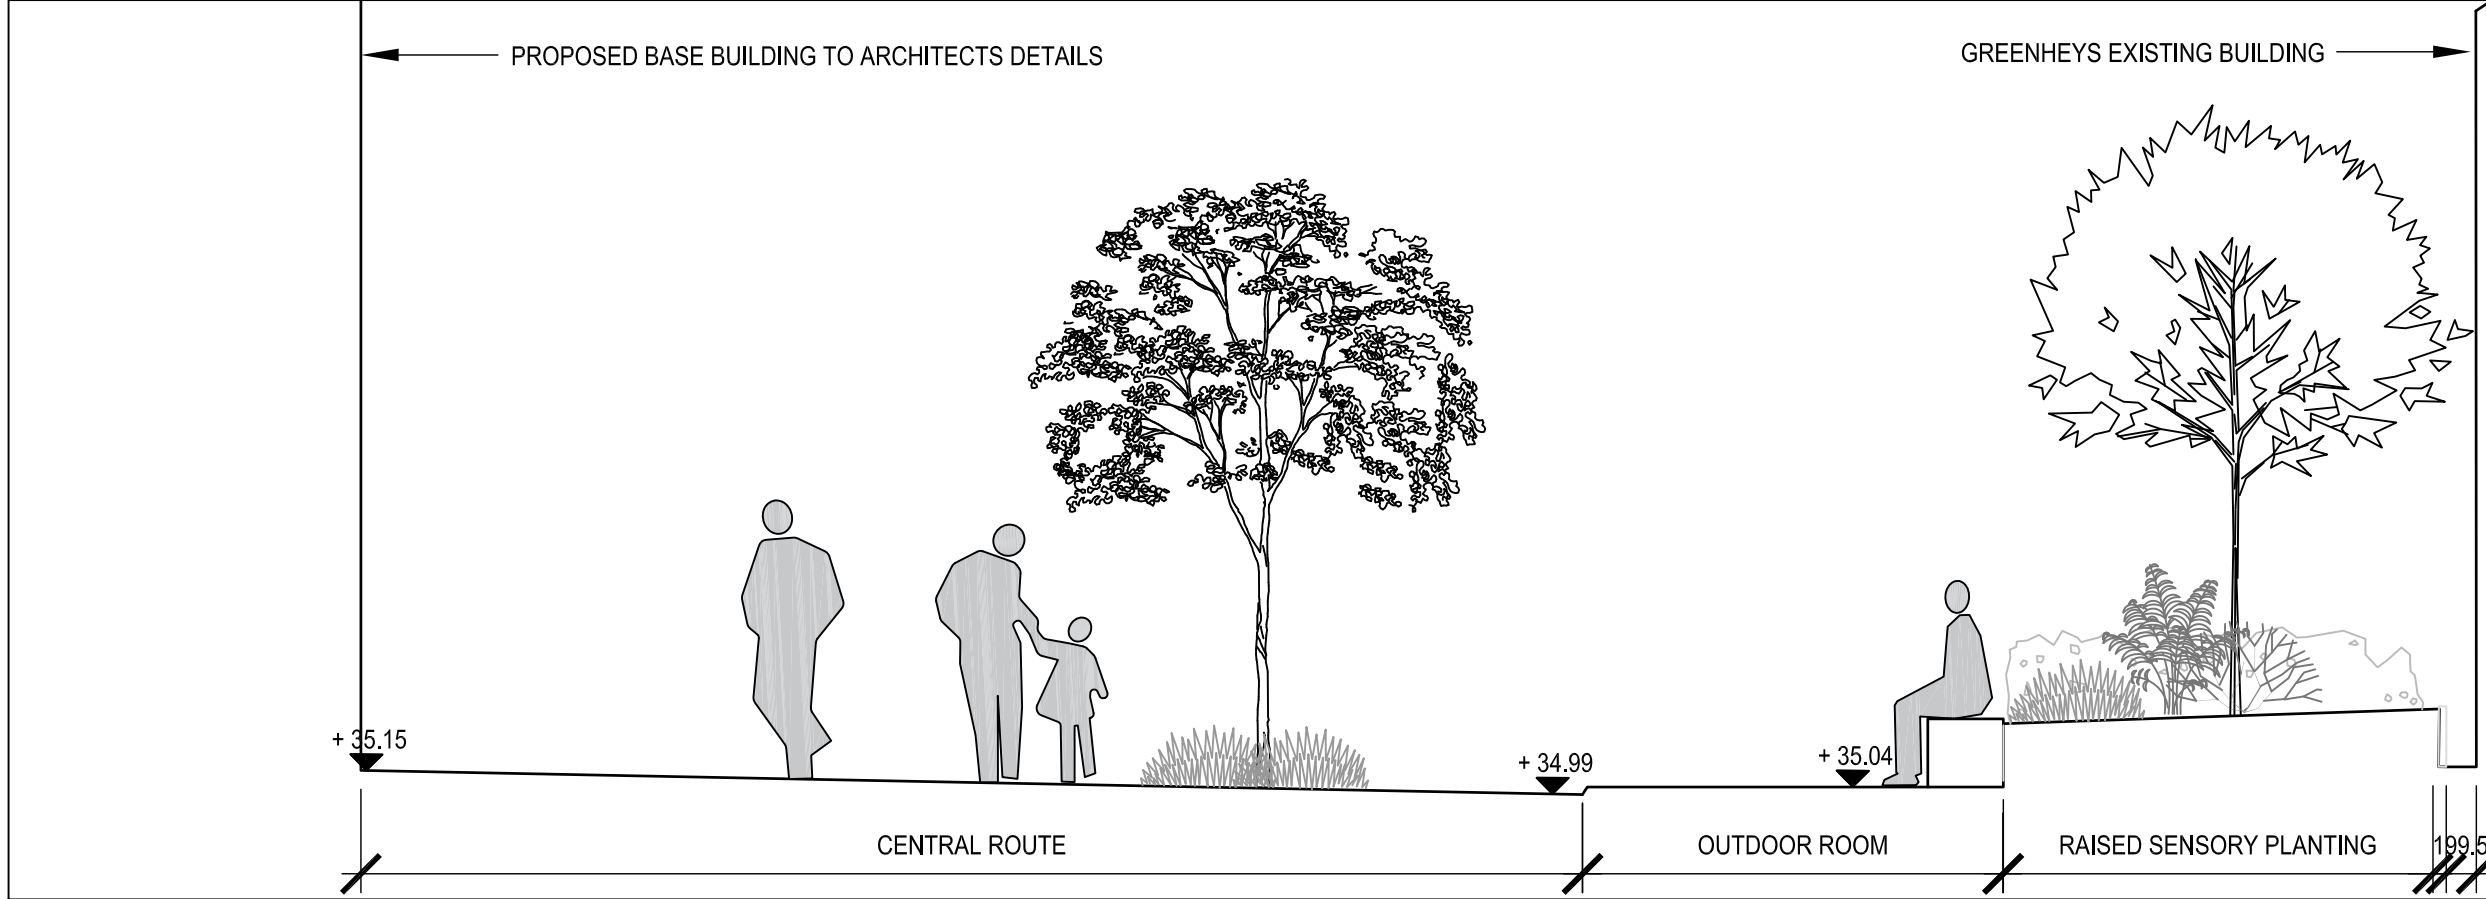


SECTION B
SCALE 1:50

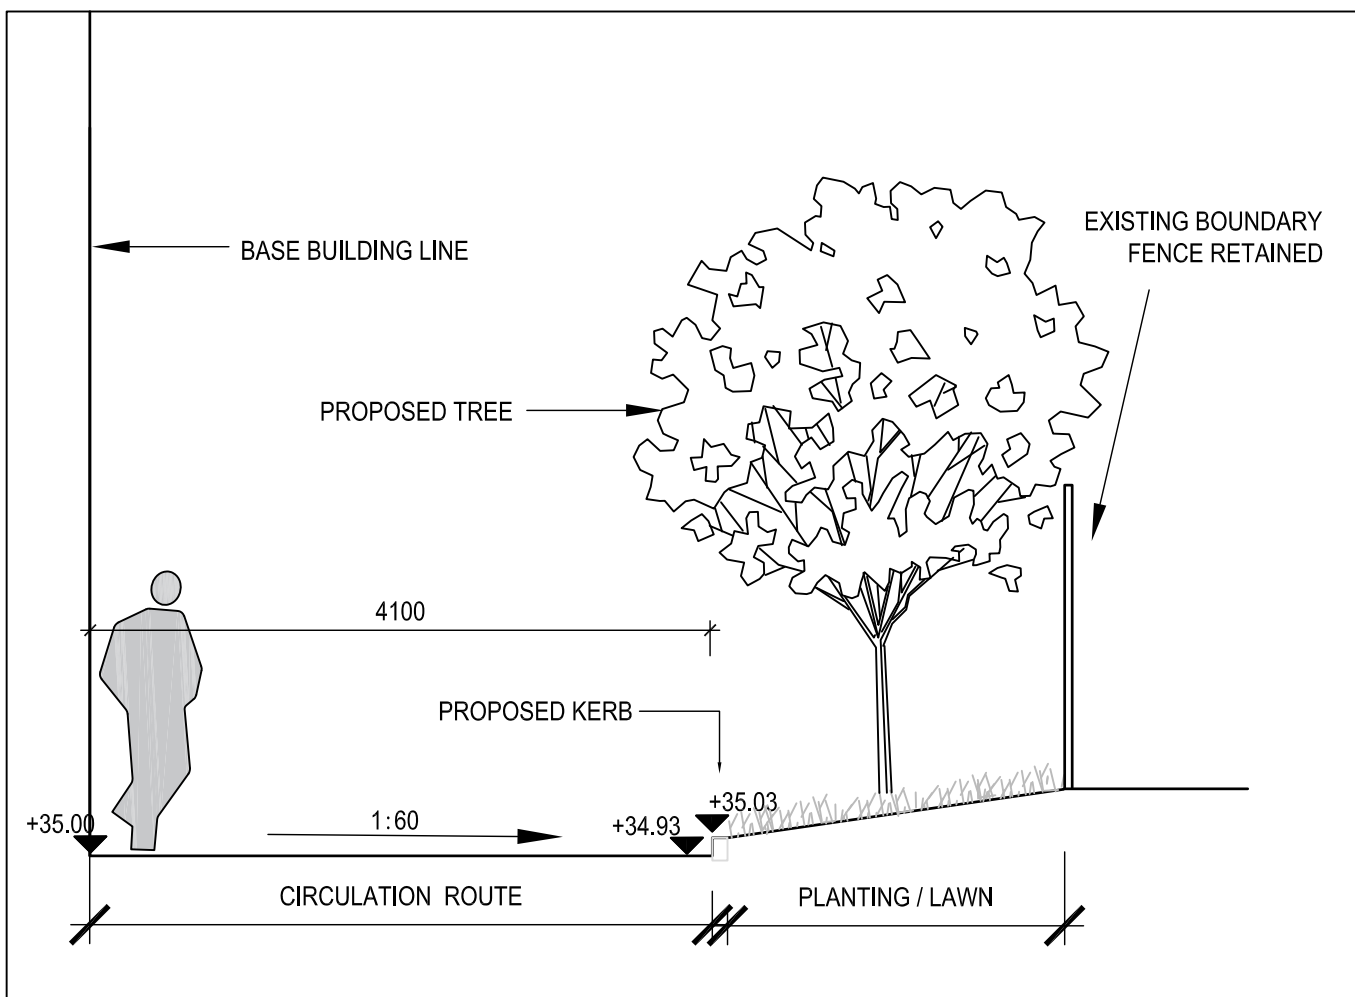

SECTION C
SCALE 1:50

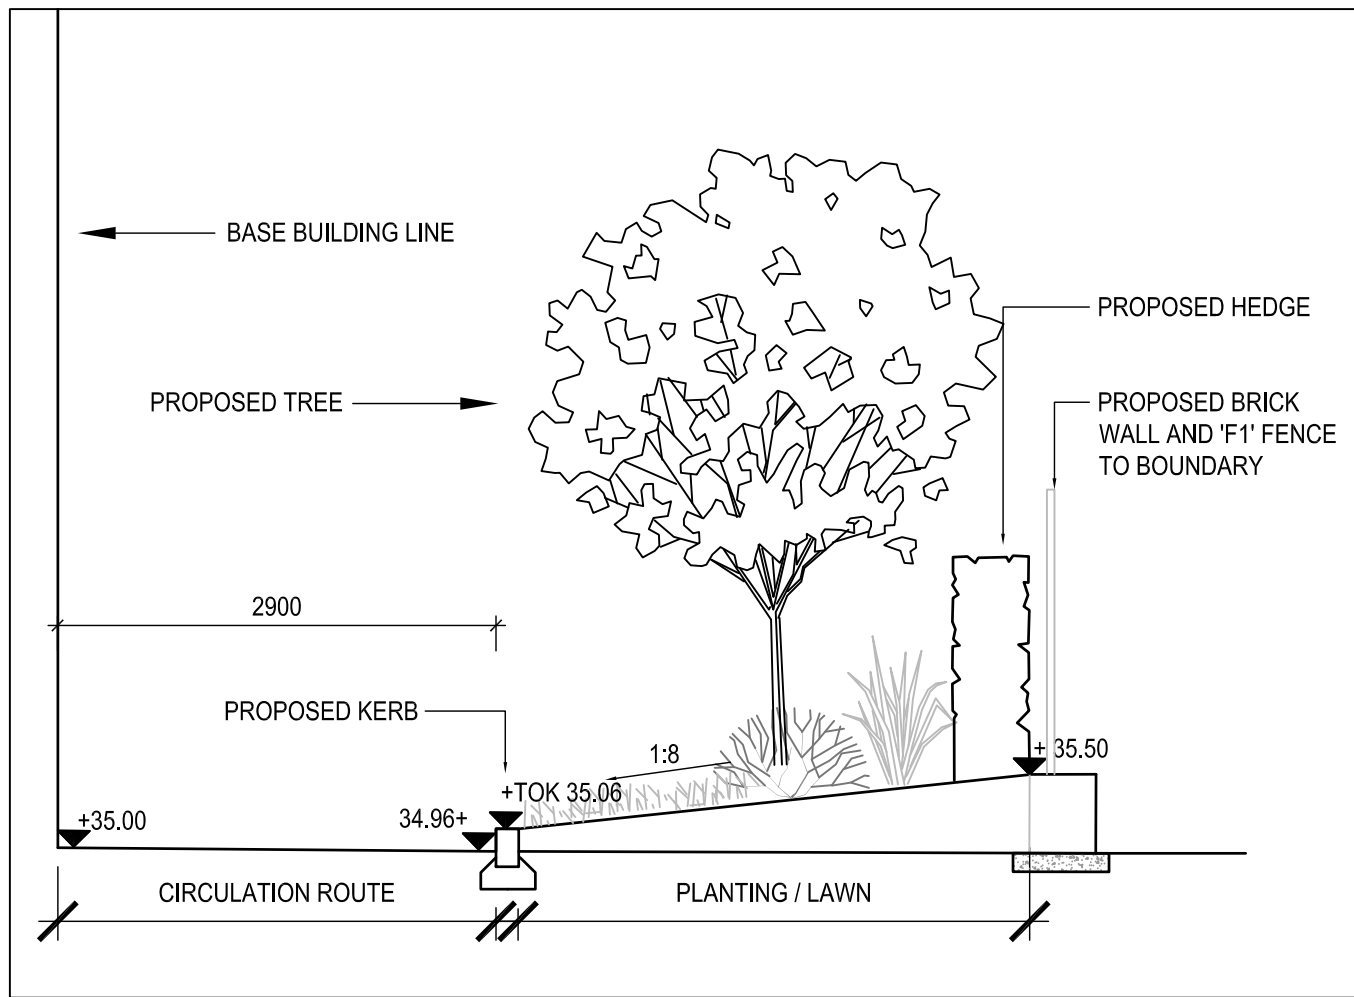

SECTION D
SCALE 1:50

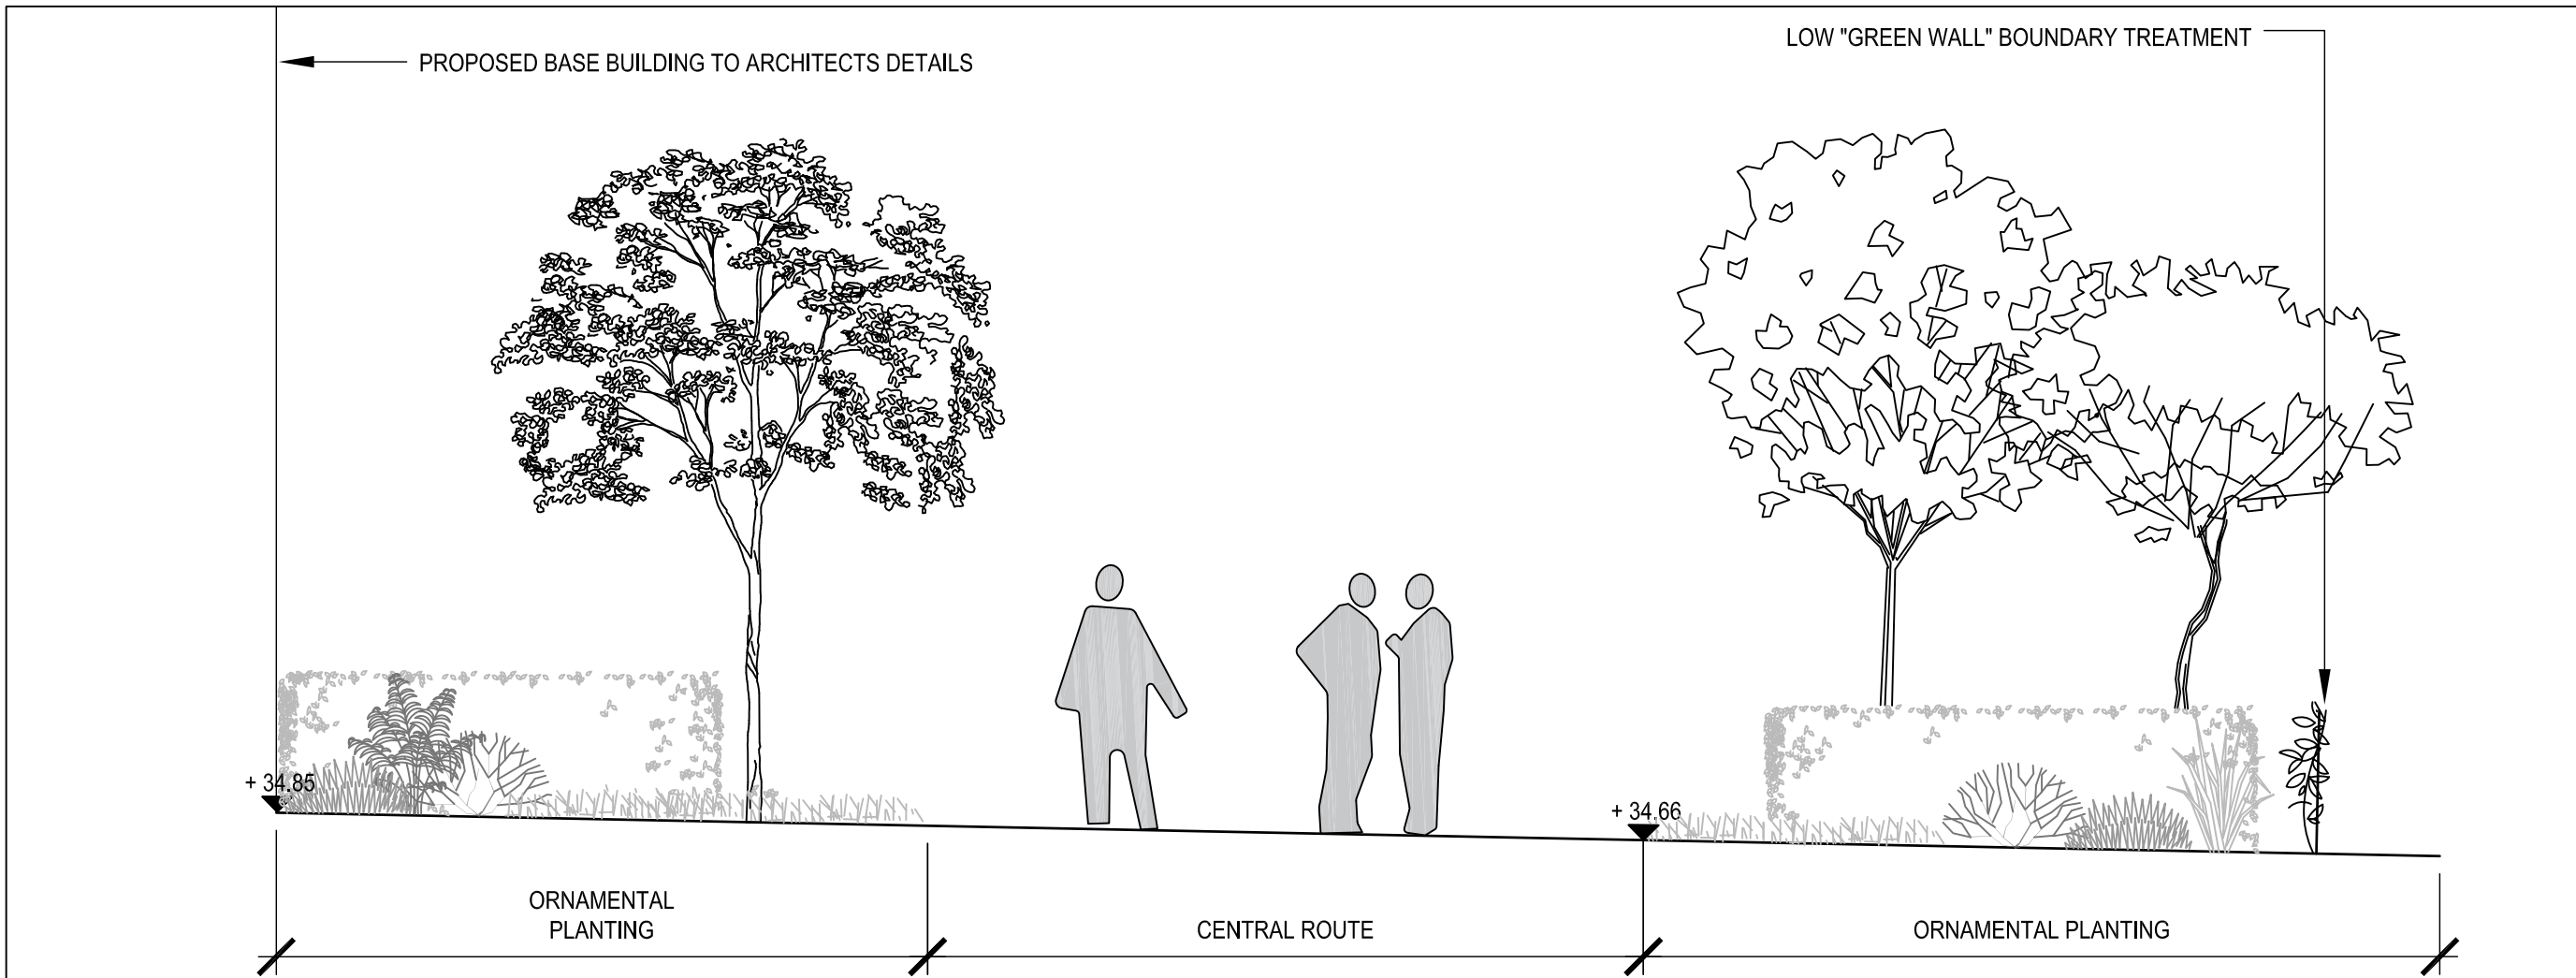

SECTION E
SCALE 1:50

BUILDING DESIGN PARTNERSHIP SHALL HAVE NO RESPONSIBILITY FOR ANY USE MADE OF THIS DOCUMENT OTHER THAN FOR THAT WHICH IT WAS PREPARED AND ISSUED.

ALL DIMENSIONS SHOULD BE CHECKED ON SITE.

DO NOT SCALE FROM THIS DRAWING.

ANY DRAWING ERRORS OR DIVERGENCES SHOULD BE BROUGHT TO THE ATTENTION OF BUILDING DESIGN PARTNERSHIP AT THE ADDRESS SHOWN BELOW.

NOTES

TO BE READ IN CONJUNCTION WITH:

- 9-JL003 - LANDSCAPE COLOUR MASTERPLAN
- 9-JL005 - LEVELS PLAN
- 9-JL006 - TREE CONSTRAINTS PLAN
- 9-JL007 - LANDSCAPE PAVING MATERIALS
- 9-JL101 - GENERAL ARRANGEMENT PLAN
- 9-JL201 - TREE AND HEDGE PLAN
- 9-JL202 - PLANTING PLAN
- 9-JL301 - DETAIL AREAS SHEET 1 OF 3
- 9-JL302 - DETAIL AREAS SHEET 2 OF 3
- 9-JL303 - DETAIL AREAS SHEET 3 OF 3
- 9-JL401 - TYPICAL CONSTRUCTION DETAILS
- 9-JL402 - TYPICAL CONSTRUCTION DETAILS
- 9-JL403 - TERRACE SEATING DETAILS
- 9-JL404 - 'SW1' SEAT WALL DETAILS
- 9-JL405 - 'SW2' SEAT WALL DETAILS
- 9-JL406 - 'SW3' SEAT WALL DETAILS
- 9-JL602 - LANDSCAPE SECTIONS SHEET 2 OF 2
- 9-JL701 - TREE PIT DETAILS
- 9-JL702 - TIMBER SCREEN DETAIL
- 9A-BDP-01-XX-SP-L-0001 - OUTLINE SPECIFICATION

C02 SECTIONS C AND D UPDATED TO REFLECT CHANGES TO GA PLAN ALONG SOUTHERN BOUNDARY. SECTION J ADDED TO KEY PLAN. REAR PANEL INDICATED TO TERRACED SEAT ON SECTION A. MP JF 02.11.21

C01 ISSUED FOR CONSTRUCTION. MP JF 08.03.2021

F UPDATED FOR FINAL STAGE 4 ISSUE LJ JF 31.01.2020

E INTERIM STAGE 4 ISSUE CZ DAW 12.12.19

D BUILDING FFL RAISED BY 150mm CZ DAW 11.09.19

C EXISTING TREES RELOCATED CZ DAW 11.09.19

B STAGE 3 COMMENTS AND CHANGES INCLUDING: BUILDING AMENDS, NEW SERVICE AREA ACCESS, RED LINE BOUNDARY, TESLA COMPOUND AREA, ADJUSTMENT TO ENTRANCE PLAZA CZ DAW 03.09.19

A STAGE 3 DEVELOPMENT DESIGN CZ DAW 01.08.19

FIRST ISSUE IF DAW 21.05.19

REVISION	DESCRIPTION	DATE	BY	CHKD
01	ISSUED FOR CONSTRUCTION	08.03.2021	MP	JF
02	SECTIONS C AND D UPDATED TO REFLECT CHANGES TO GA PLAN ALONG SOUTHERN BOUNDARY. SECTION J ADDED TO KEY PLAN. REAR PANEL INDICATED TO TERRACED SEAT ON SECTION A.	02.11.21	MP	JF
03	ISSUED FOR CONSTRUCTION	08.03.2021	MP	JF
04	UPDATED FOR FINAL STAGE 4 ISSUE	31.01.2020	LJ	JF
05	INTERIM STAGE 4 ISSUE	12.12.19	CZ	DAW
06	BUILDING FFL RAISED BY 150mm	11.09.19	CZ	DAW
07	EXISTING TREES RELOCATED	11.09.19	CZ	DAW
08	STAGE 3 COMMENTS AND CHANGES INCLUDING: BUILDING AMENDS, NEW SERVICE AREA ACCESS, RED LINE BOUNDARY, TESLA COMPOUND AREA, ADJUSTMENT TO ENTRANCE PLAZA	03.09.19	CZ	DAW
09	STAGE 3 DEVELOPMENT DESIGN	01.08.19	CZ	DAW
10	FIRST ISSUE	21.05.19	IF	DAW



MSP
MANCHESTER
SCIENCE
PARTNERSHIPS

BDP.

11 Ducie Street
P.O. Box 85, Piccadilly Basin
Manchester M60 3JA
United Kingdom
T +44 (0)161 828 2200
F +44 (0)161 828 2235
www.bdp.com

**MSP BASE Building
MANCHESTER SCIENCE PARKS**

LANDSCAPE SECTIONS

SHEET 1 OF 2

DATE: MAY '19

REVISION: C02