


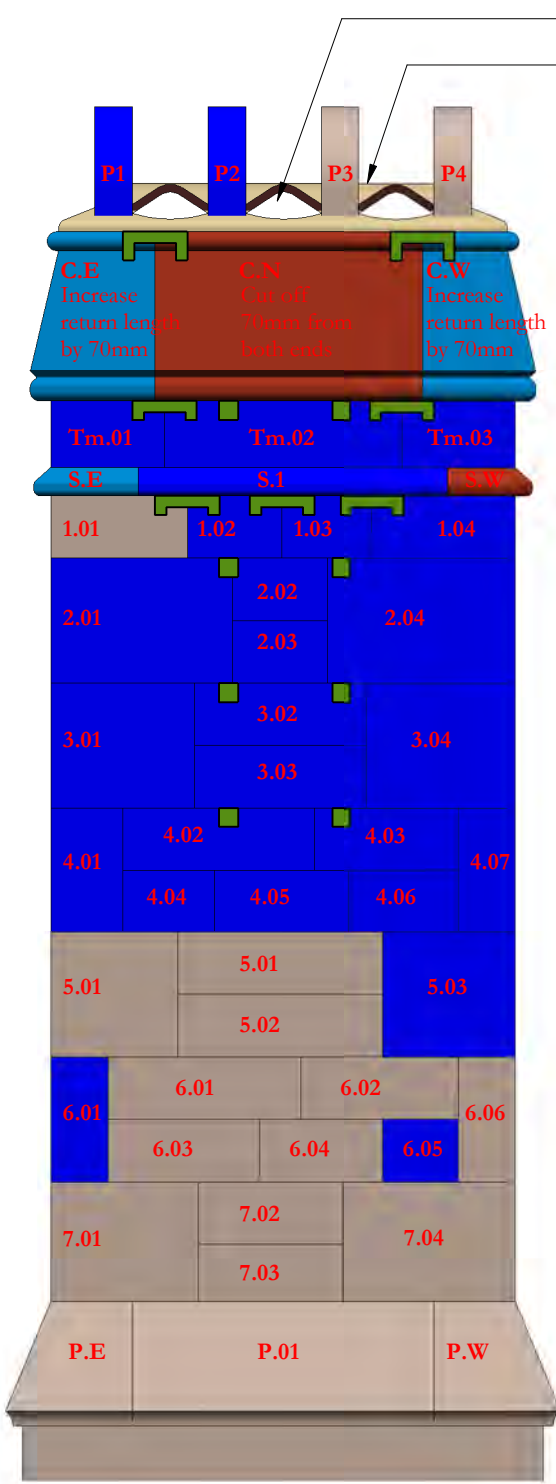

CS27 North
1 : 20

Feathers

Capping

Margin

String

1 - 6 1/2 inch

2 - 13 inch and 6 1/2 inch

3 - 13 inch and 6 1/2 inch


4 - 13 inch and 6 1/2 inch

5 - 13 inch and 6 1/2 inch


6 - 13 inch and 6 1/2 inch

7 - 13 inch and 6 1/2 inch

Plinth

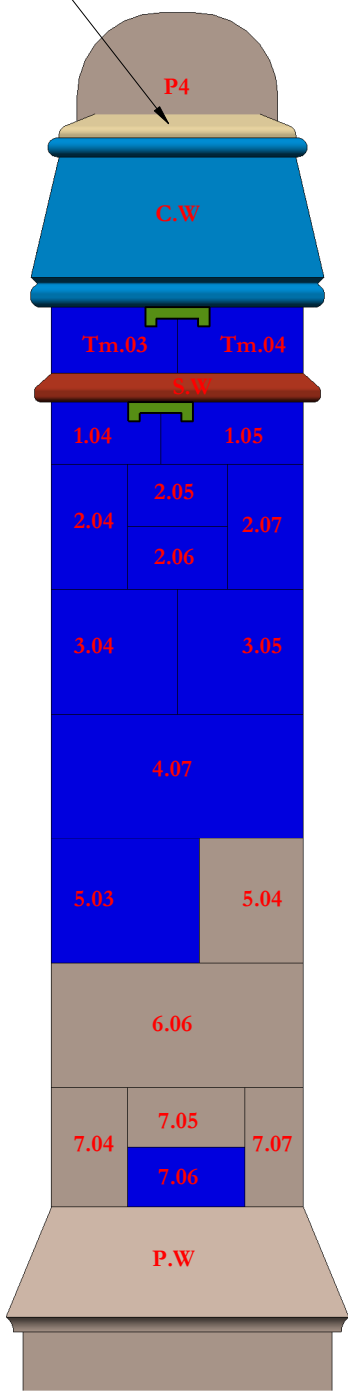

CS27 West
1 : 20

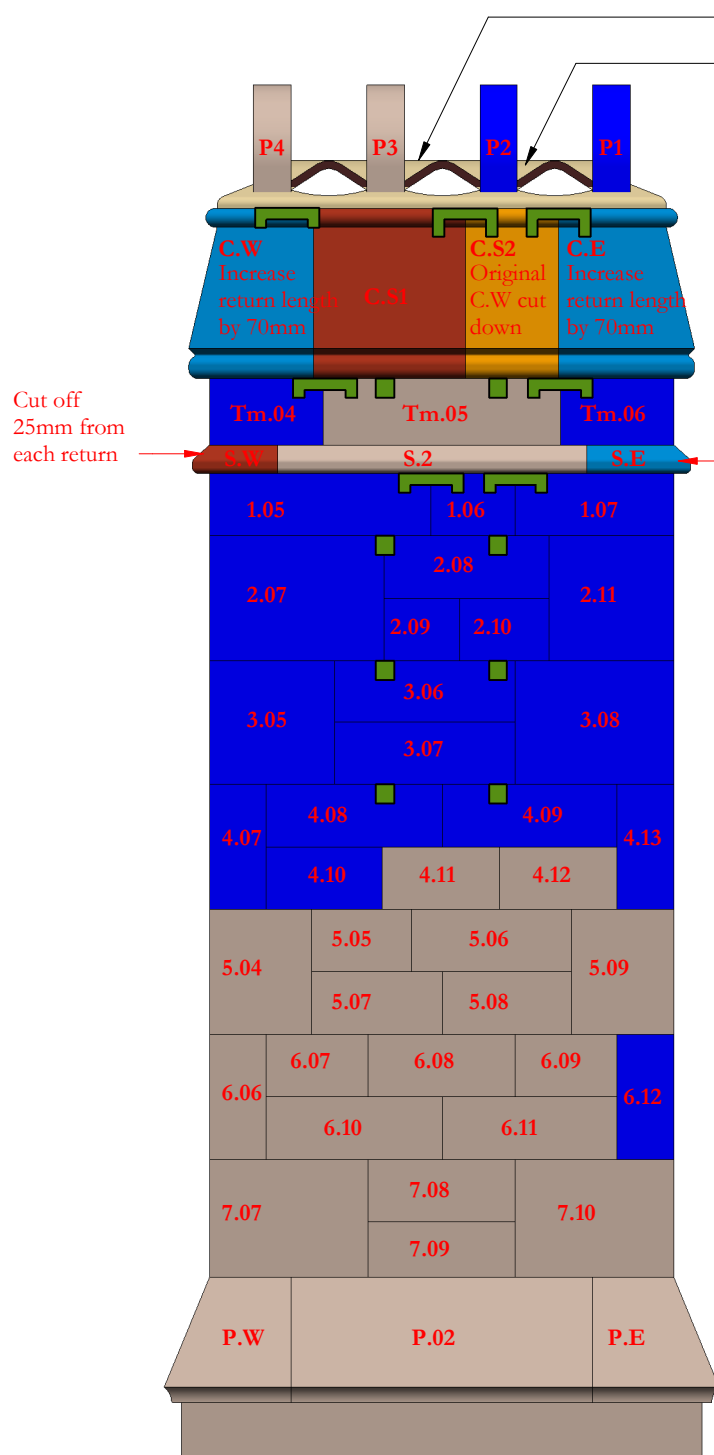

CS27 South
1 : 20

Feathers

Capping

1 - Margin

String

2 - 6 1/2 inch

3 - 13 inch and 6 1/2 inch

4 - 13 inch and 6 1/2 inch


5 - 13 inch and 6 1/2 inch

6 - 13 inch and 6 1/2 inch

7 - 13 inch and 6 1/2 inch

8 - 13 inch and 6 1/2 inch

Plinth

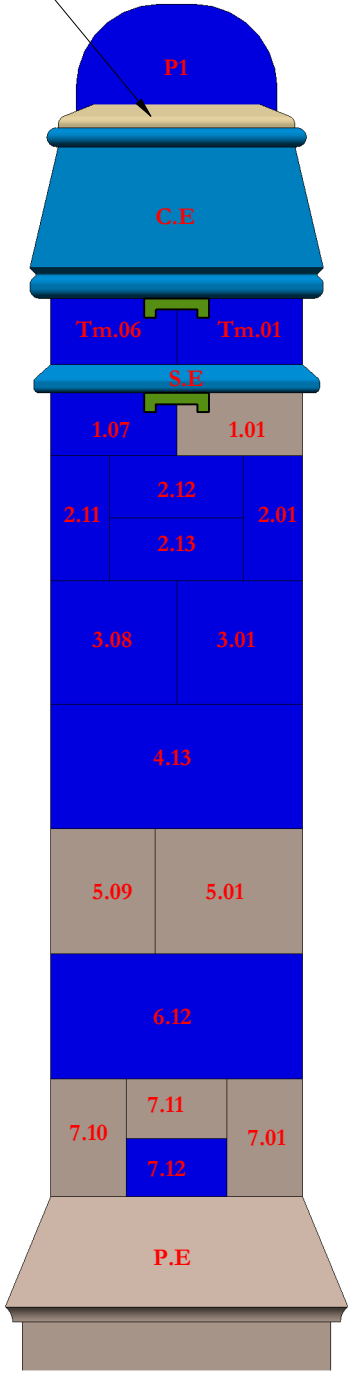


CS27 East
1 : 20

Scale Bars to be used as guidance only - refer to sheet size below									
1:100	mm	1000	3000	5000	7000				
1:200	mm	5000	8000	12000	16000				
1:500	M	5	15	25	35				
1:1250	M	10	30	50	70	90			

Notes:
Drawings are based on survey data and may not accurately represent what is physically present.
Do not scale from this drawing. All dimensions are to be verified on site before proceeding with the work.
All dimensions are in millimeters unless noted otherwise.
Purcell shall be notified in writing of any discrepancies.

Key Plan

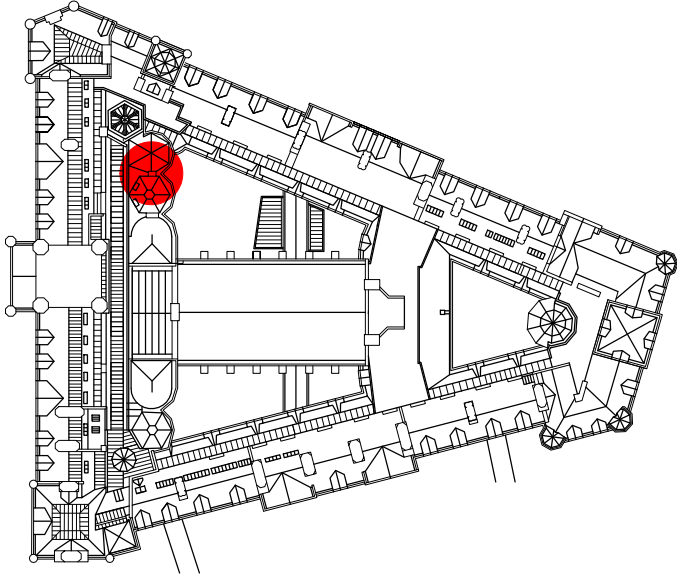

KEY

	05.04	Existing stone and reference number
	05.04	Existing stone to be adjusted and retained.
	05.04	Existing eroded or damaged stone to be reused after cutting to new size
	05.04 = R3.03	Existing stone cut to new size and used to replace damaged or eroded stone.
	05.04	New stone like for like replacement of existing
	05.04	New stone new size to suit location following adjustment of existing stones

	Descalce stone as NBS clause C41.456		Redress stone as NBS clause C41.459
	Proposed extent of dismantling and rebuild		Replacement cramps between stones as NBS reference C41.282
	Remove metal fixing and fill hole as NBS reference C41.411		Replacement cramps between stones as NBS reference C41.285
	Mortar repair as NBS reference C41.518		Replacement cramps across feathers as NBS reference C41.283
	Replace eroded terracotta bricks as NBS clause C41.276		Replace terracotta pot with new pot to match existing
	500mm long 8mm diameter phosphor bronze dowel 200mm embedment into stone feather and 300mm embedment into cap		

NOTES

Refer to NBS reference C41.321 for rebuilding chimneys.

Sections of chimney that are not rebuilt are to be repointed as NBS reference C41.821 with brick sections repointed as reference C41.822

The whole chimney is to be repointed as NBS reference C41.805

01	12/01/2022	JC	GR	See note in revision cloud
-	28/05/2019	GR	SK	First Issue

ISSUE	DATE	APPROVED	DRAWN	DESCRIPTION
-------	------	----------	-------	-------------



Project Office, Room 308, Town Hall, MANCHESTER M60 2L1
+44 (0) 7970 097 432
www.purcelluk.com

PROJECT STATUS	Riba Stage 5
CLIENT	Manchester City Council
PROJECT	Our Town Hall
DRAWING TITLE	Chimney Number CS27 Proposed repairs
SIZE & SCALE	A2: As indicated
DRAWING STATUS	S4 Construction

JOB NUMBER 236959

DRAWING NO. REV

OTH-PUR-TH-RF-DWG-A-4187 01

© PURCELL 2012. PURCELL IS THE TRADING NAME OF PURCELL MILLER TRITTON LLP

Revision 01
Drawing updated to construction status following validation survey. Ridge tile flue cappings and flaunching details added. Location of cramps amended.