

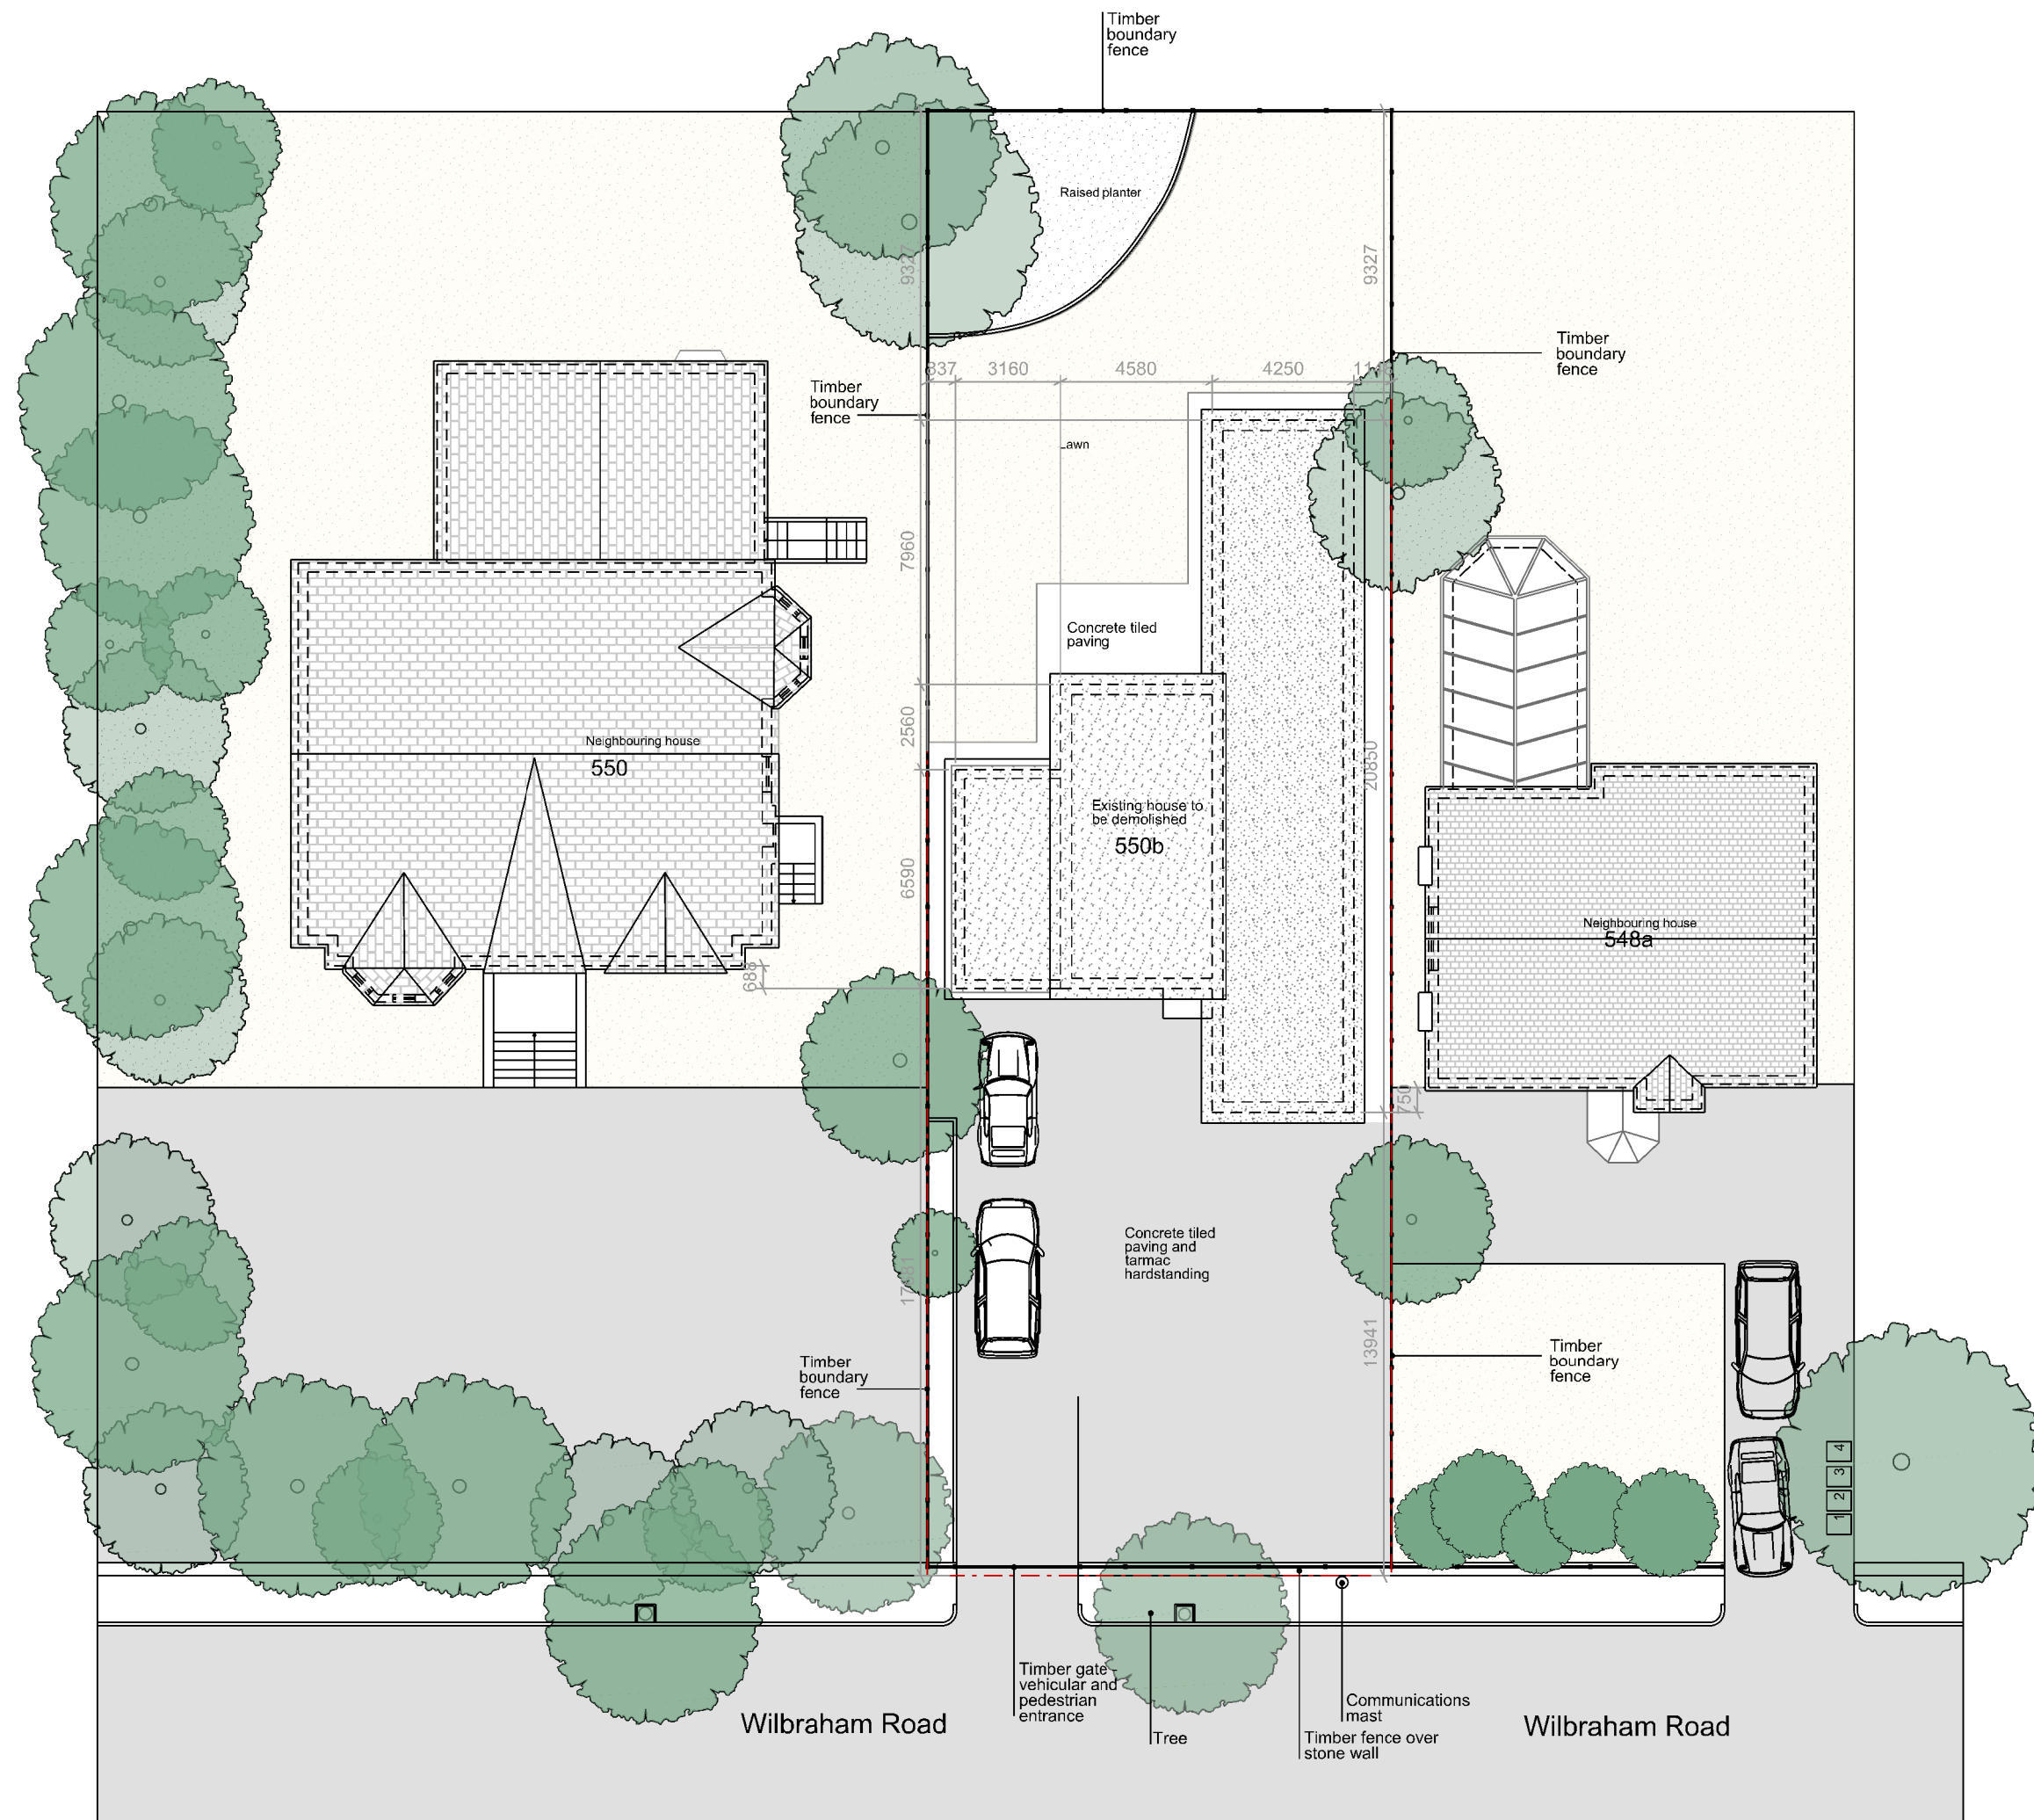


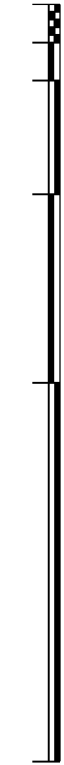



Existing Site Plan

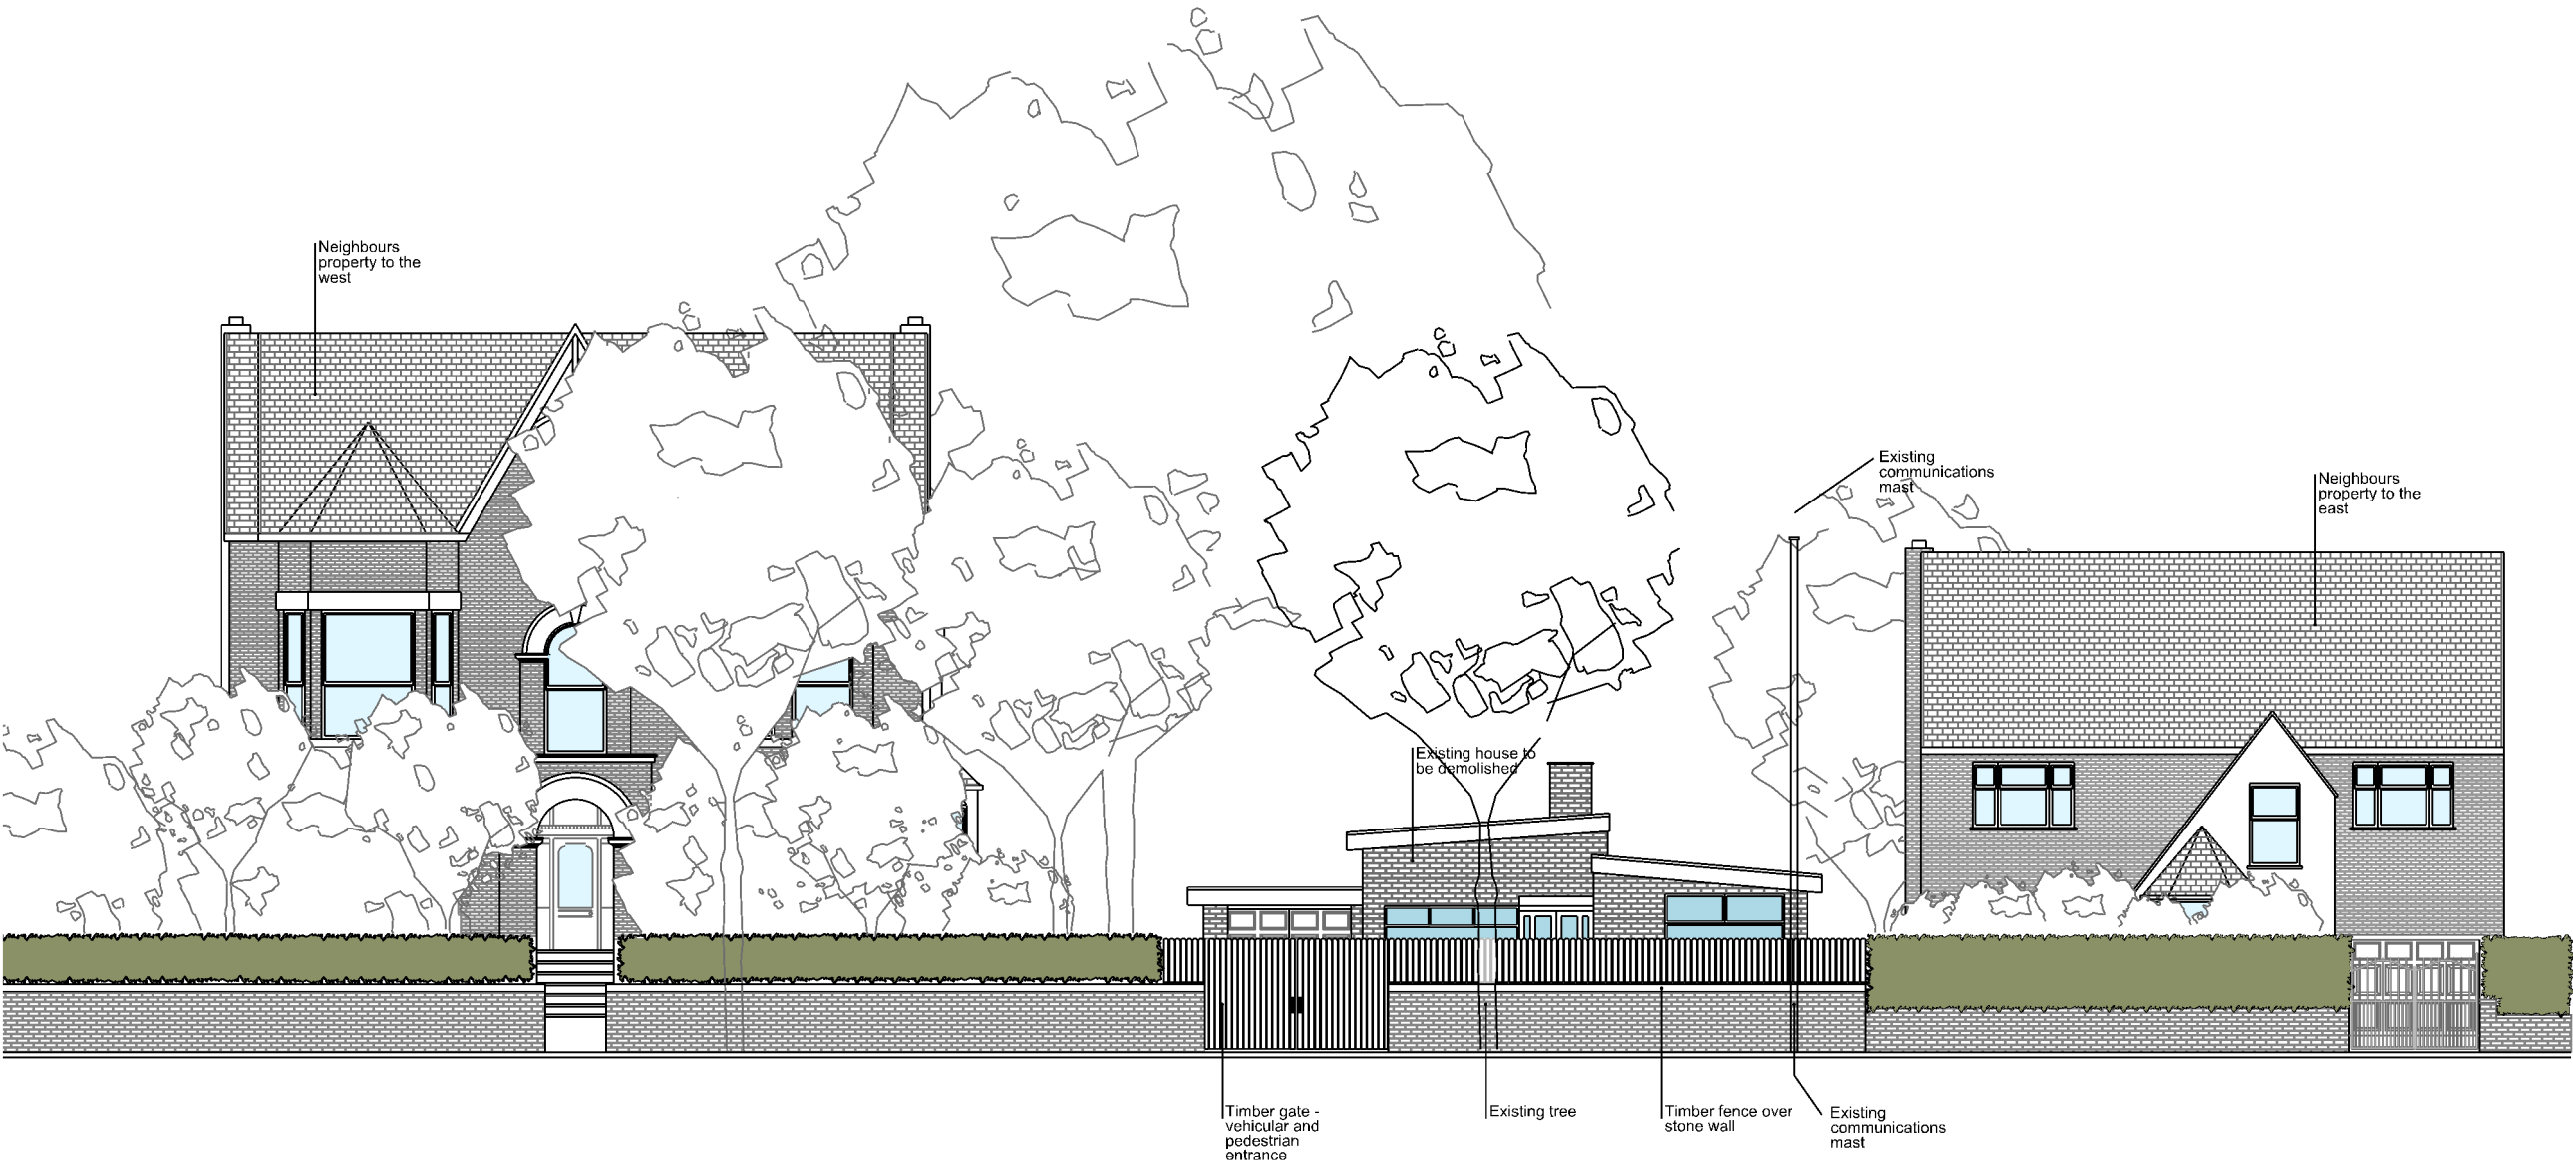

Rev/Date

Existing South Elevation - street context

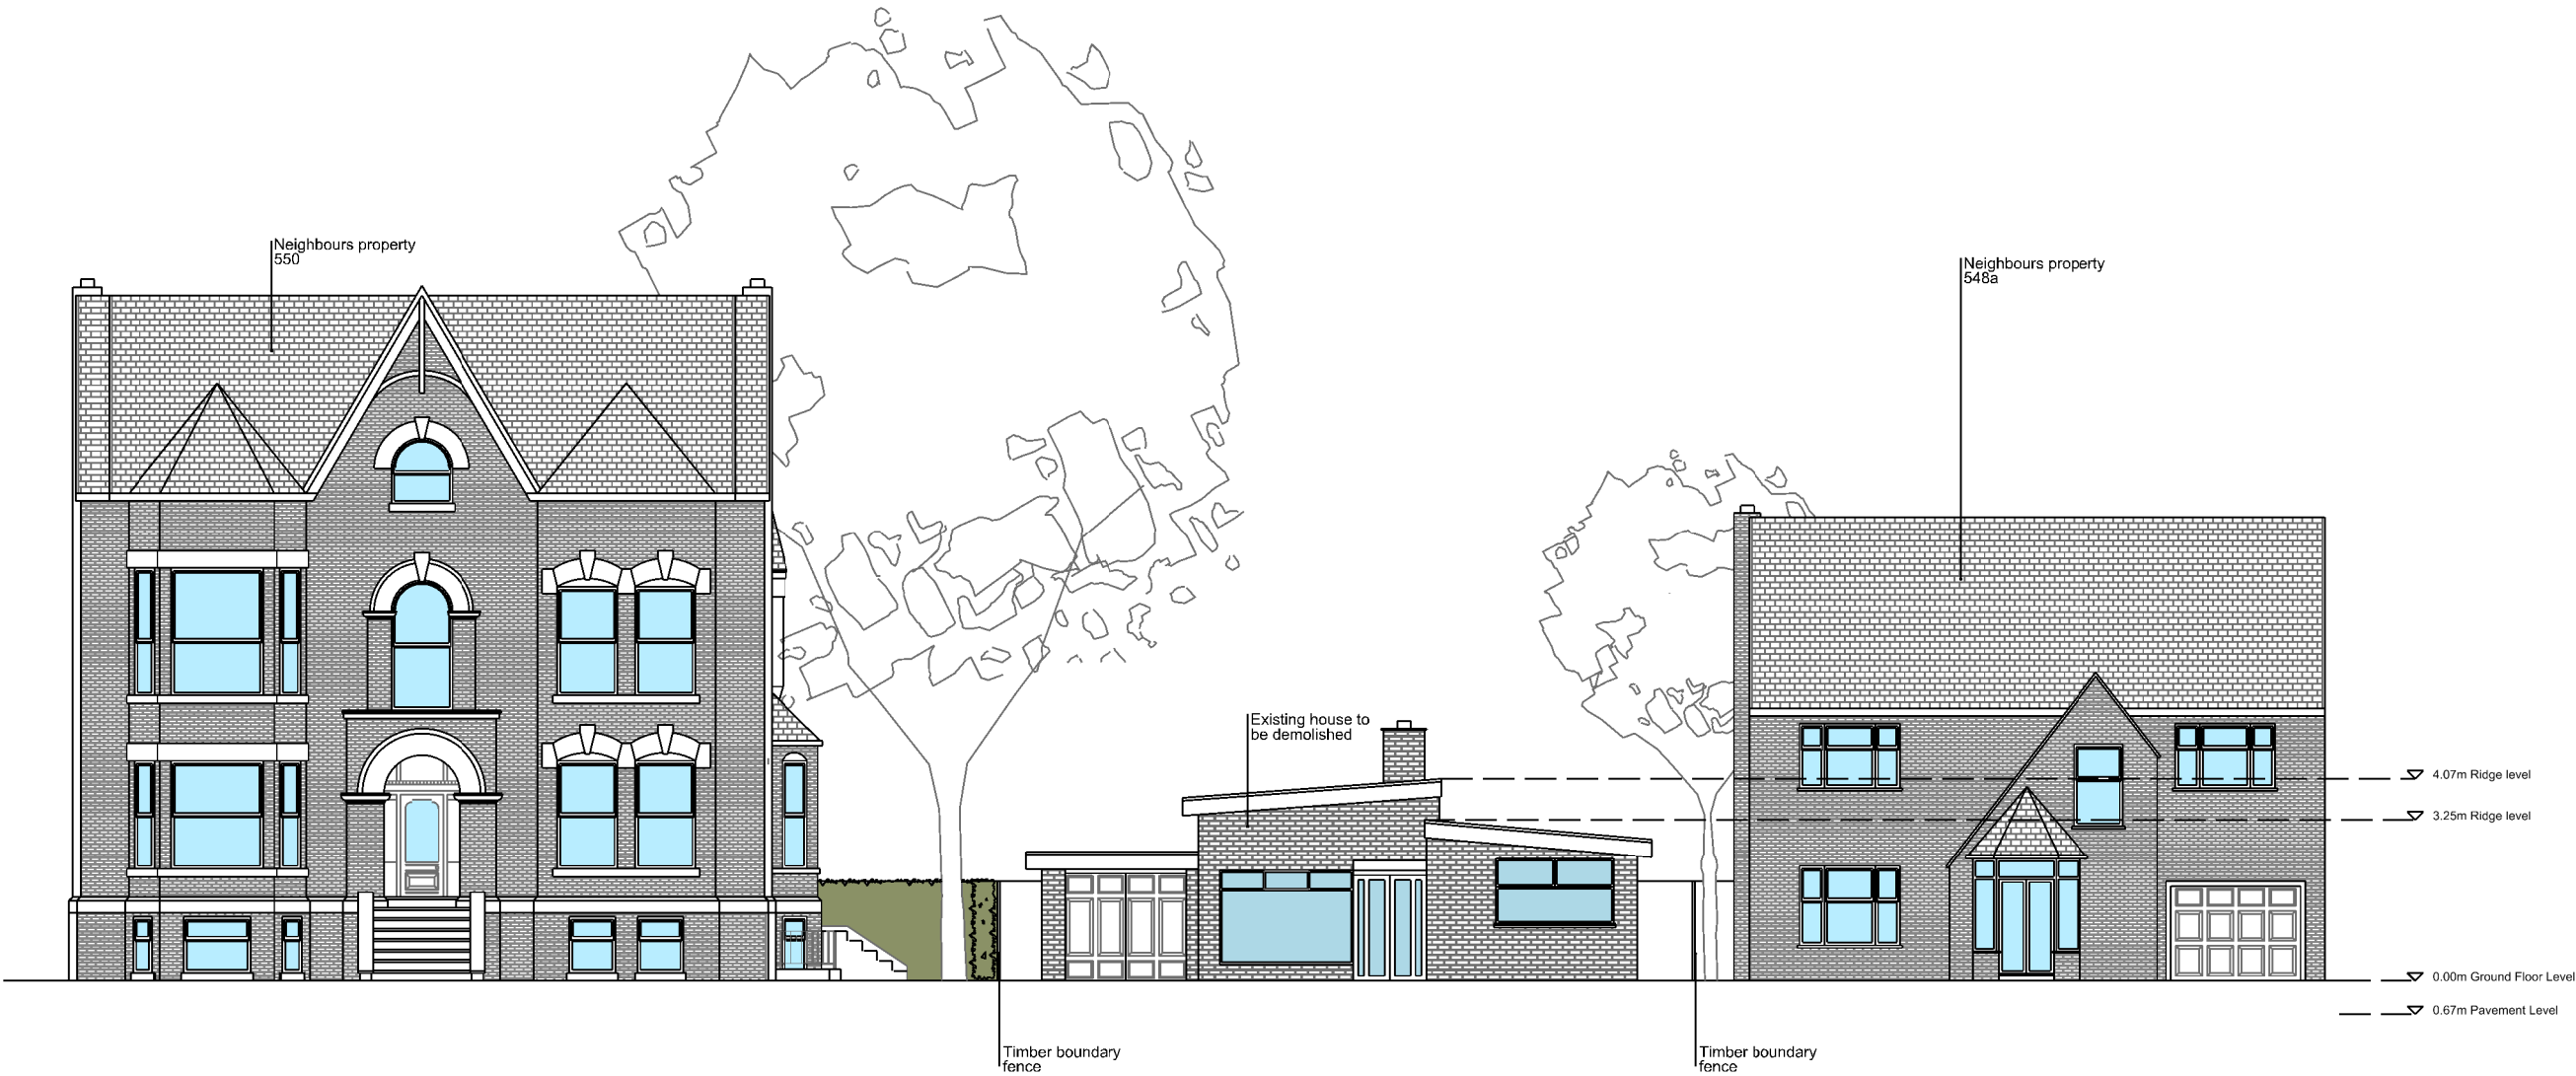

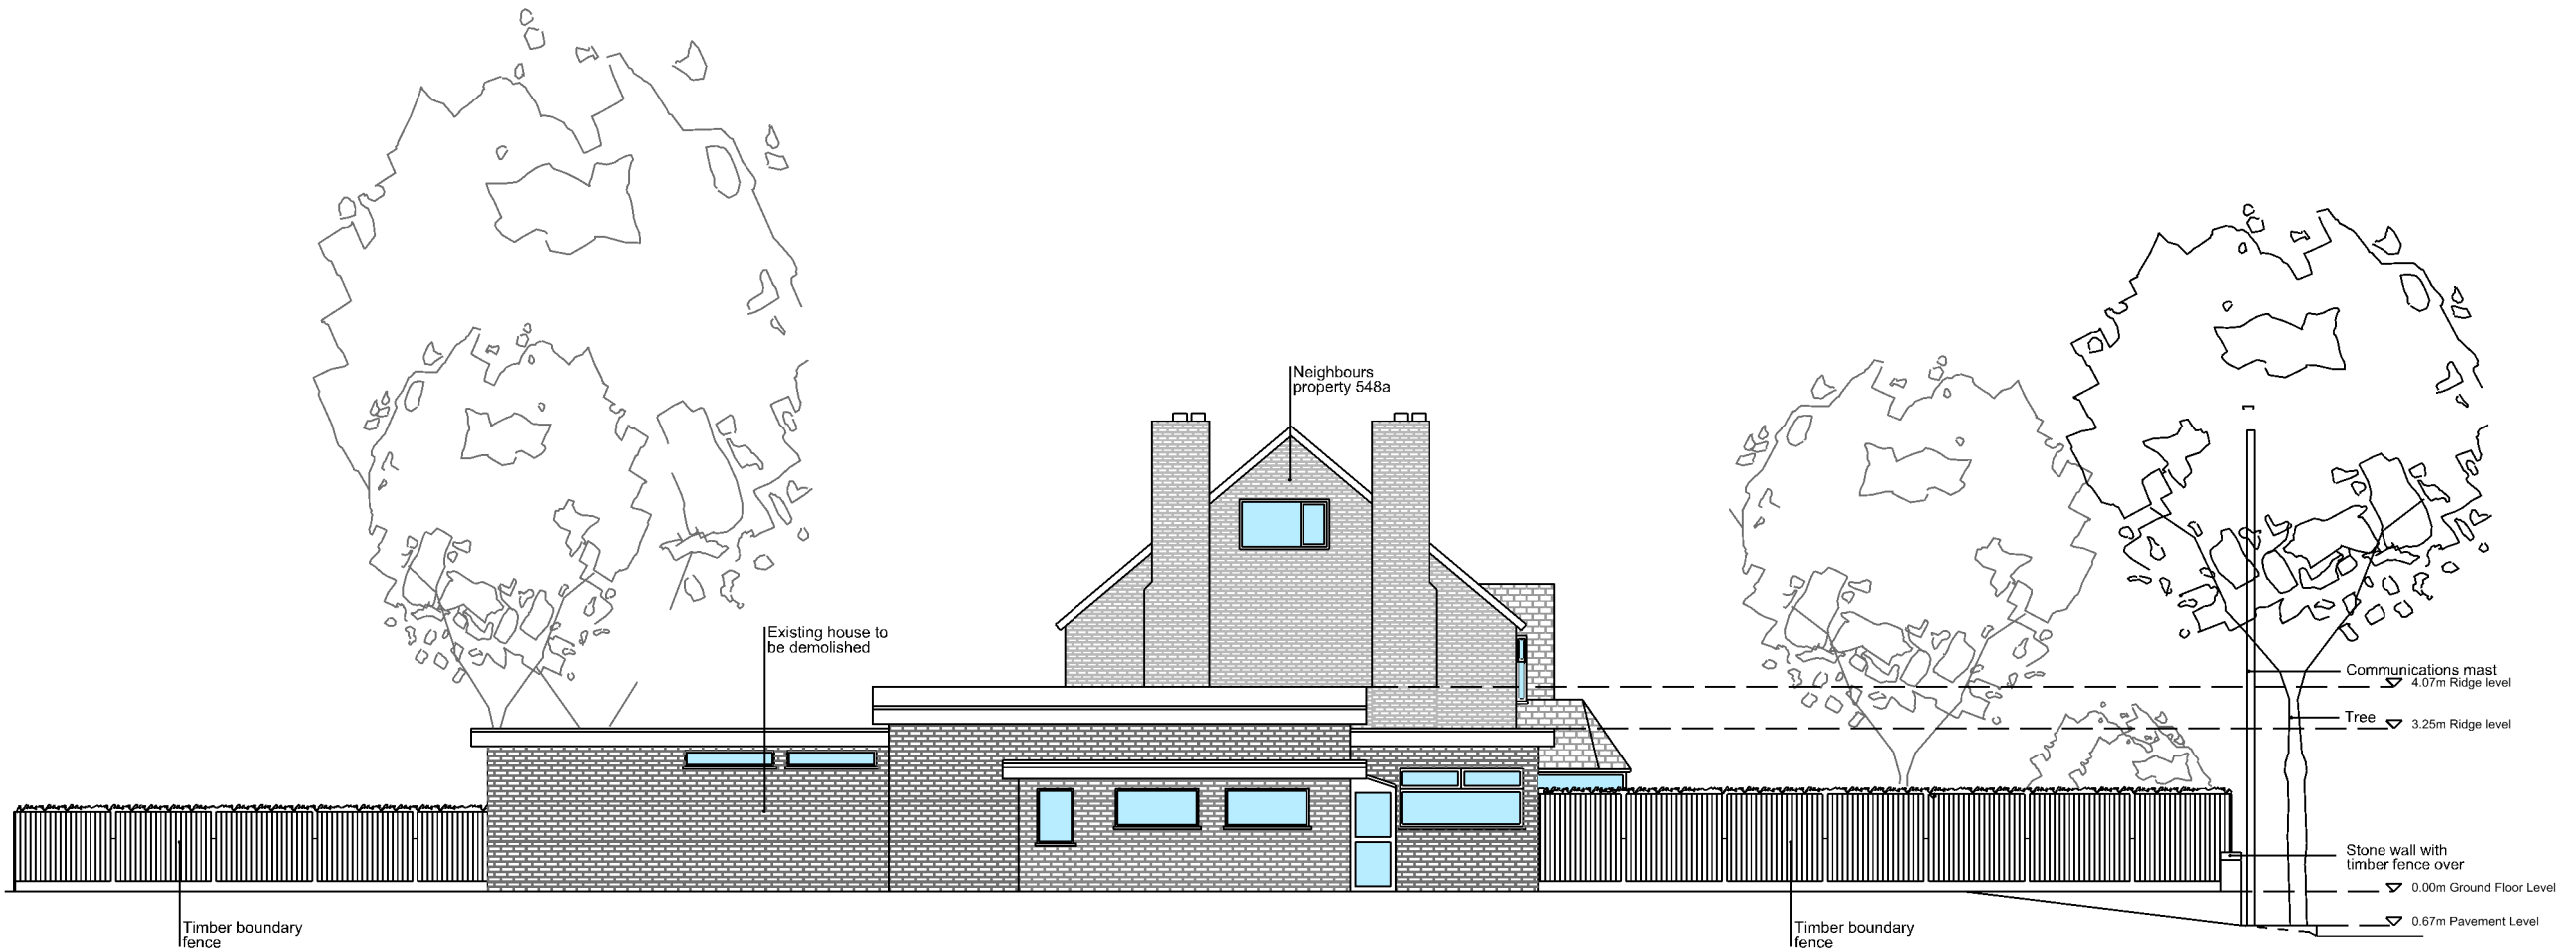



Existing North Elevation - street context

