




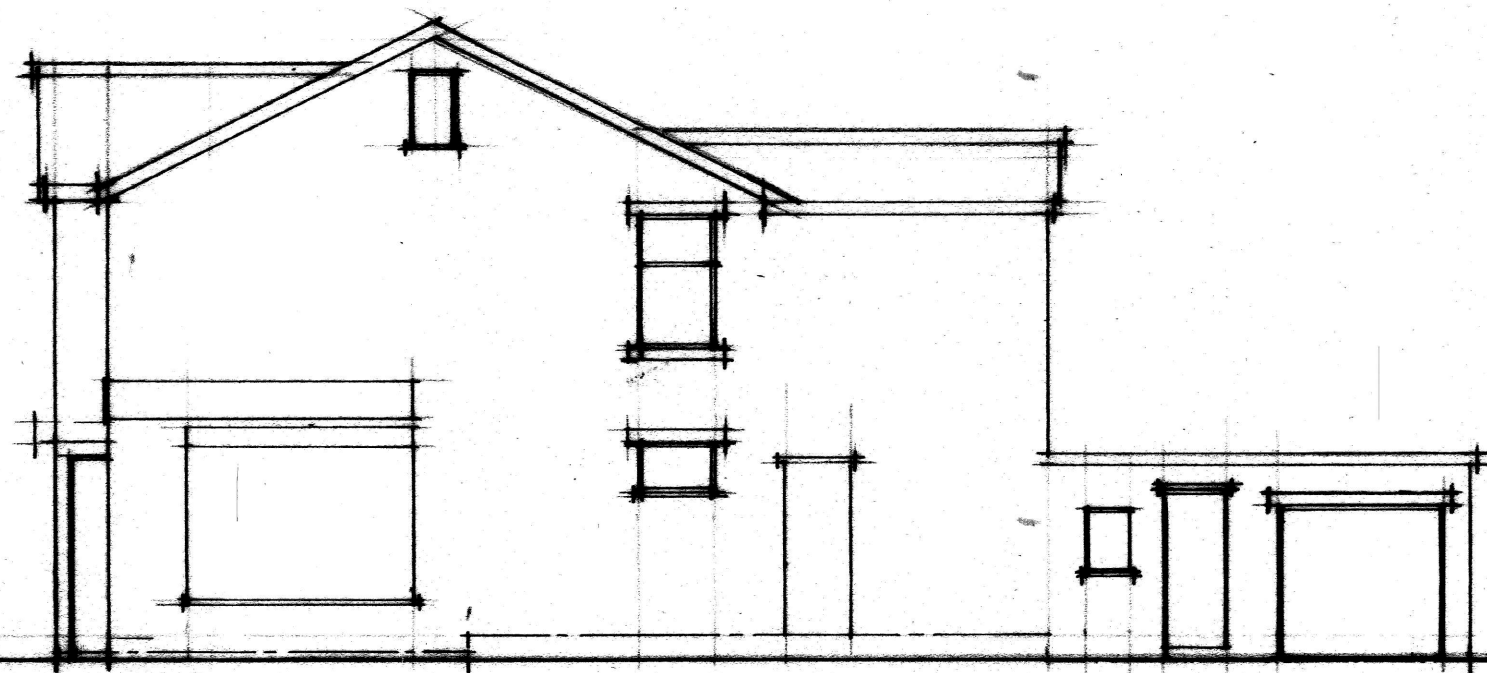


Elevations
Side

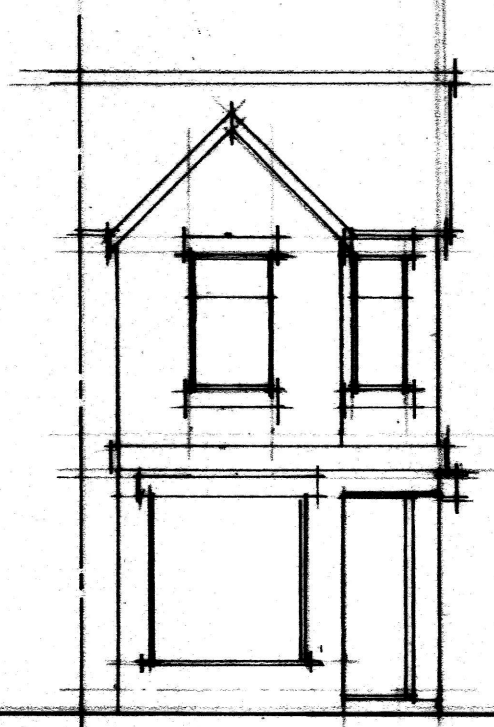

Front

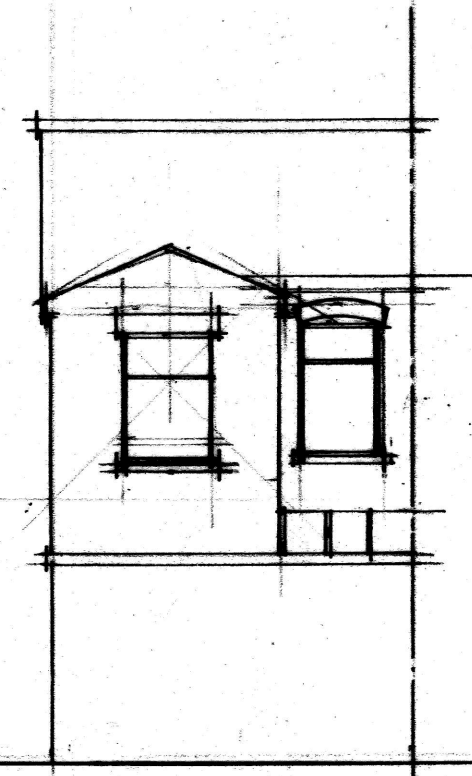

Rear

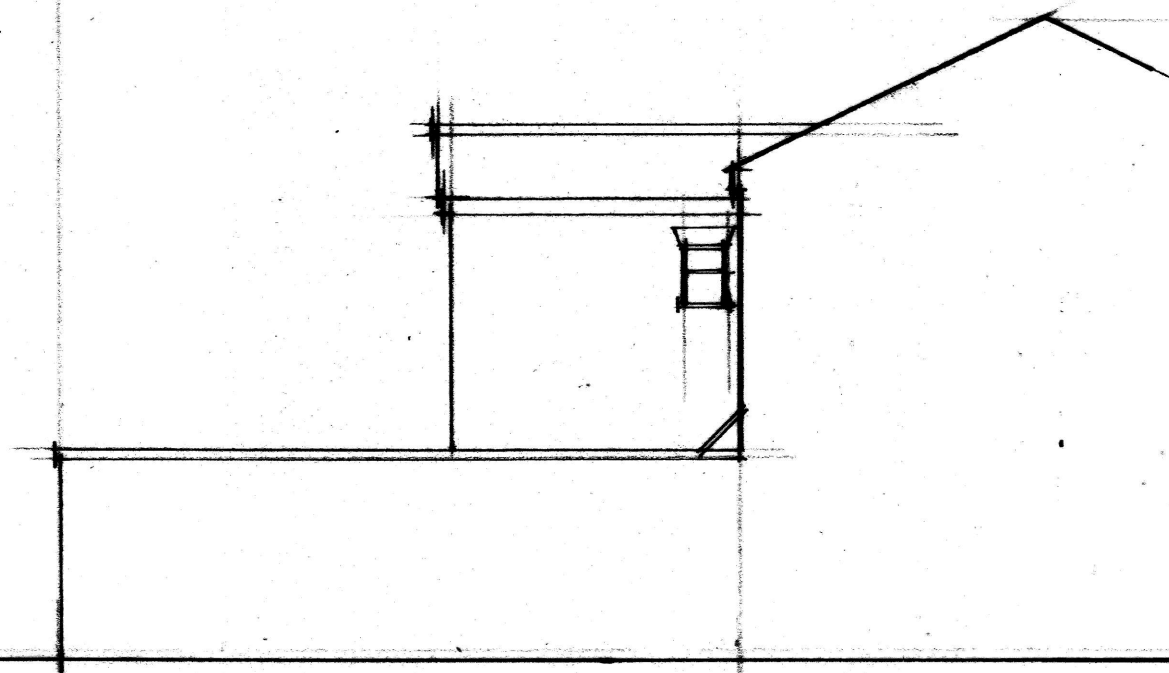

Side

No:	Revision:	Date:	Initial:

ALPHA DESIGN	
11 GILDA CRESCENT ROAD ECCLES M30 9AG TELEPHONE :0161 707 5533	
Project:	48 Broadfield Road Moss Side Mcr
Title:	Elevations (existing)
Scale: 1/100	Date: 24/10 Initial: CH
Dwg. No:	2