



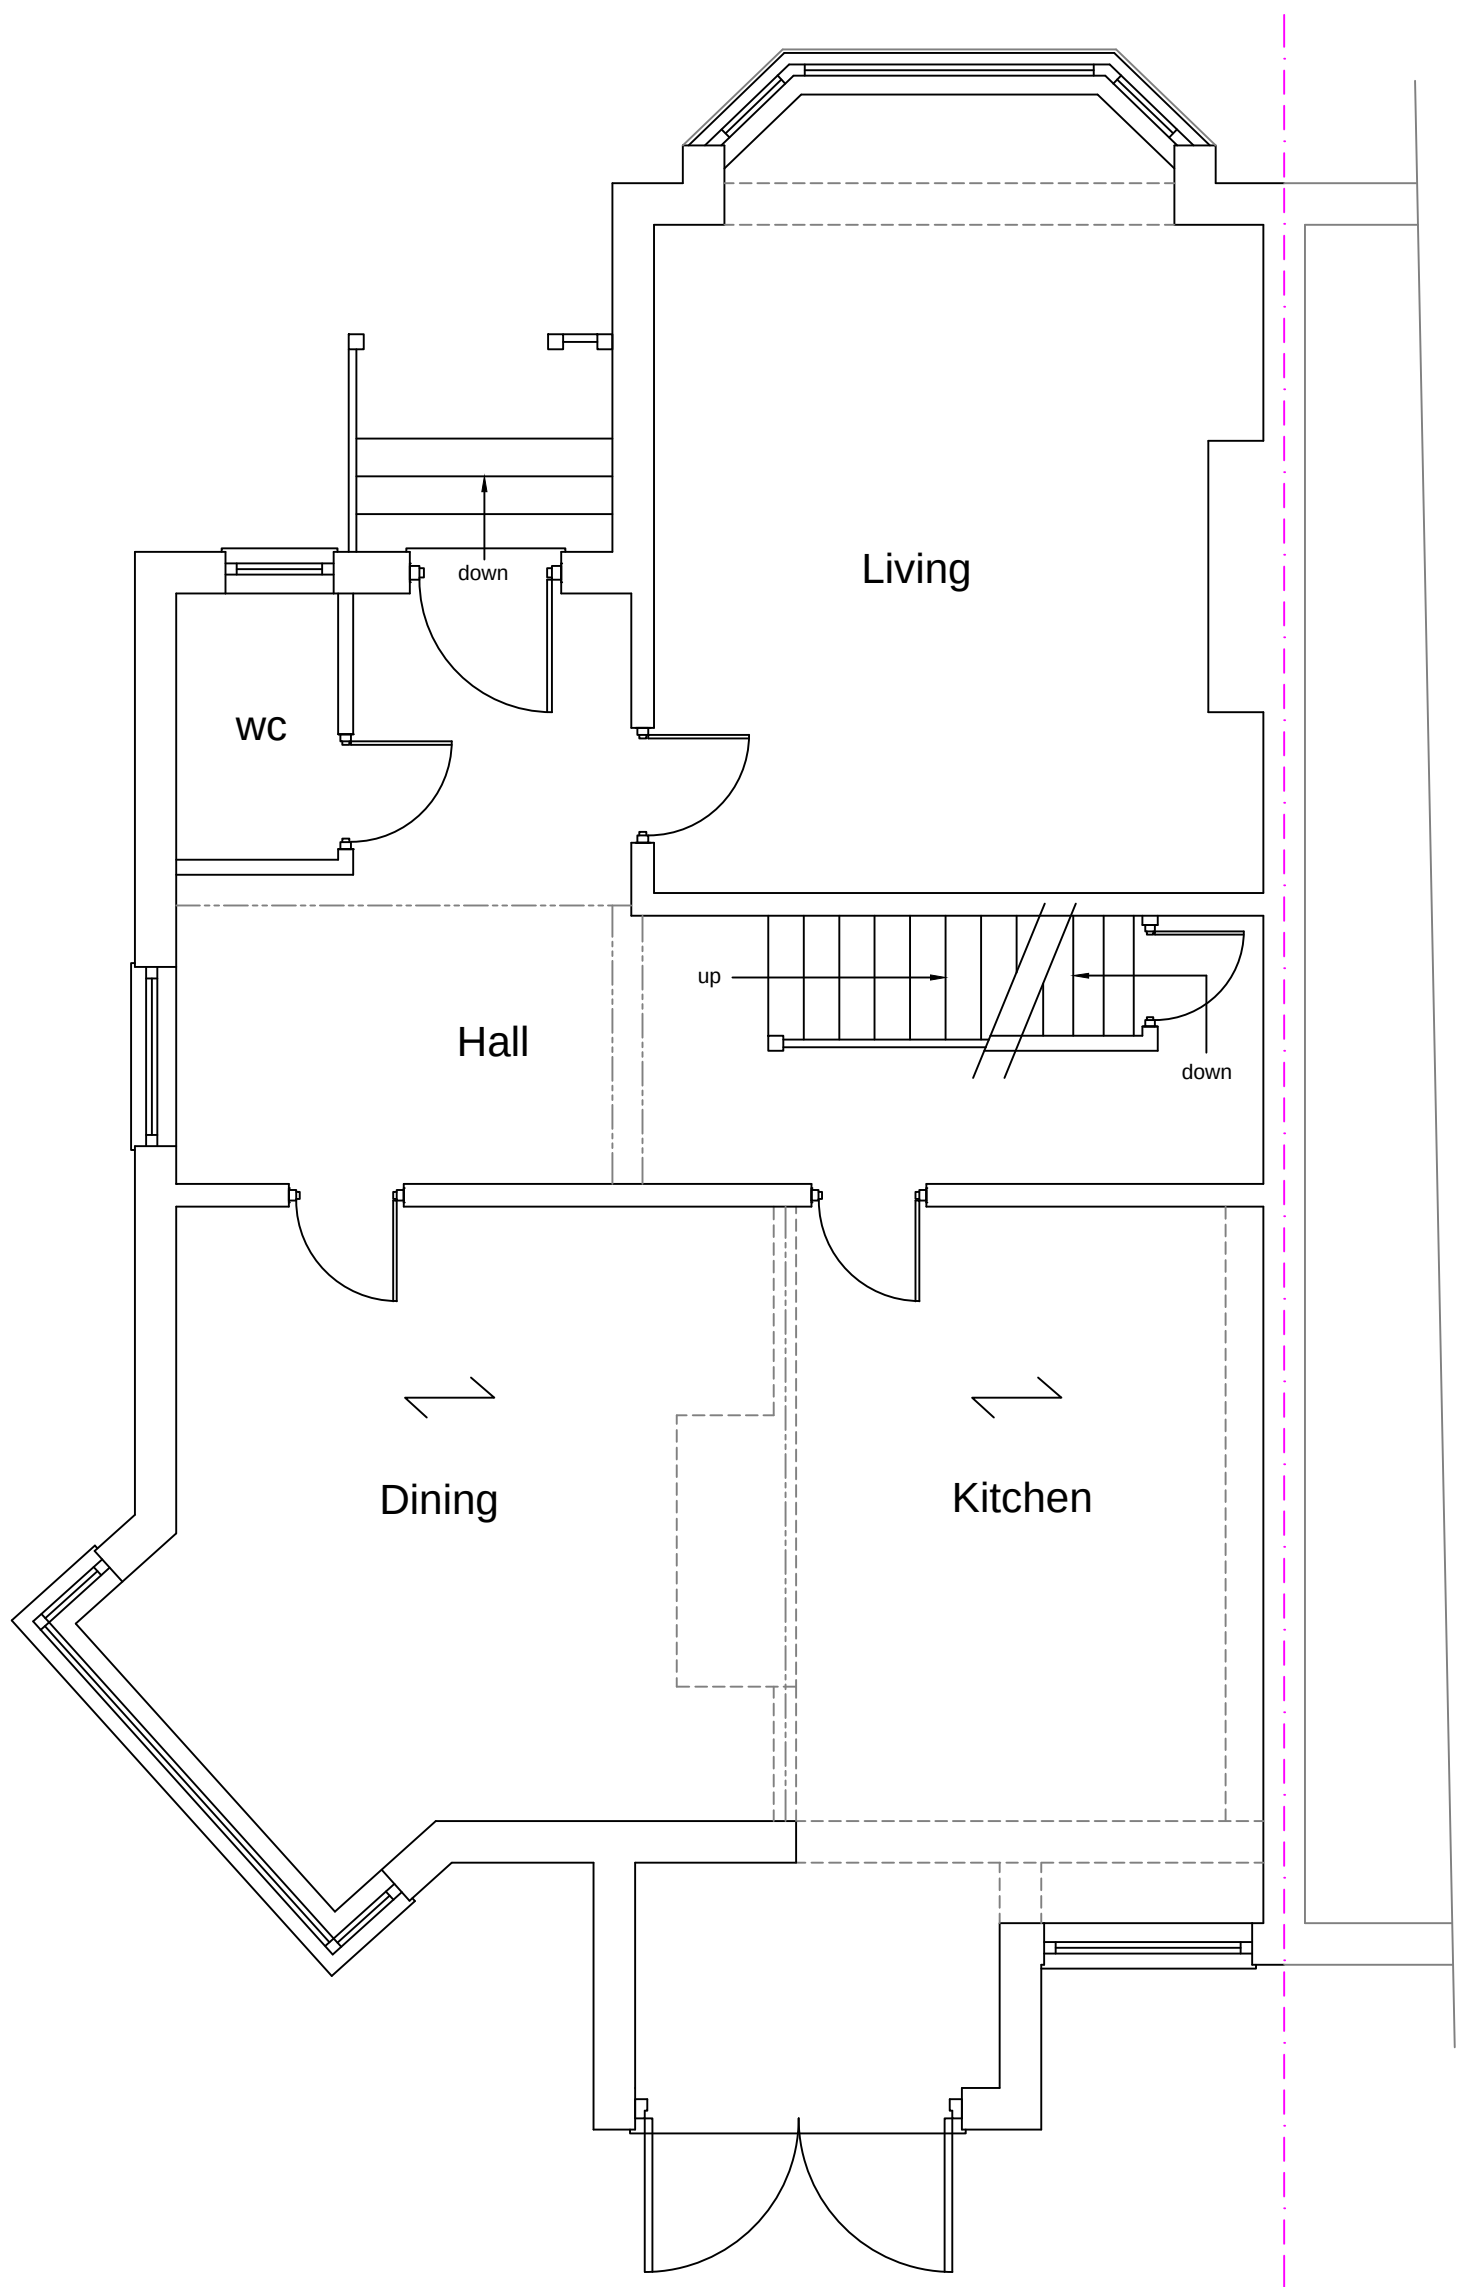


Proposed Ground Floor Plan

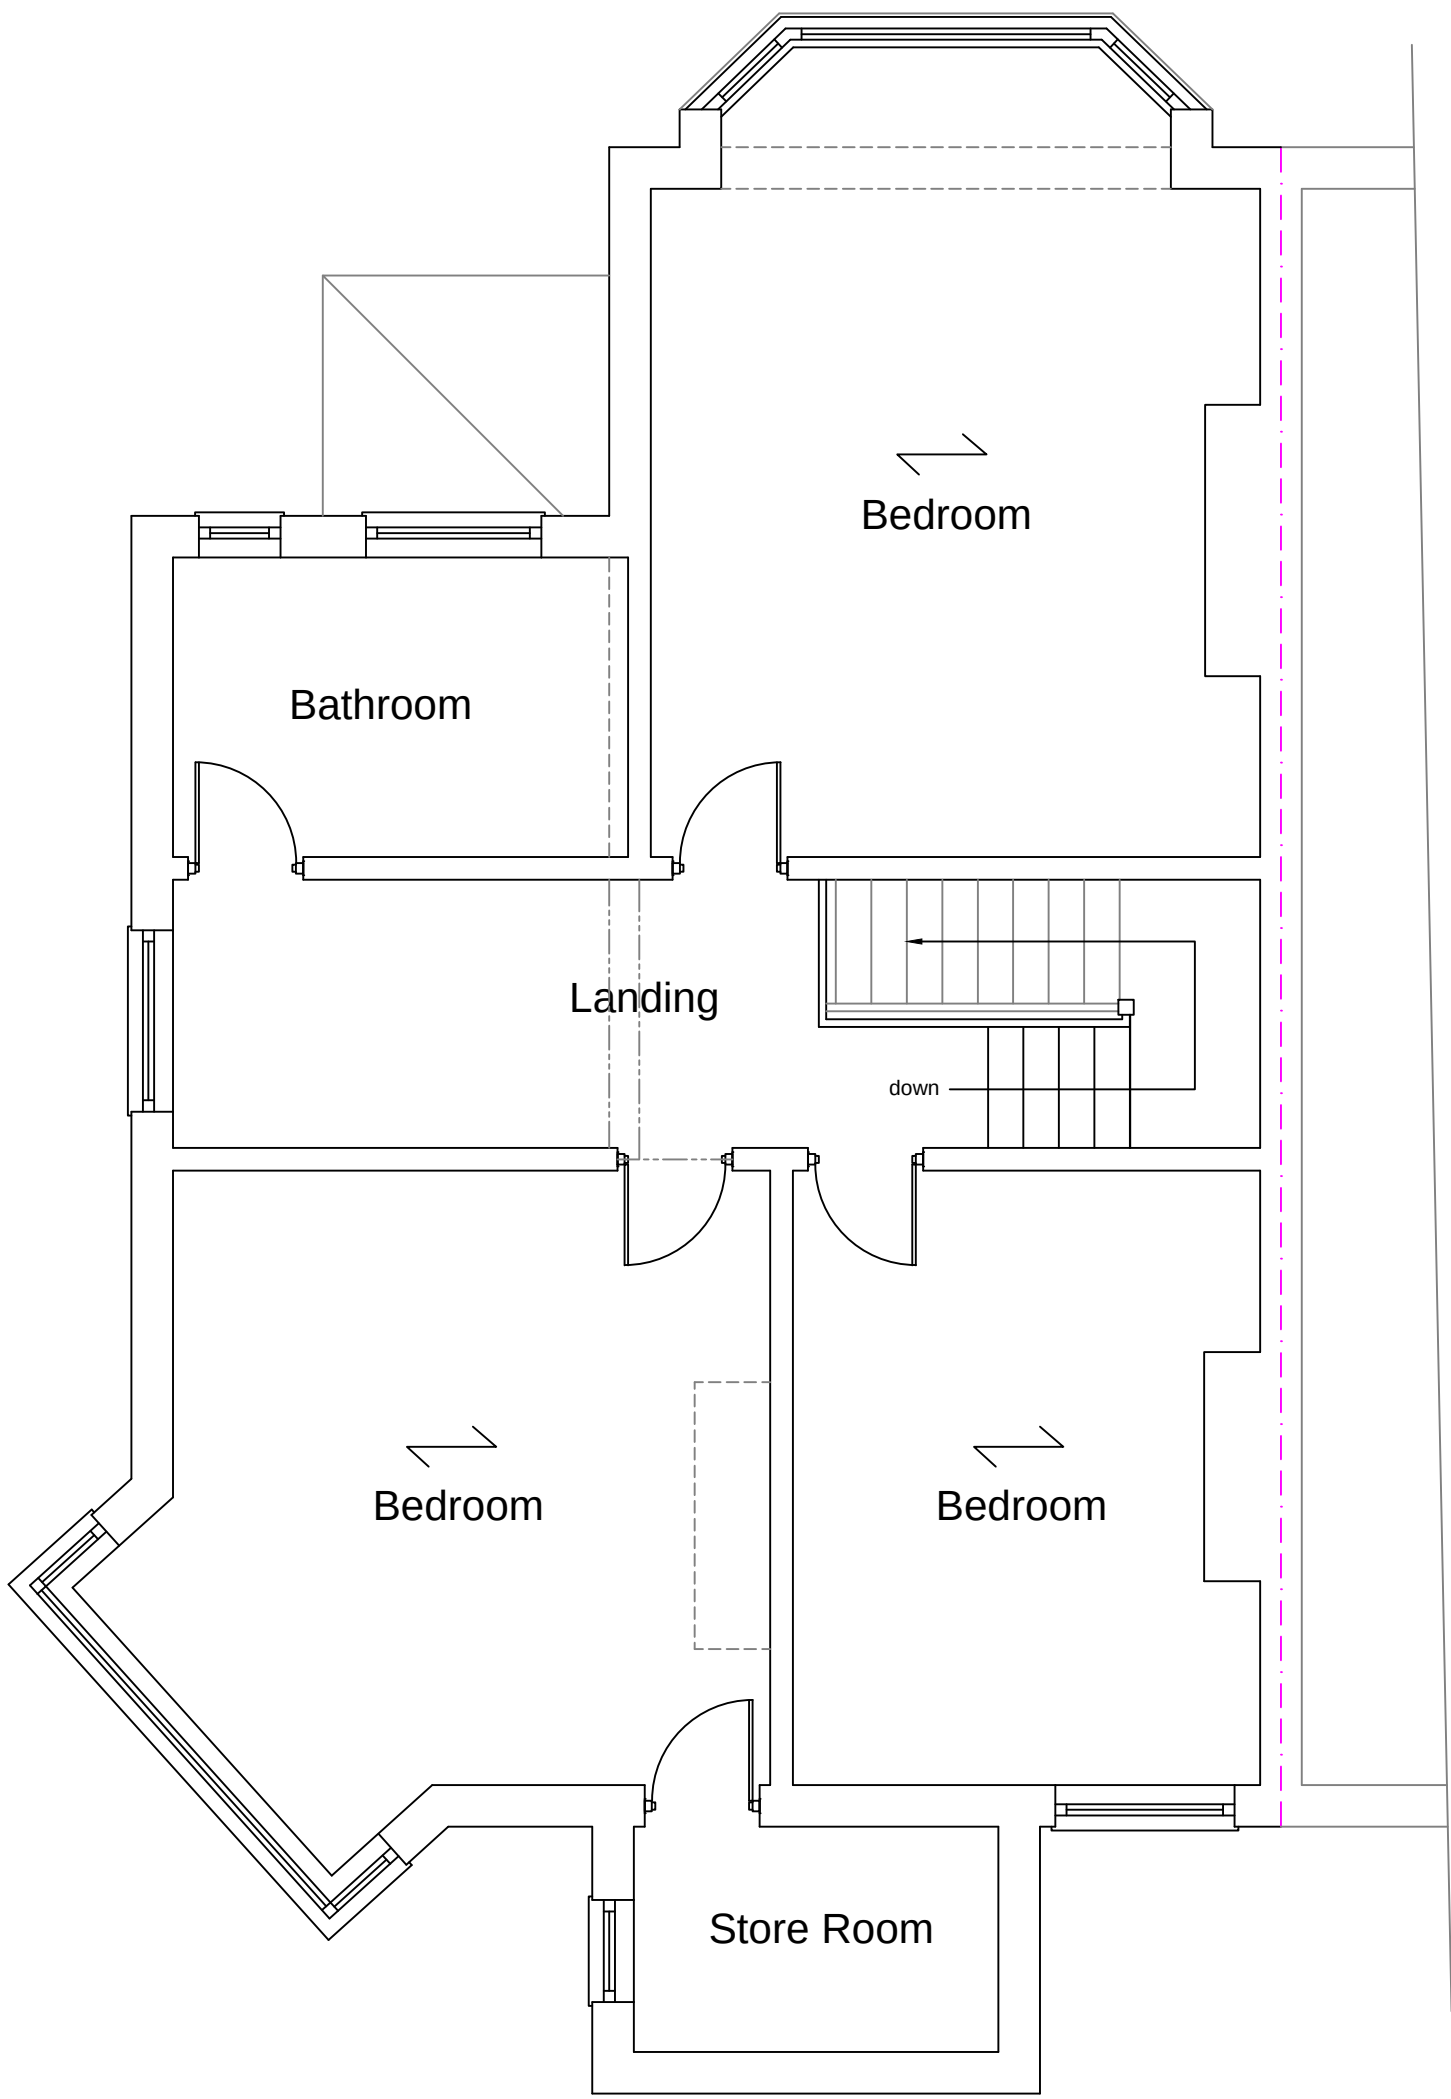

Proposed First Floor Plan

1:50

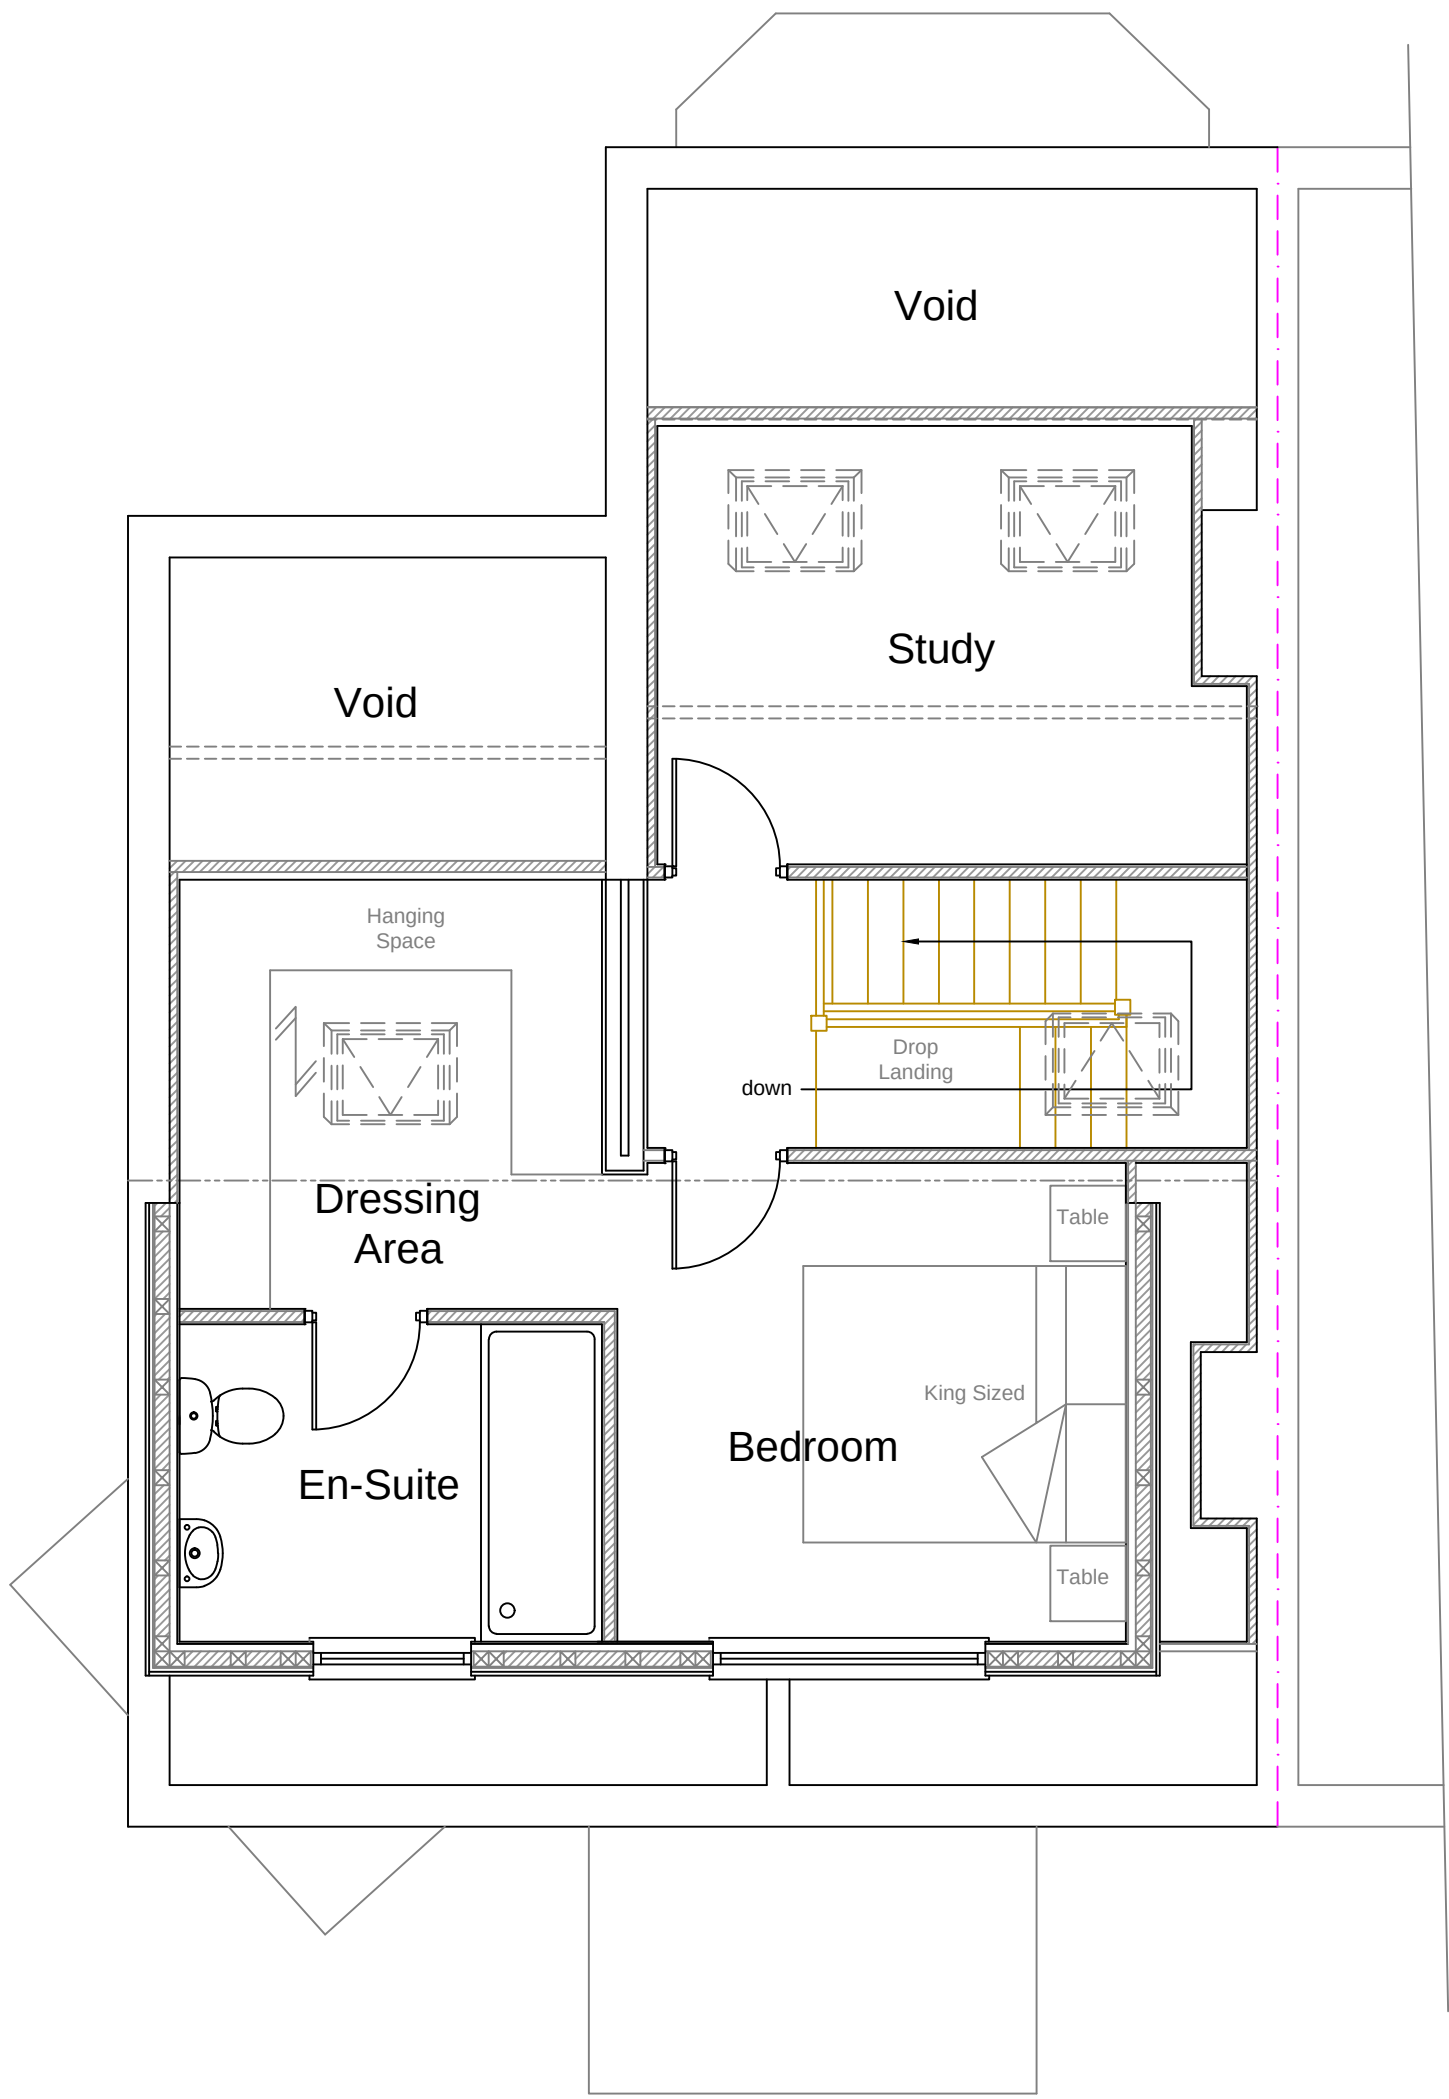

Proposed Second Floor Plan




Proposed Front Elevation



Proposed Side Elevation



Proposed Rear Elevation

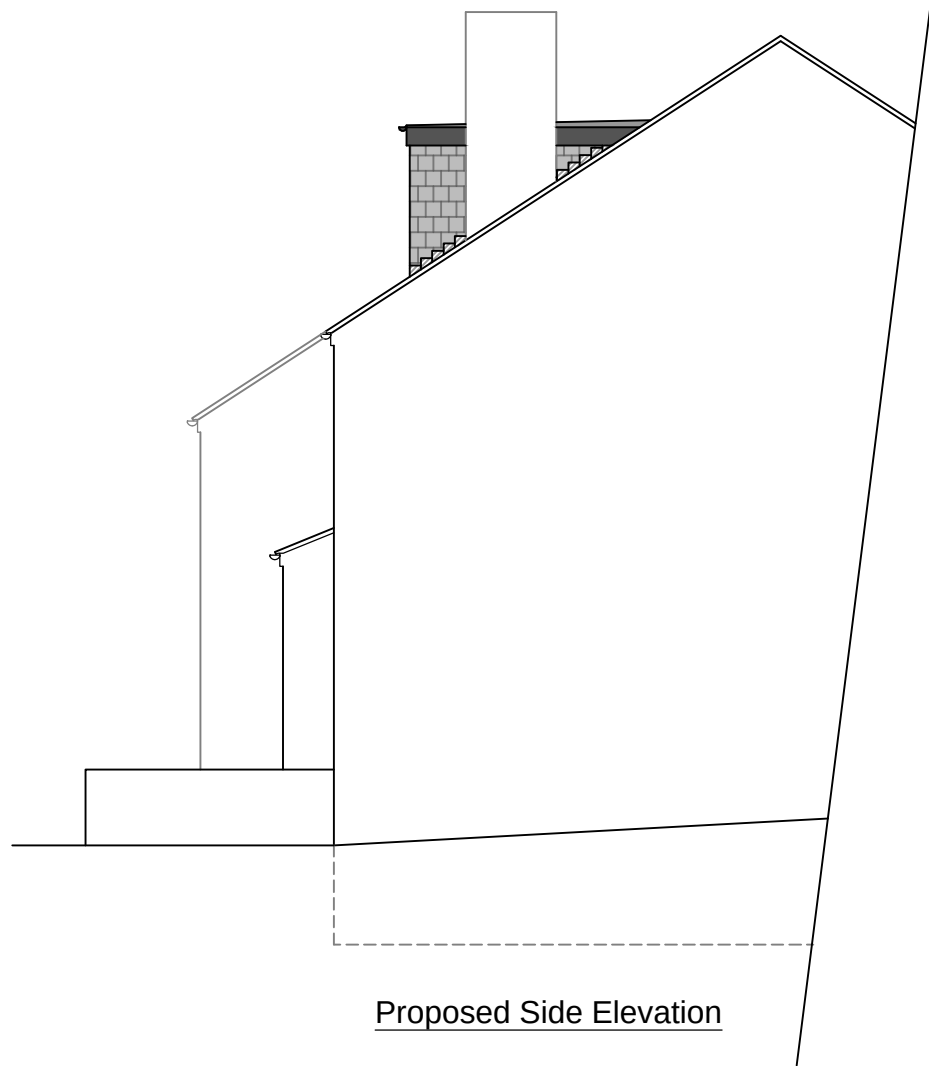

Proposed Side Elevation

1:100