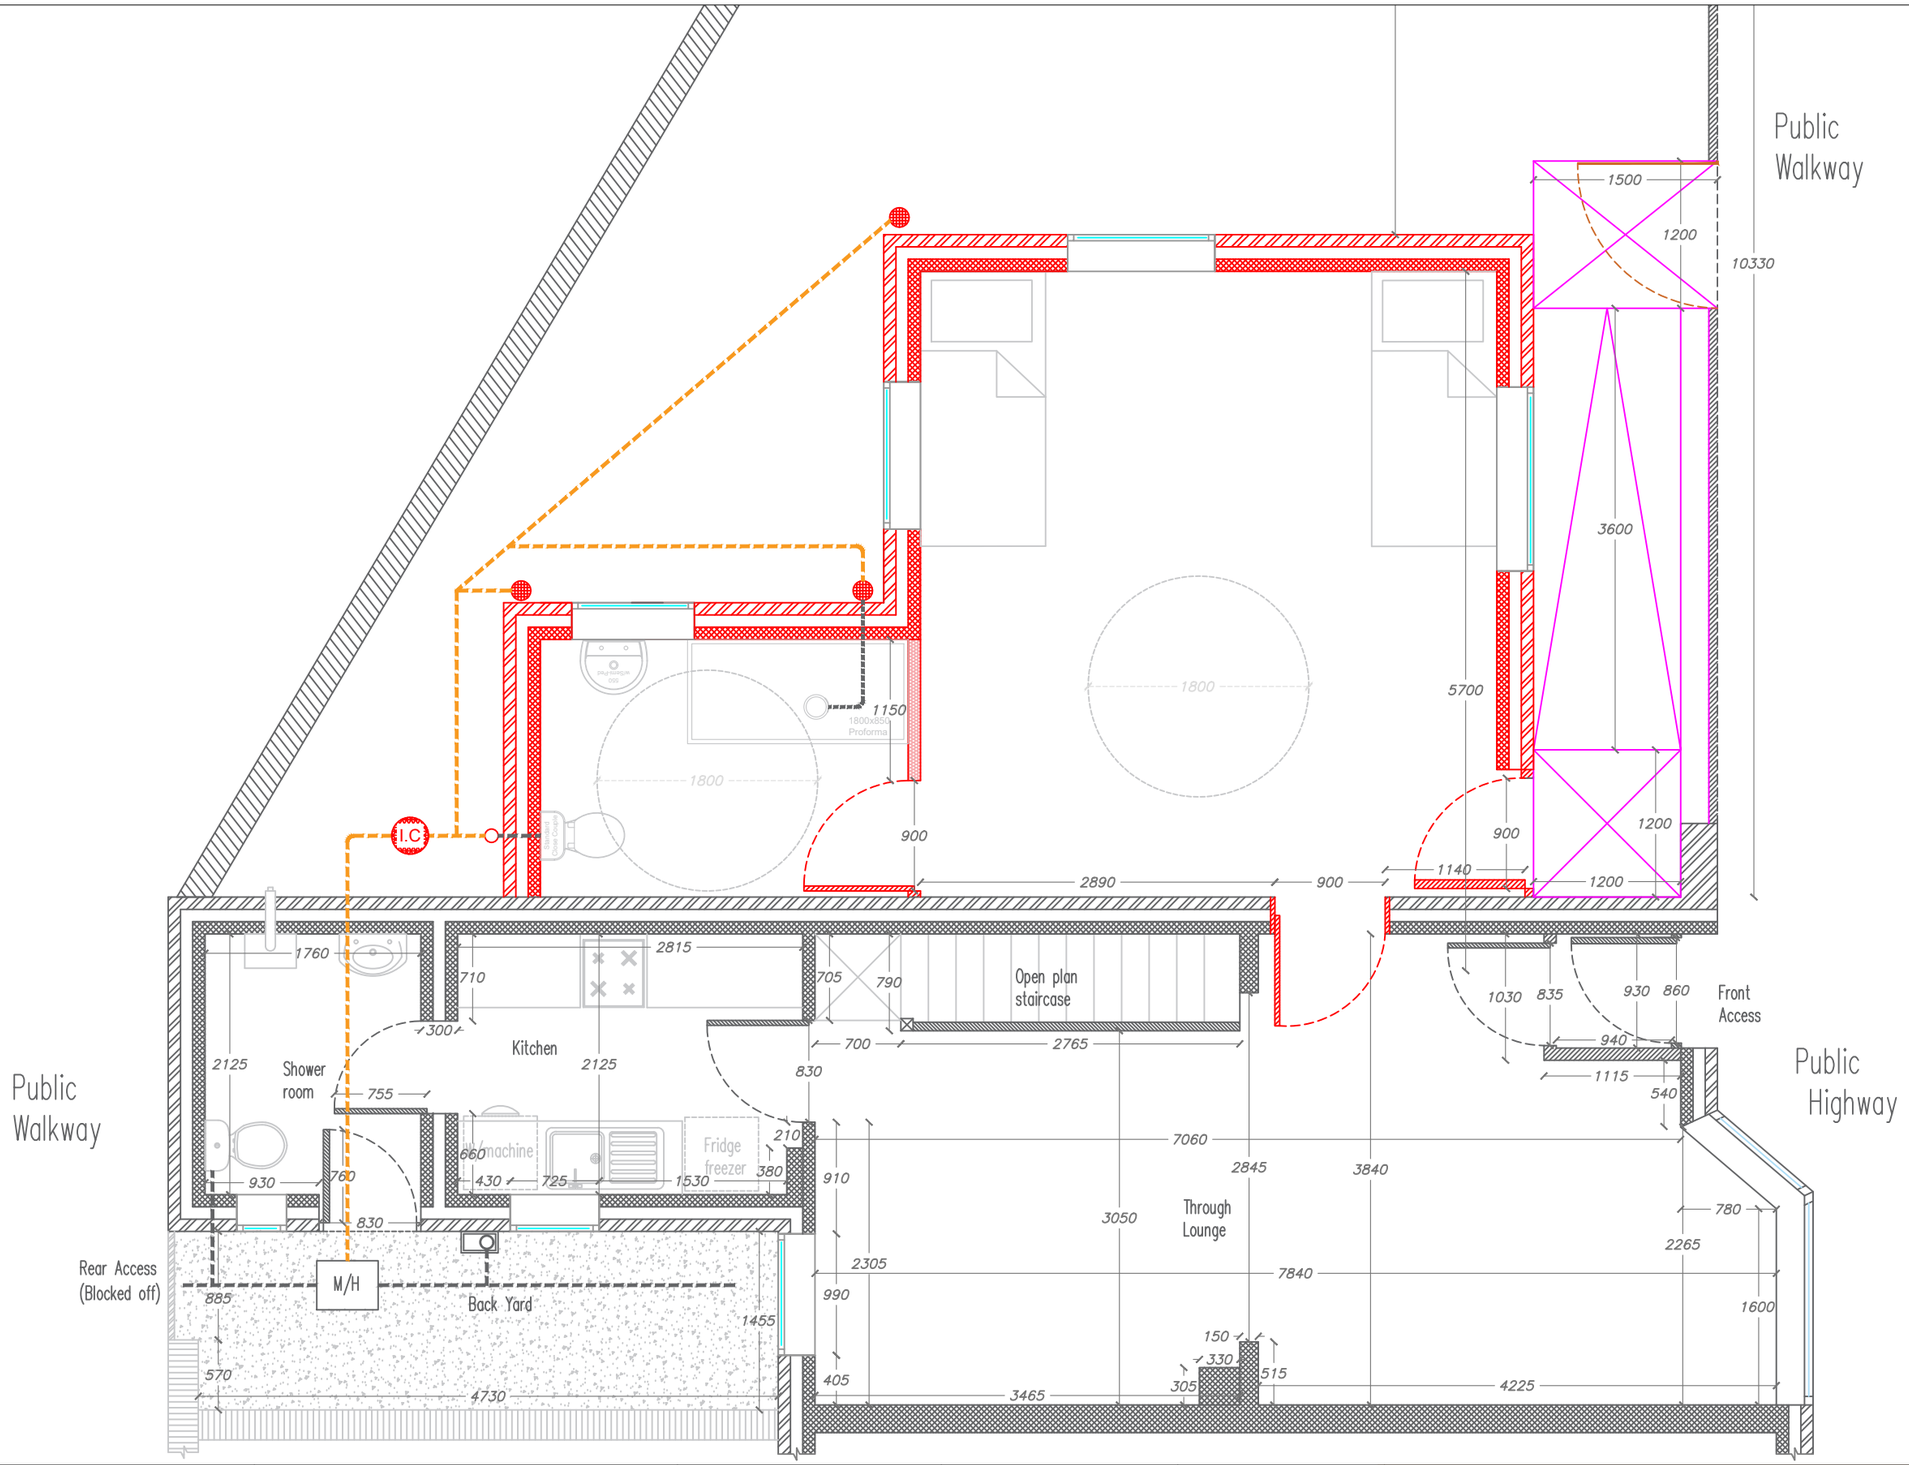


Manchester Equipment & Adaptations Partnership Technical Officer Service 29 Poland St, Unit 1 Ancoats, Manchester, M4 6AZ	Applicants name: Mr Abdullah Usman Property address: 19 Clibran St Cheetham Manchester M8 0RD	Revisions: 1= 31/03/21,SS 2=25/06/2021=JR **REV SS -**	Drawn By: Shaun Stephenson	Date:03/02/2021 Scale: **1:50**	Paper Size: **A3**

Manchester Equipment & Adaptations Partnership