All dimensions are to be checked on site. This drawing shall not be scaled to ascertain dimensions.

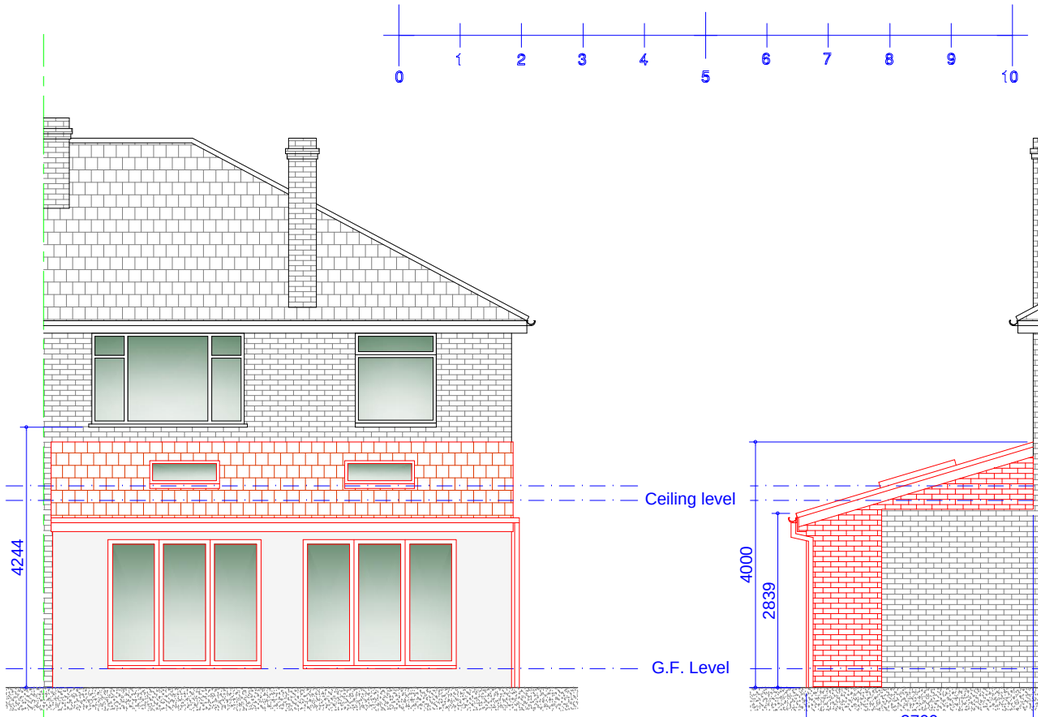

Proposed Rear Elevation
Scale 1:100

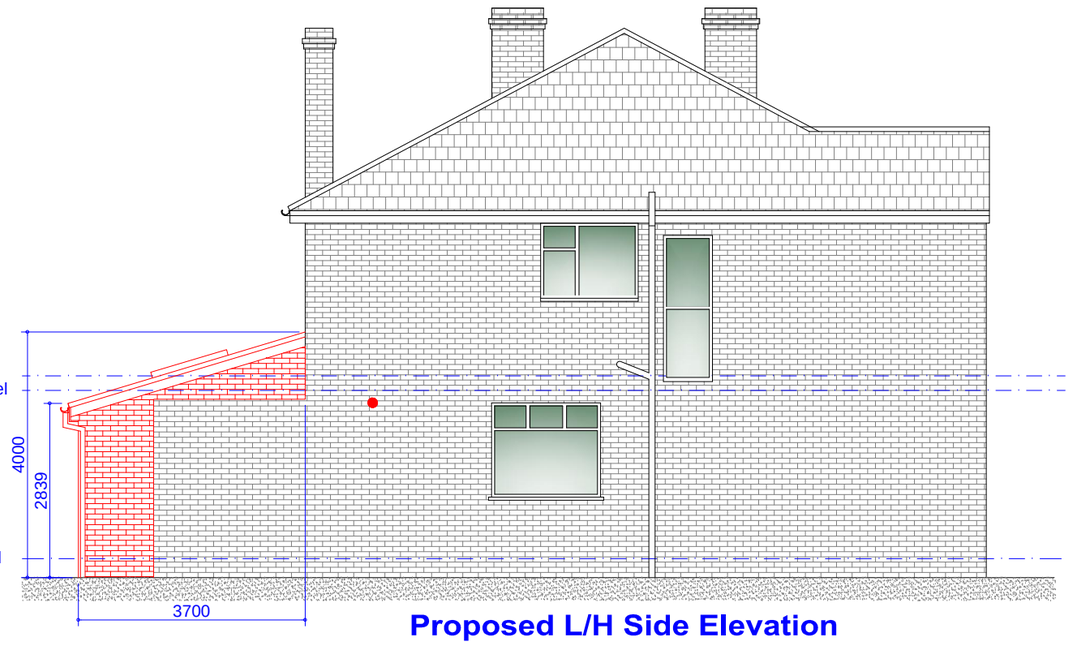

Proposed L/H Side Elevation
Scale 1:100

Materials -
Roof - Grey concrete interlocking roof tiles.
Windows - Grey UPVC DG.
Doors - Grey Aluninium DG.
Walls - Rear elevation: Off-white K rend
Side elevations: Brown Mix commons.

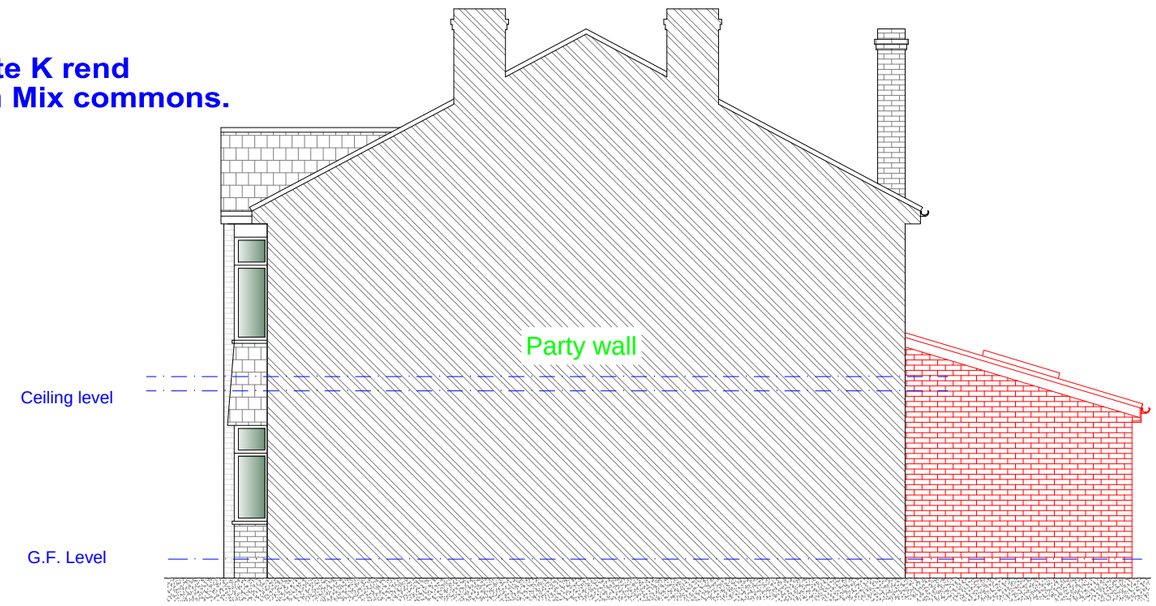

Proposed R/H Side Party Wall Elevation
Scale 1:100

Rev	Date	Description

Issued For : INFORMATION PURPOSES ONLY

Client
Mr. Andy Burrows

Project
323 Barlow Moor Road,
Manchester M21 8HQ
Proposed single storey rear extension.

Scheme - Drawing Title
Proposed Elevations.

03 — Drawing No. — Revision
Date 05.10.21
Scale 1:100 @A3

JK Technical Services (NW) Ltd
Tel: 0161 728 5730
Mob: 07741175755
www.jktechservs.co.uk