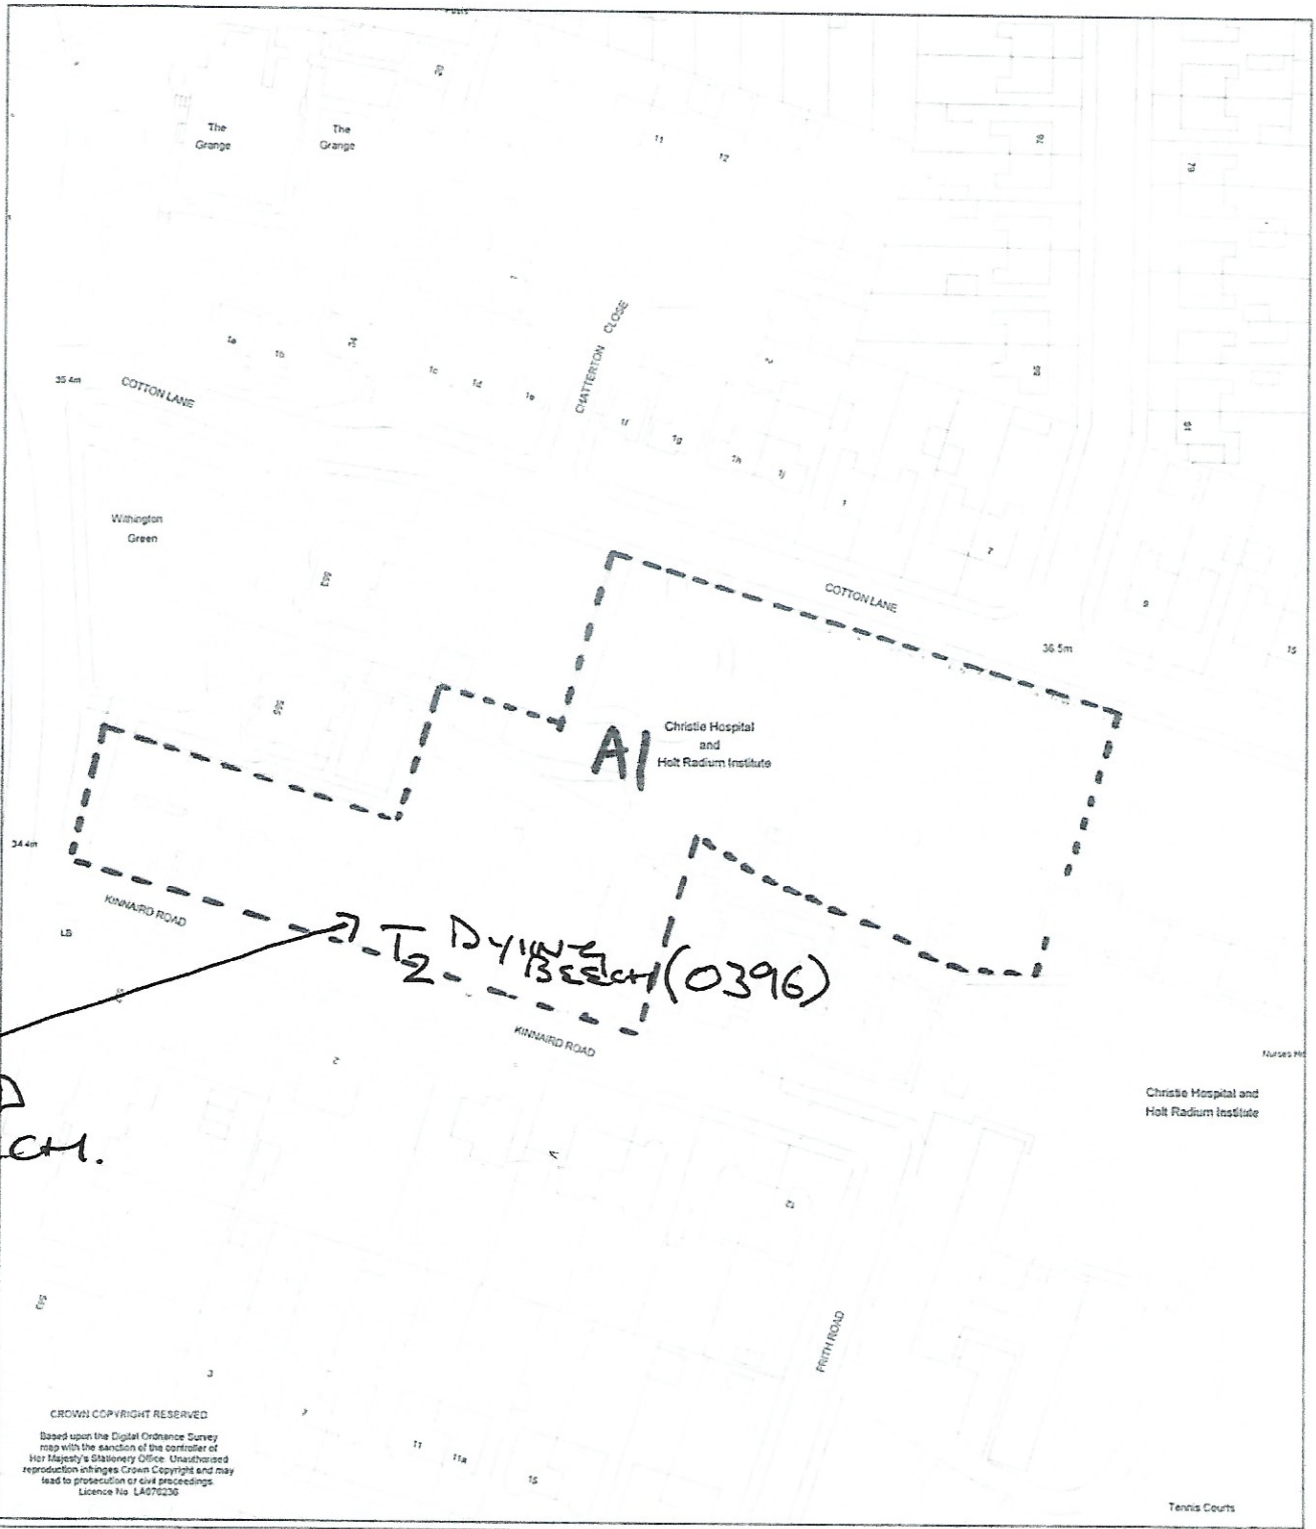


DEAD BEECH.

Scale: 1:1250

N

Date: 8th April 2002

MANCHESTER CITY COUNCIL

Proposal: Proposed site for area TPO at Christie Hospital Kinnaird Road car park site.

APPLICATION 131696/TPO/2021.