N

NOTES

- All dimensions and levels are to be checked on site.
- Any discrepancies are to be reported to the architect before any work commences.
- This drawing shall not be scaled to ascertain any dimensions. Work to figured dims only.
- This drawing shall not be reproduced without express written permission from AEW.
- Title overlay drawings and ownership boundaries are produced using all reasonable endeavours. AEW cannot be responsible for the accuracy or scale discrepancy of base plans supplied to them.
- All works are to be undertaken in accordance with Building Regulations and the latest British Standards.
- All proprietary materials and products are to be used strictly in accordance with the manufacturers recommendations.

CDM 2015


Client notified of duties: **At Design Workshops**

Principal Designer: **TBC**

Unless noted below, all known hazards have been highlighted on the drawing:

- Drawing Based on OS Pro map.
- Scale for planning purposes only.
- Extent of McDonald's Demise Indicated:
- Application Boundary Indicated:

Notes:
All drawings to be read in conjunction with all other drawings as noted on issue sheet.

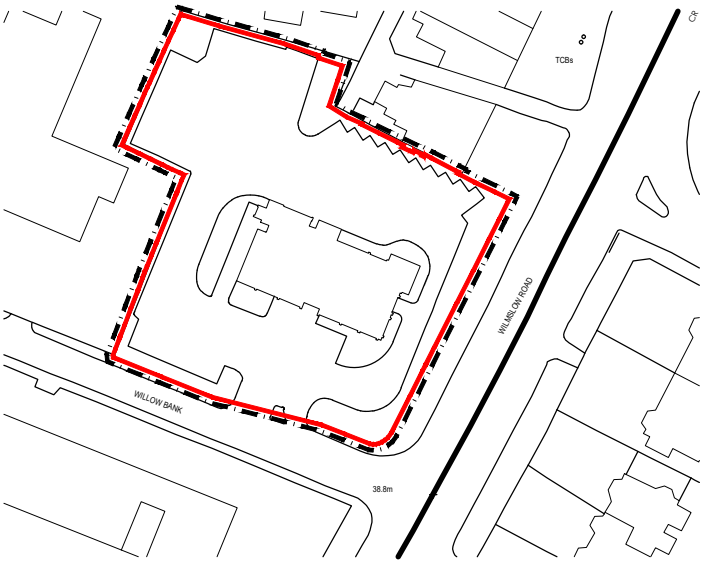

0 10 20 30 40 50m

Scale 1:1250

LOCATION PLAN

REV	Date	Drawn by: -	Checked by: -
A	22/10/2021	EV	MW

Updated following stage 2/PSM Meeting 19/10/2021
- Work in progress stamp removed

Status	Purpose of Issue
-	**For Information**

drawing stage: **PLANNING**

client: **McDonald's Restaurants Ltd**

project	store
FALLOWFIELD MANCHESTER	**0206**

drawing title: **LOCATION PLAN**

date	**15/10/2021**	drawn	**EV**
scale@A4	**1:1250**	checked	**MW**

PLANNING

Rev **A**

Job No **12545_AEW_0206_1001**

aew architects
0161 214 4370
www.aewarchitects.com

Aew