

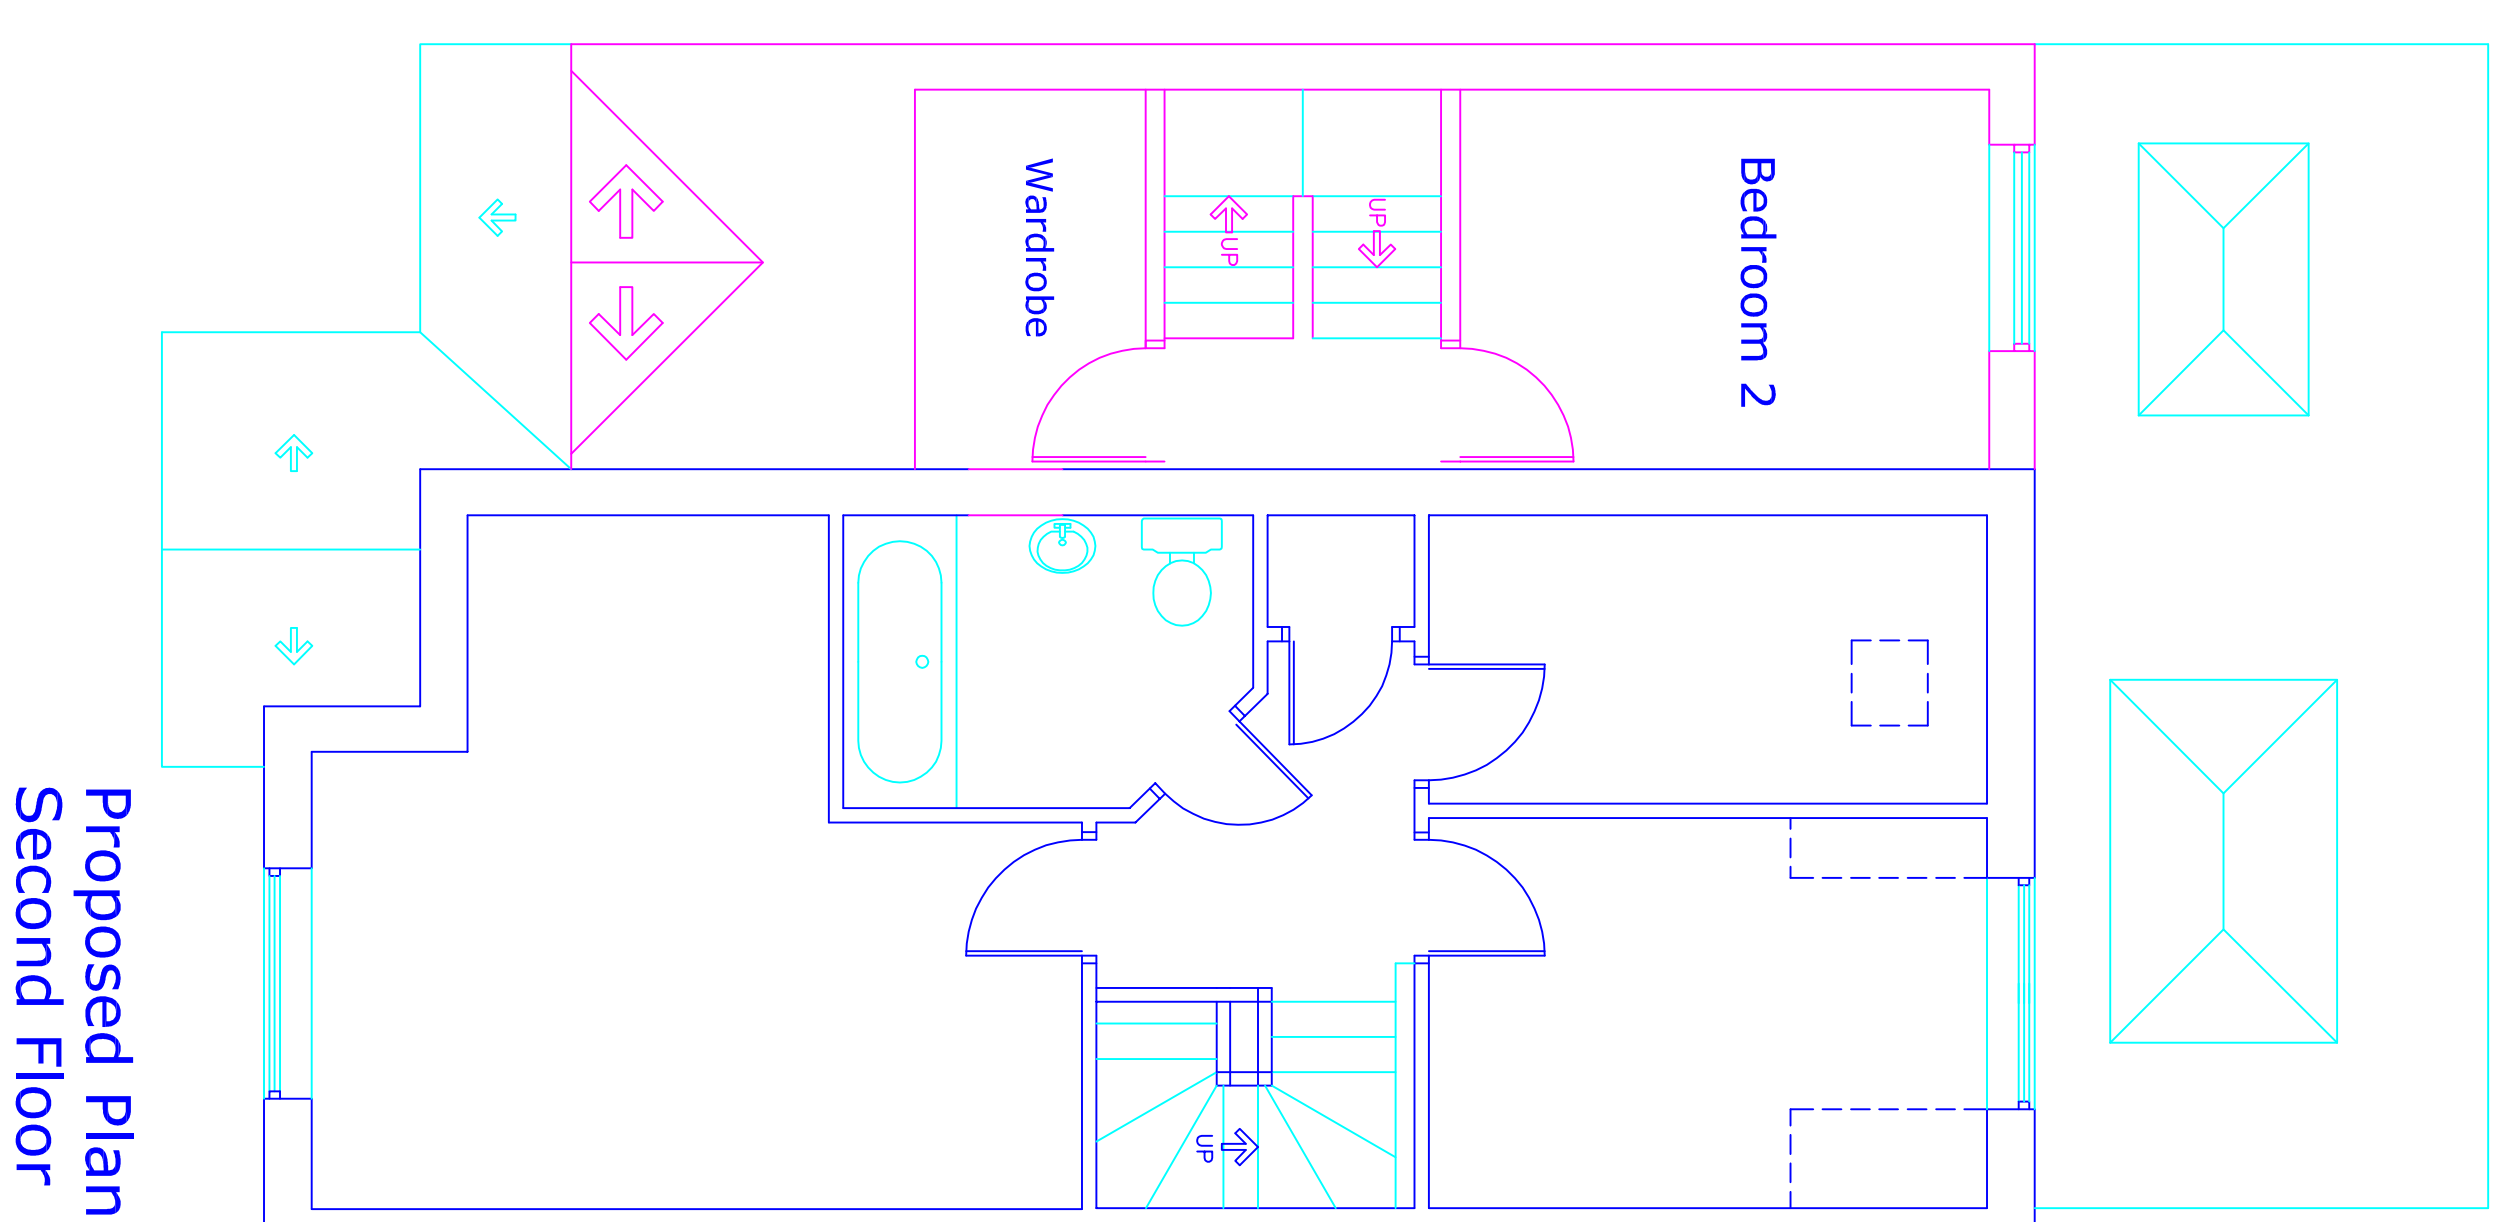


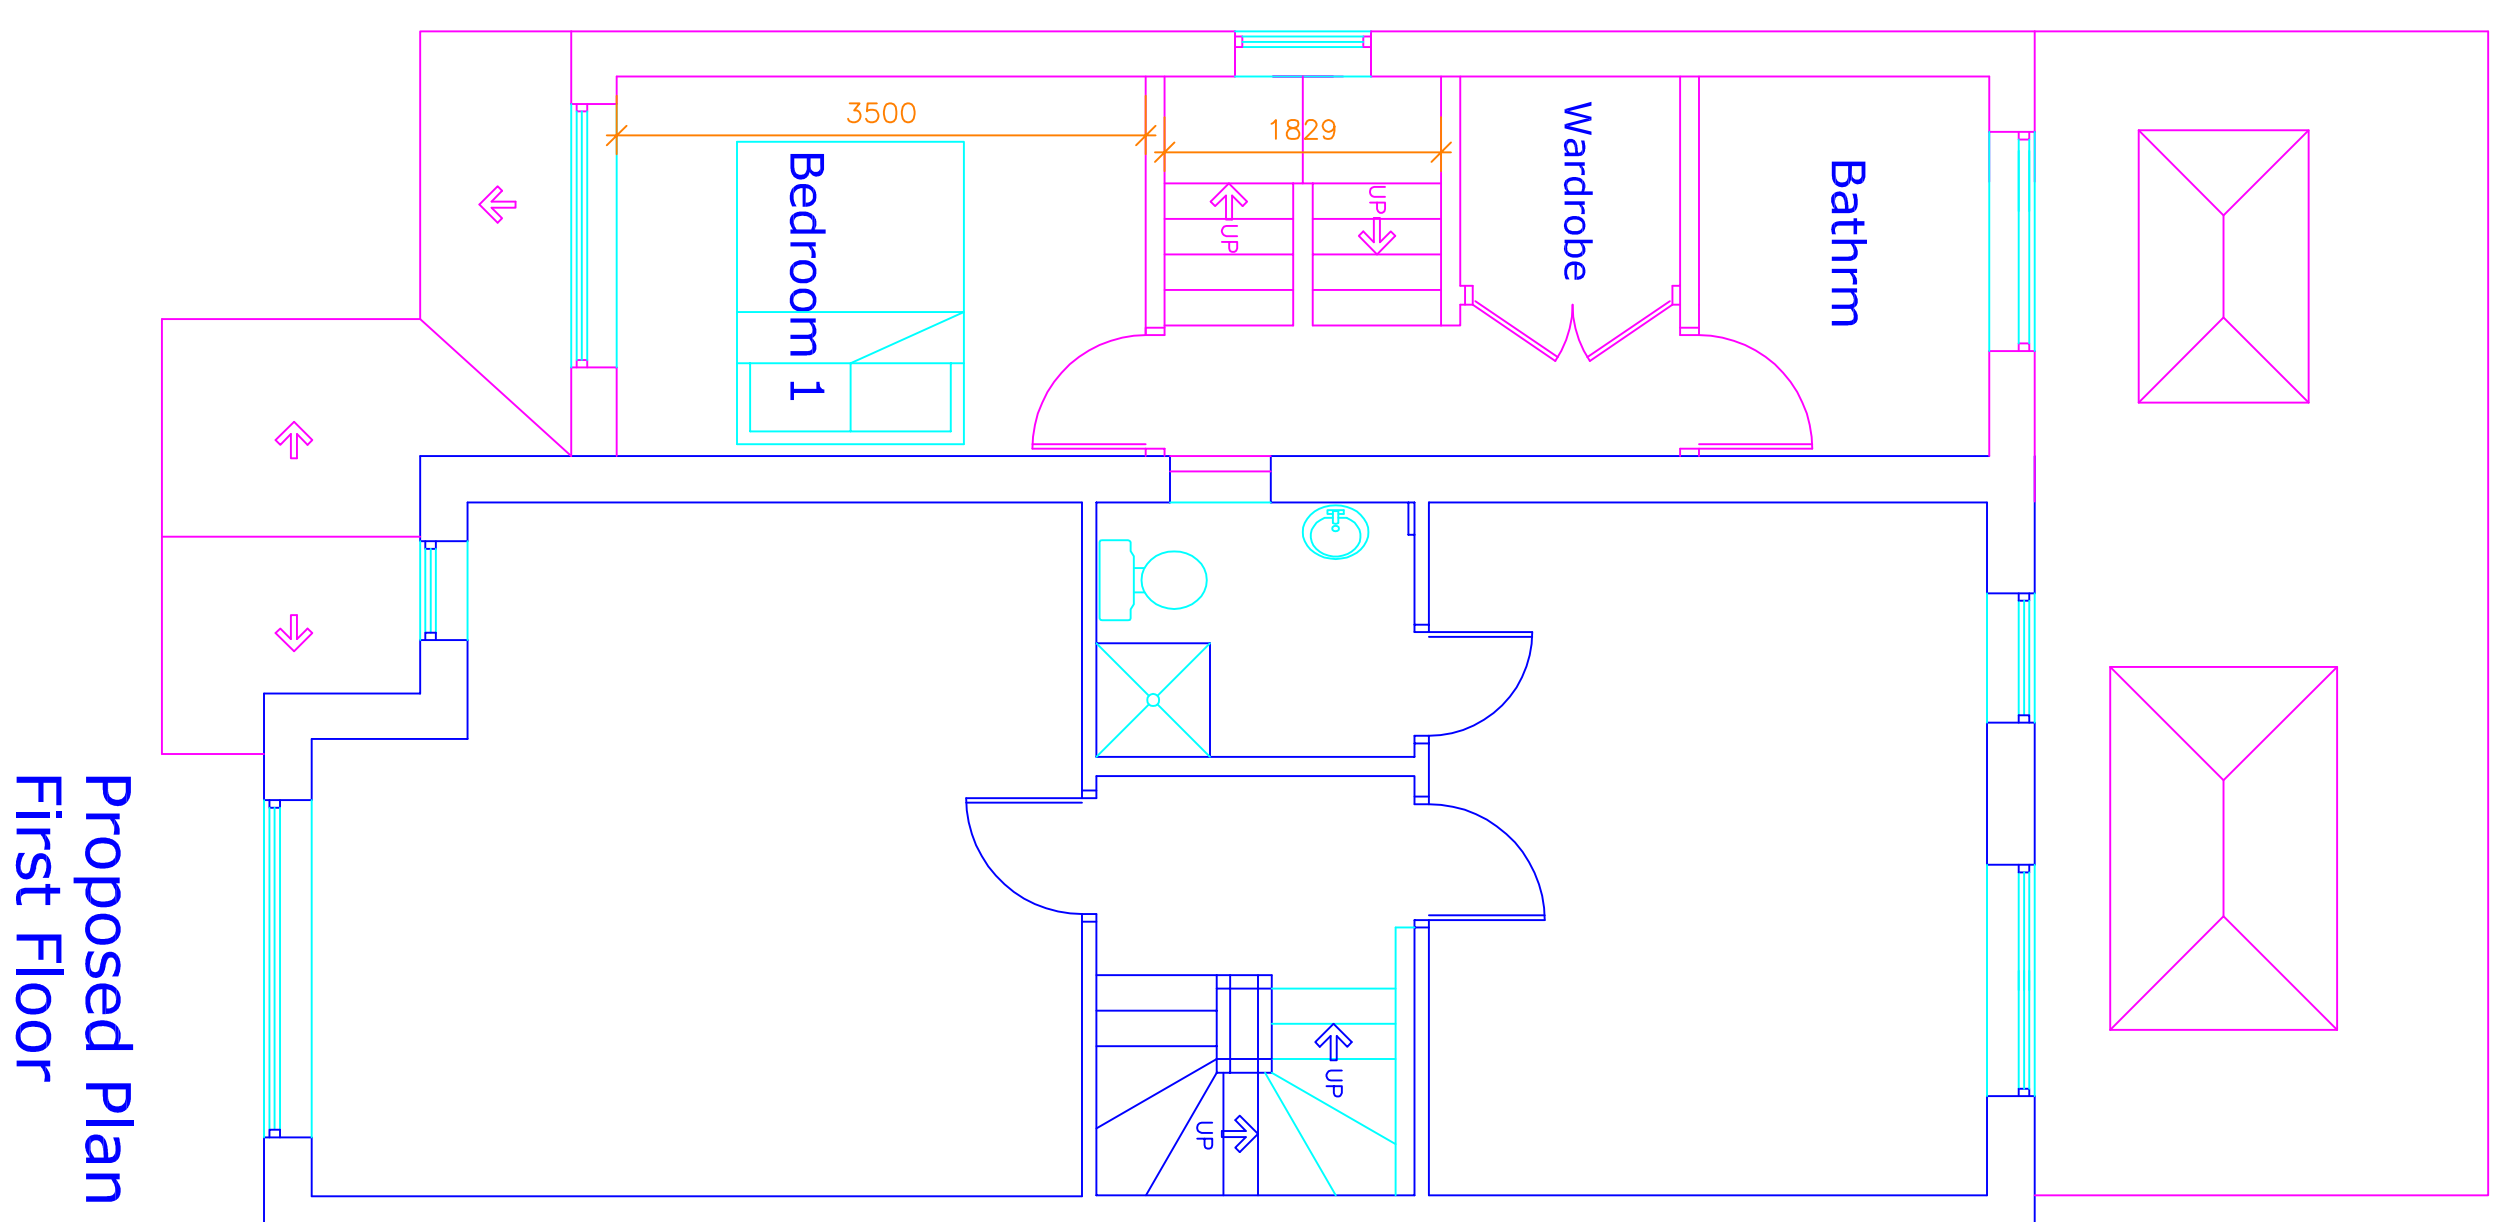

E	Reduced at planners request	13.12.2021
D	Further amendments	06.09.2021
C	Approved as N/A Windows moved to suit internal layout Additional side door added	
B	Extension reduced in width 50mm Approved drawing	04.06.2020 19.05.2020

This drawing and design concept is the property of PPV design. It should not be reproduced without written permission

2 Helmsshore Road, Holcombe Village
Ramsbottom, Lancashire BL8 4PA
Gleny Peardon (BA Hons) DipArch RIBA
gpa@ppw-design.co.uk www.ppw-design.co.uk
T. 01706 822751 M. 07712 669482

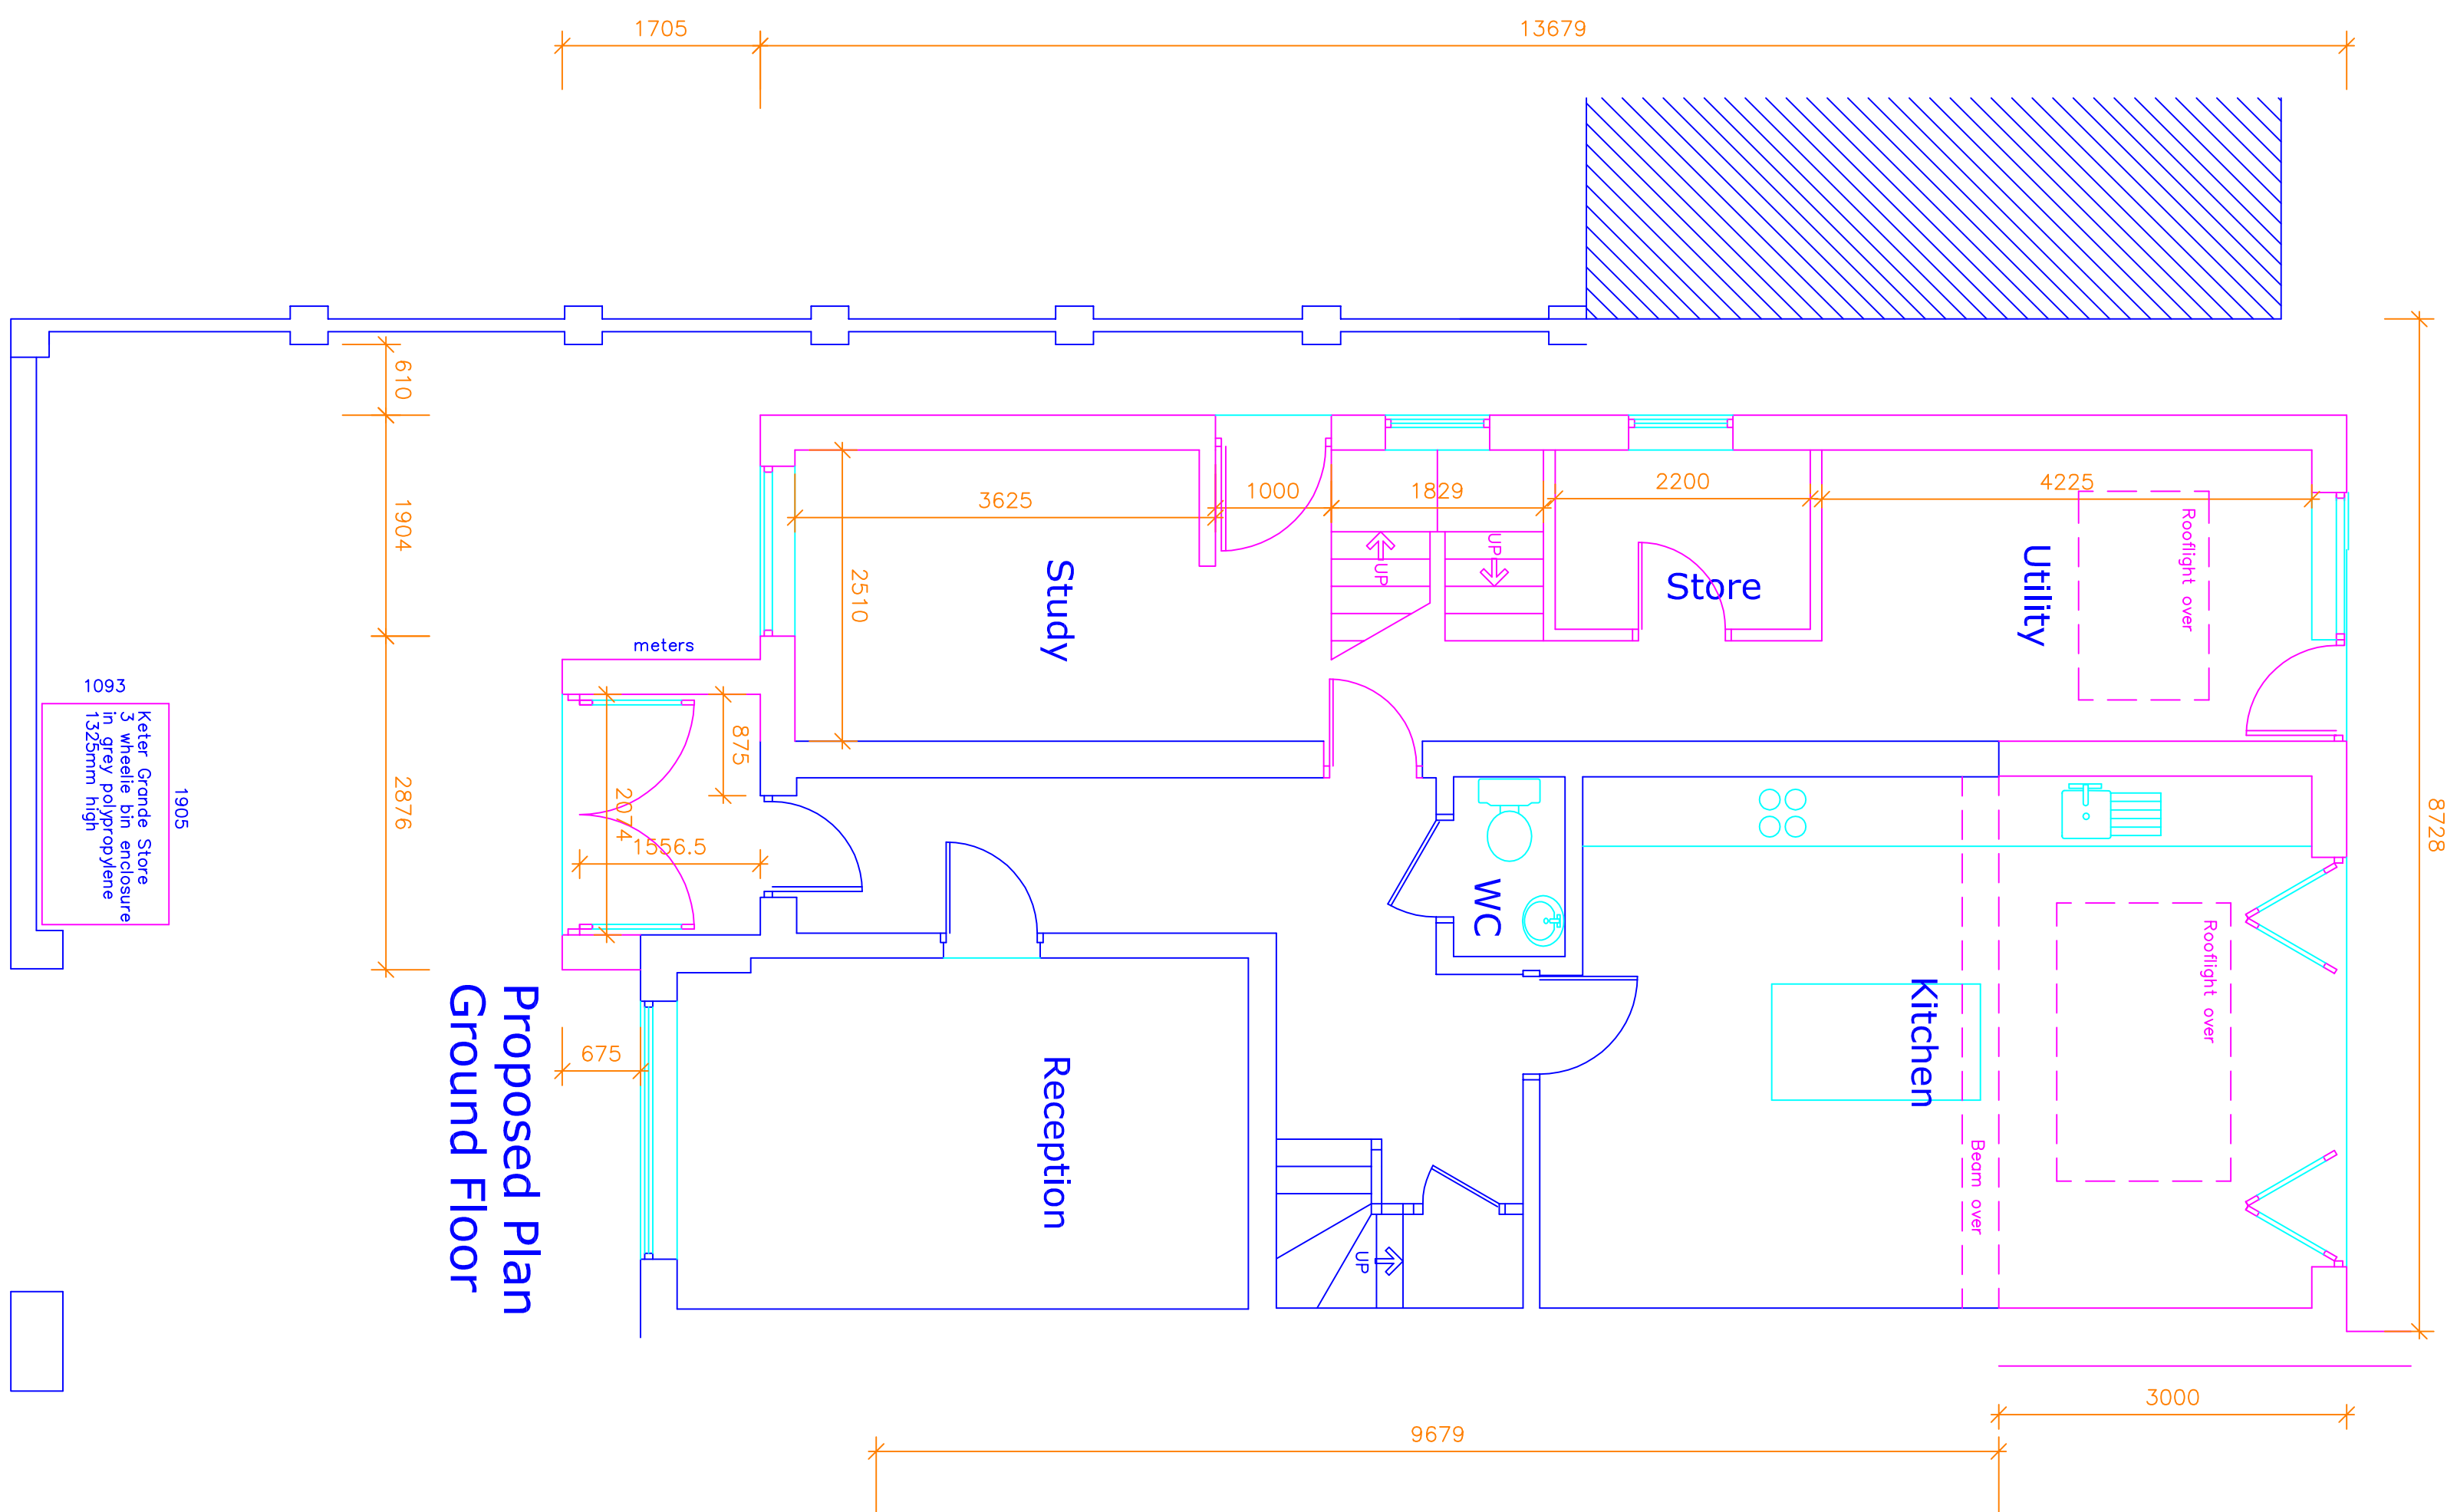