


35 Old Hall Lane M13 0TH

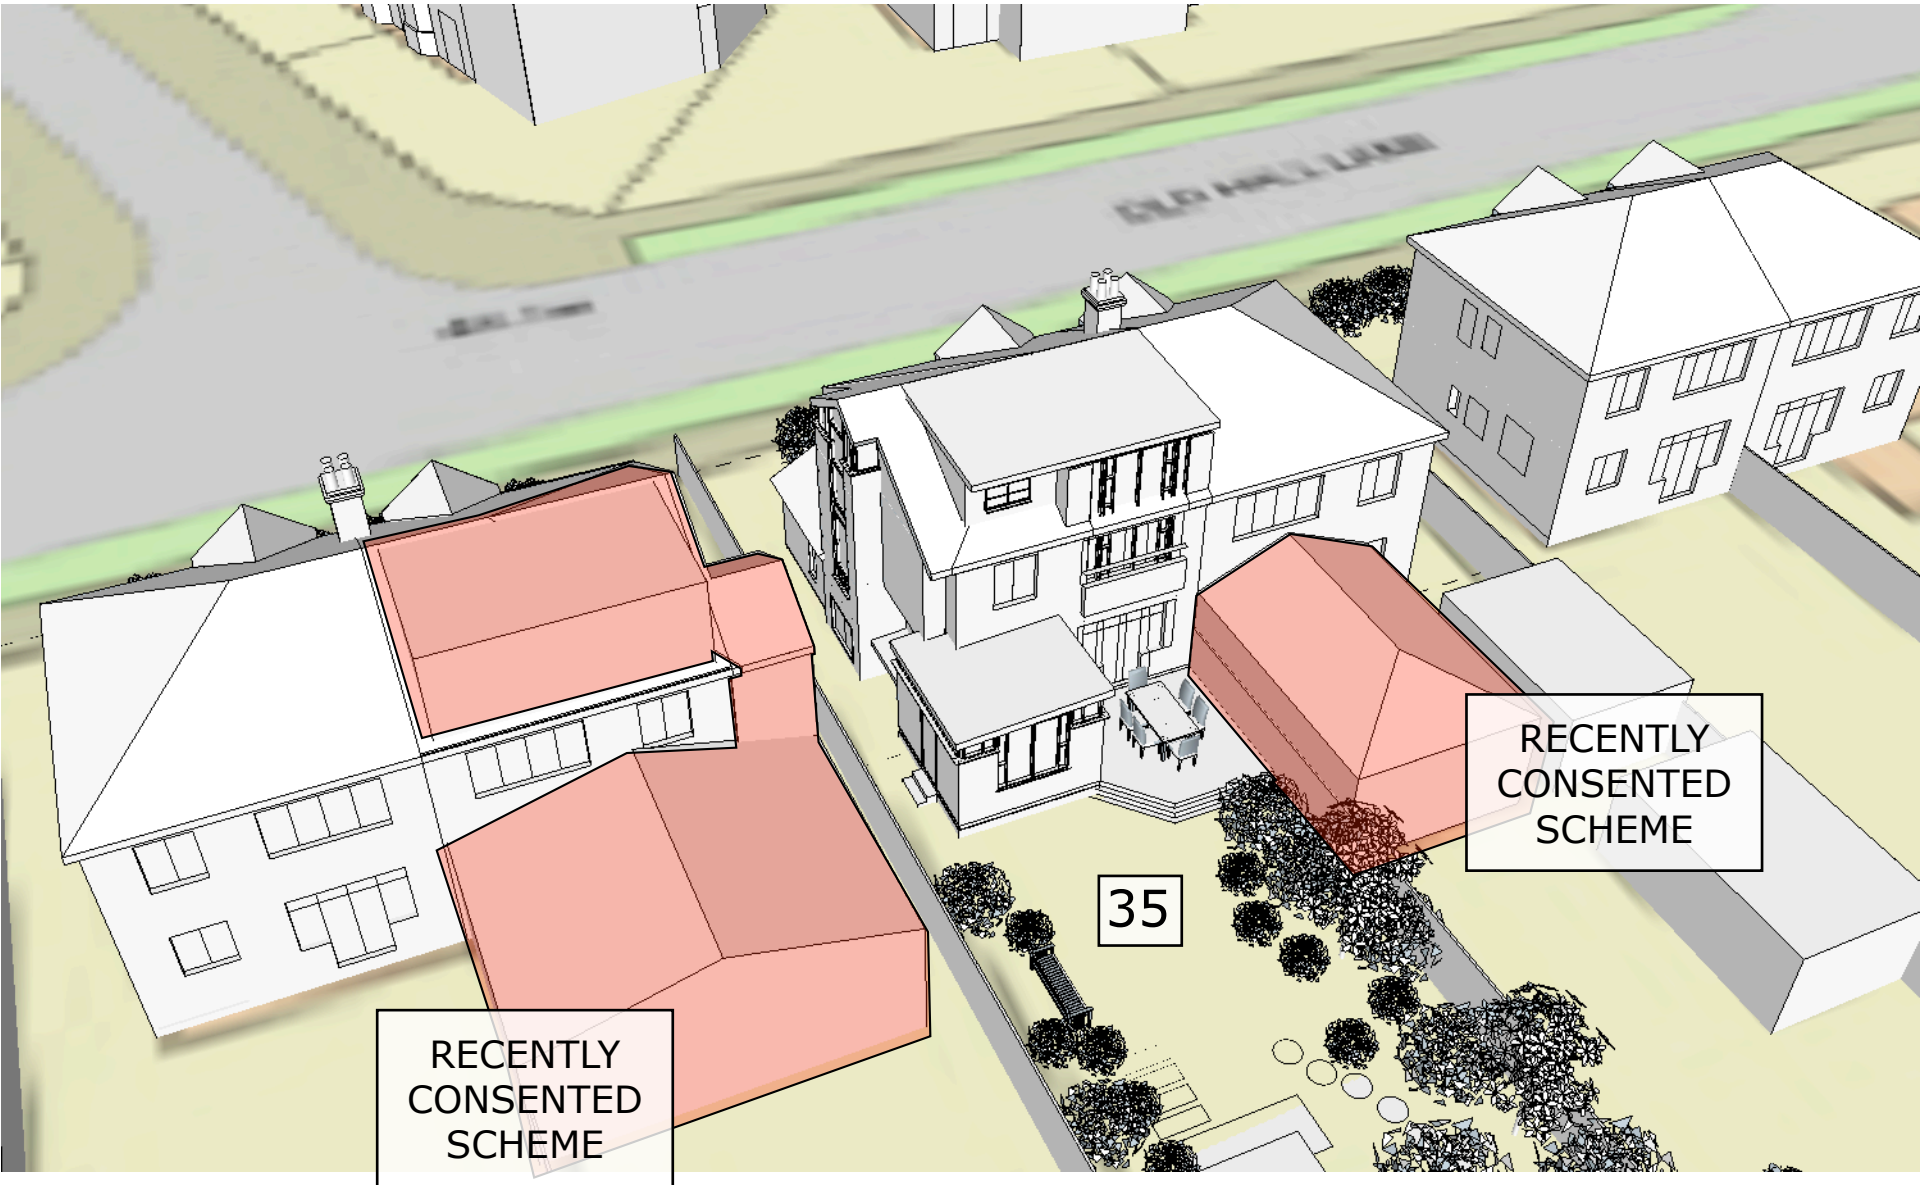

AERIAL VIEW FROM THE SE 01



AERIAL VIEW FROM THE SW 02

Landscape shown for illustrative purposes only

FOR PLANNING		
REV		DATE
-	FIRST ISSUE	26/06/21
A	FOR PLANNING	28/10/21

Peter McGurk Architect RIBA
MSQUARED

35 Old Hall Lane, Manchester M13

CONTEXT VIEWS