


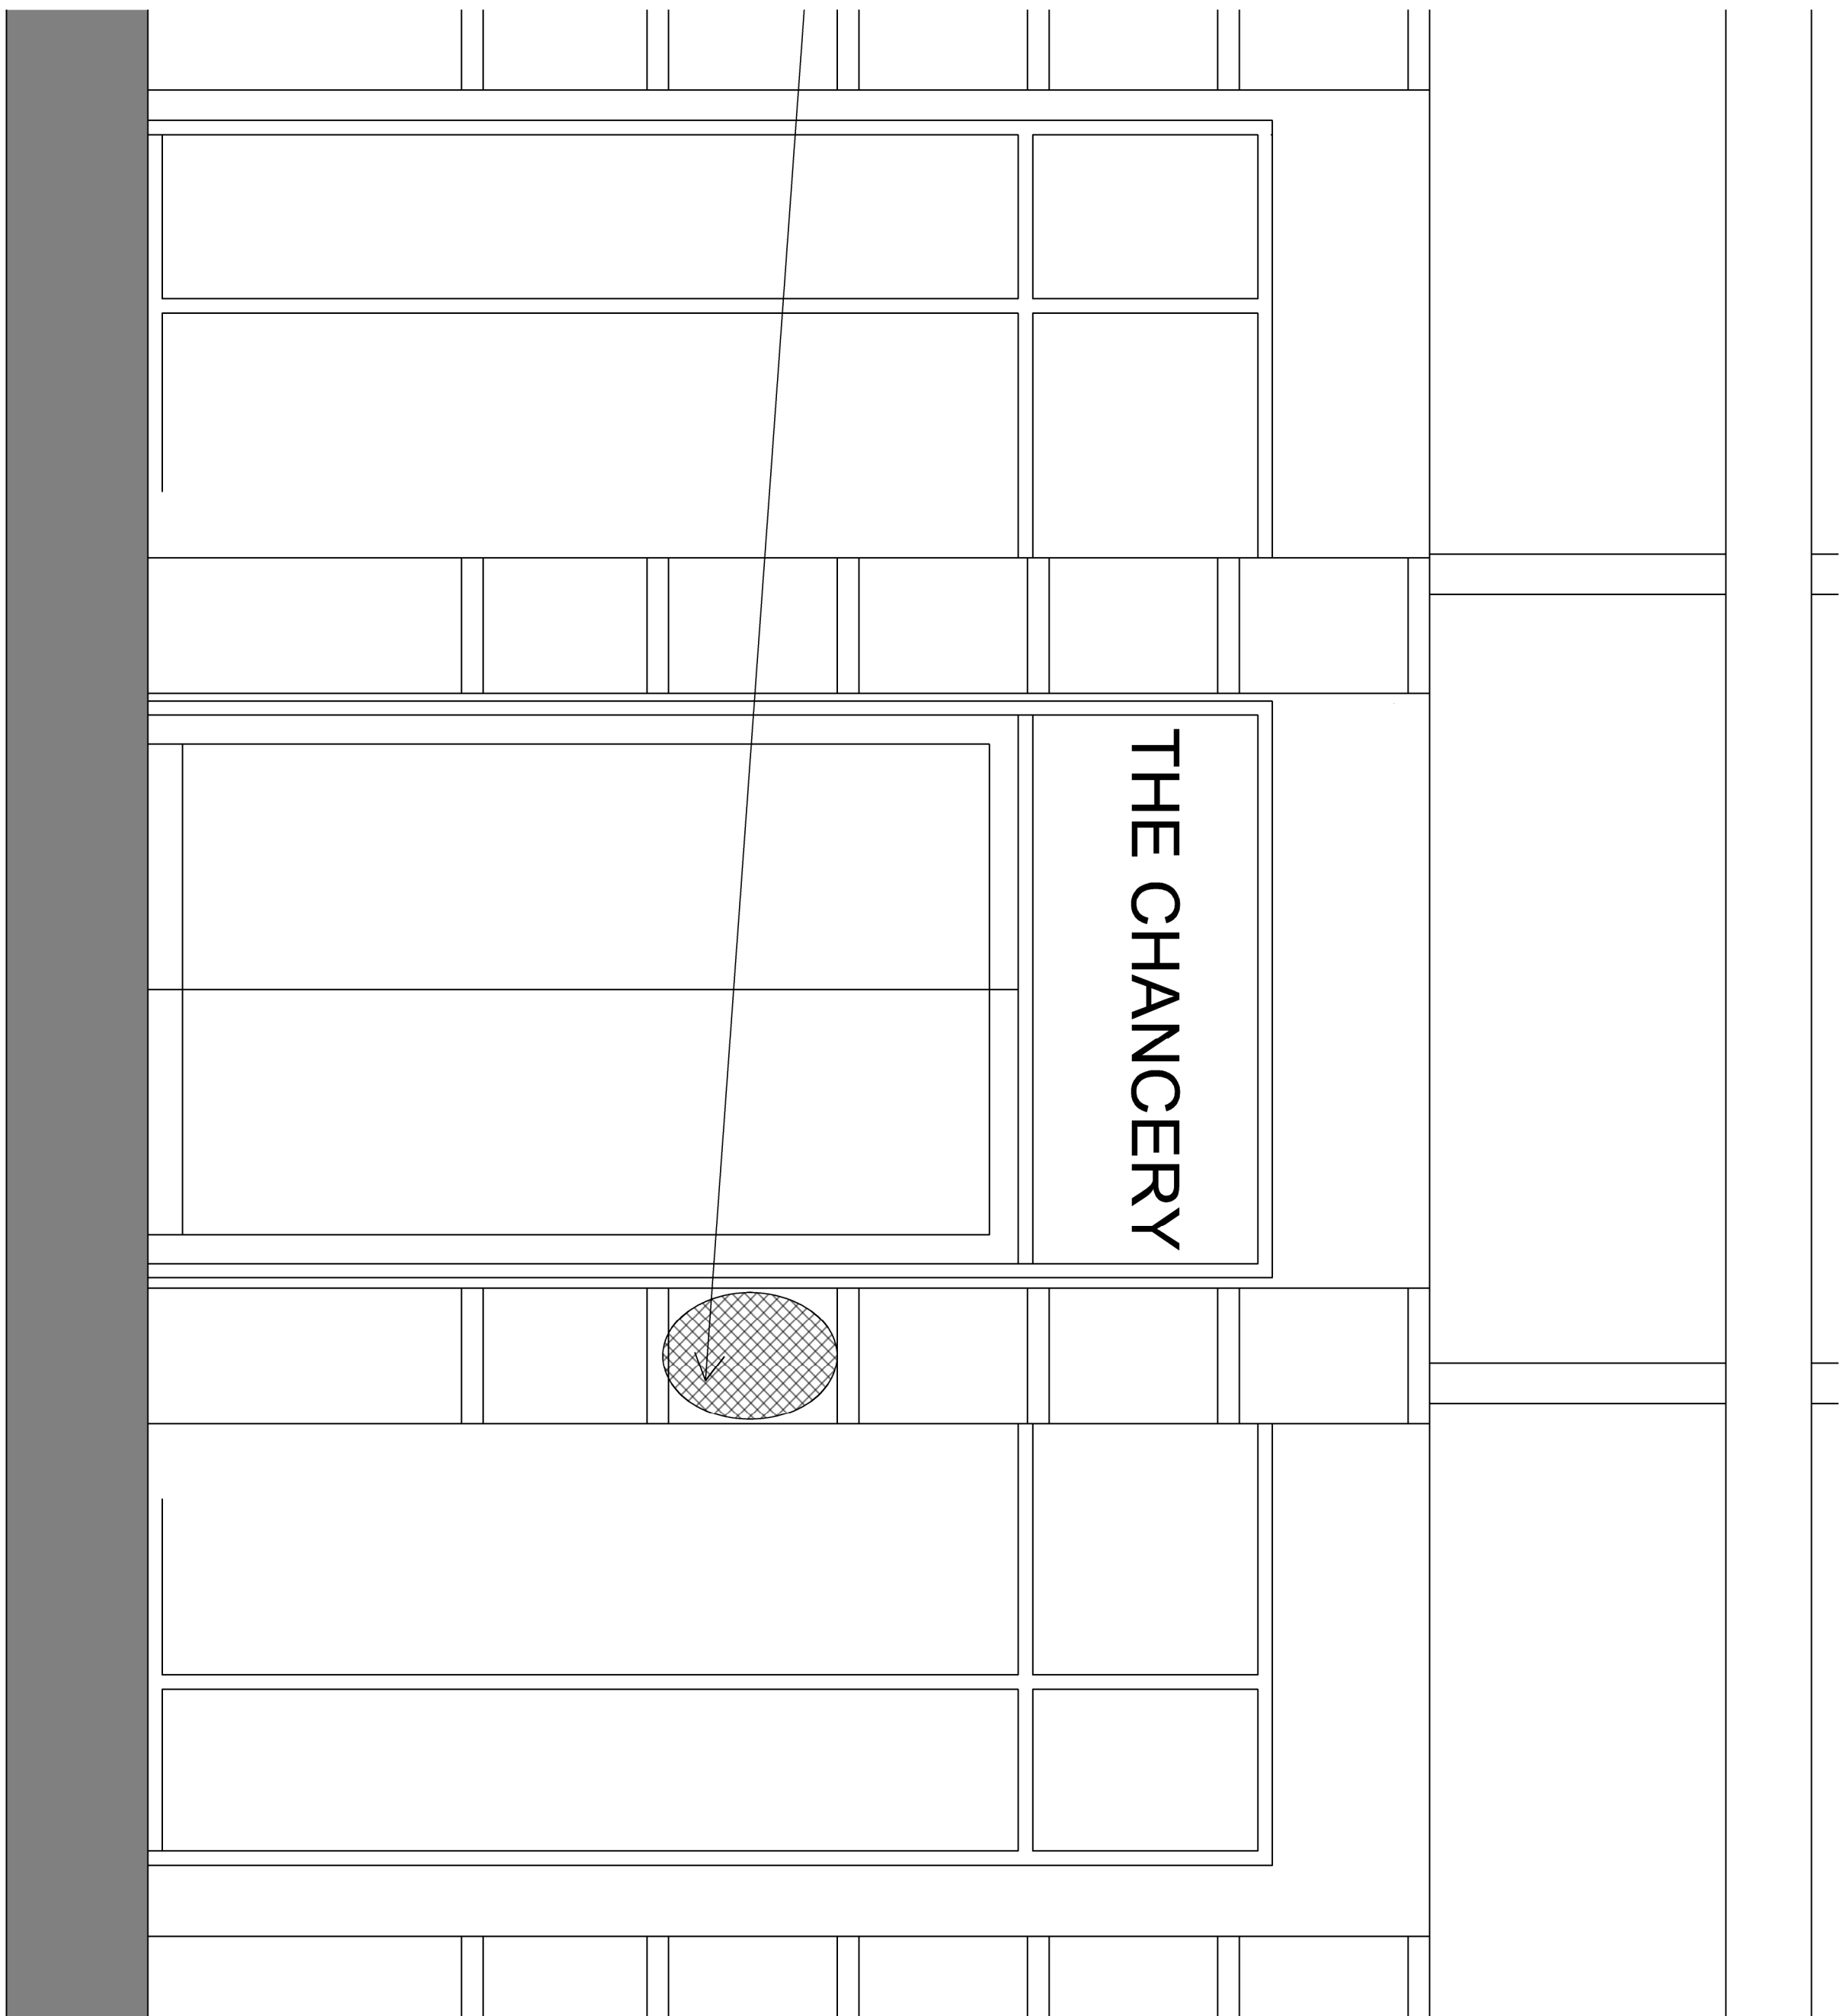


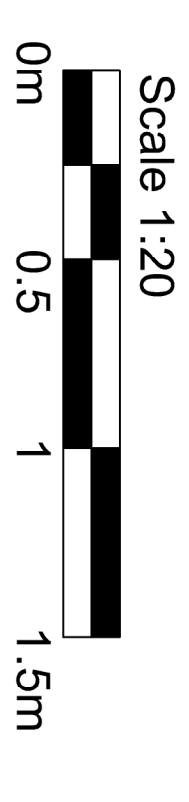

PROPOSED FRONT ELEVATION

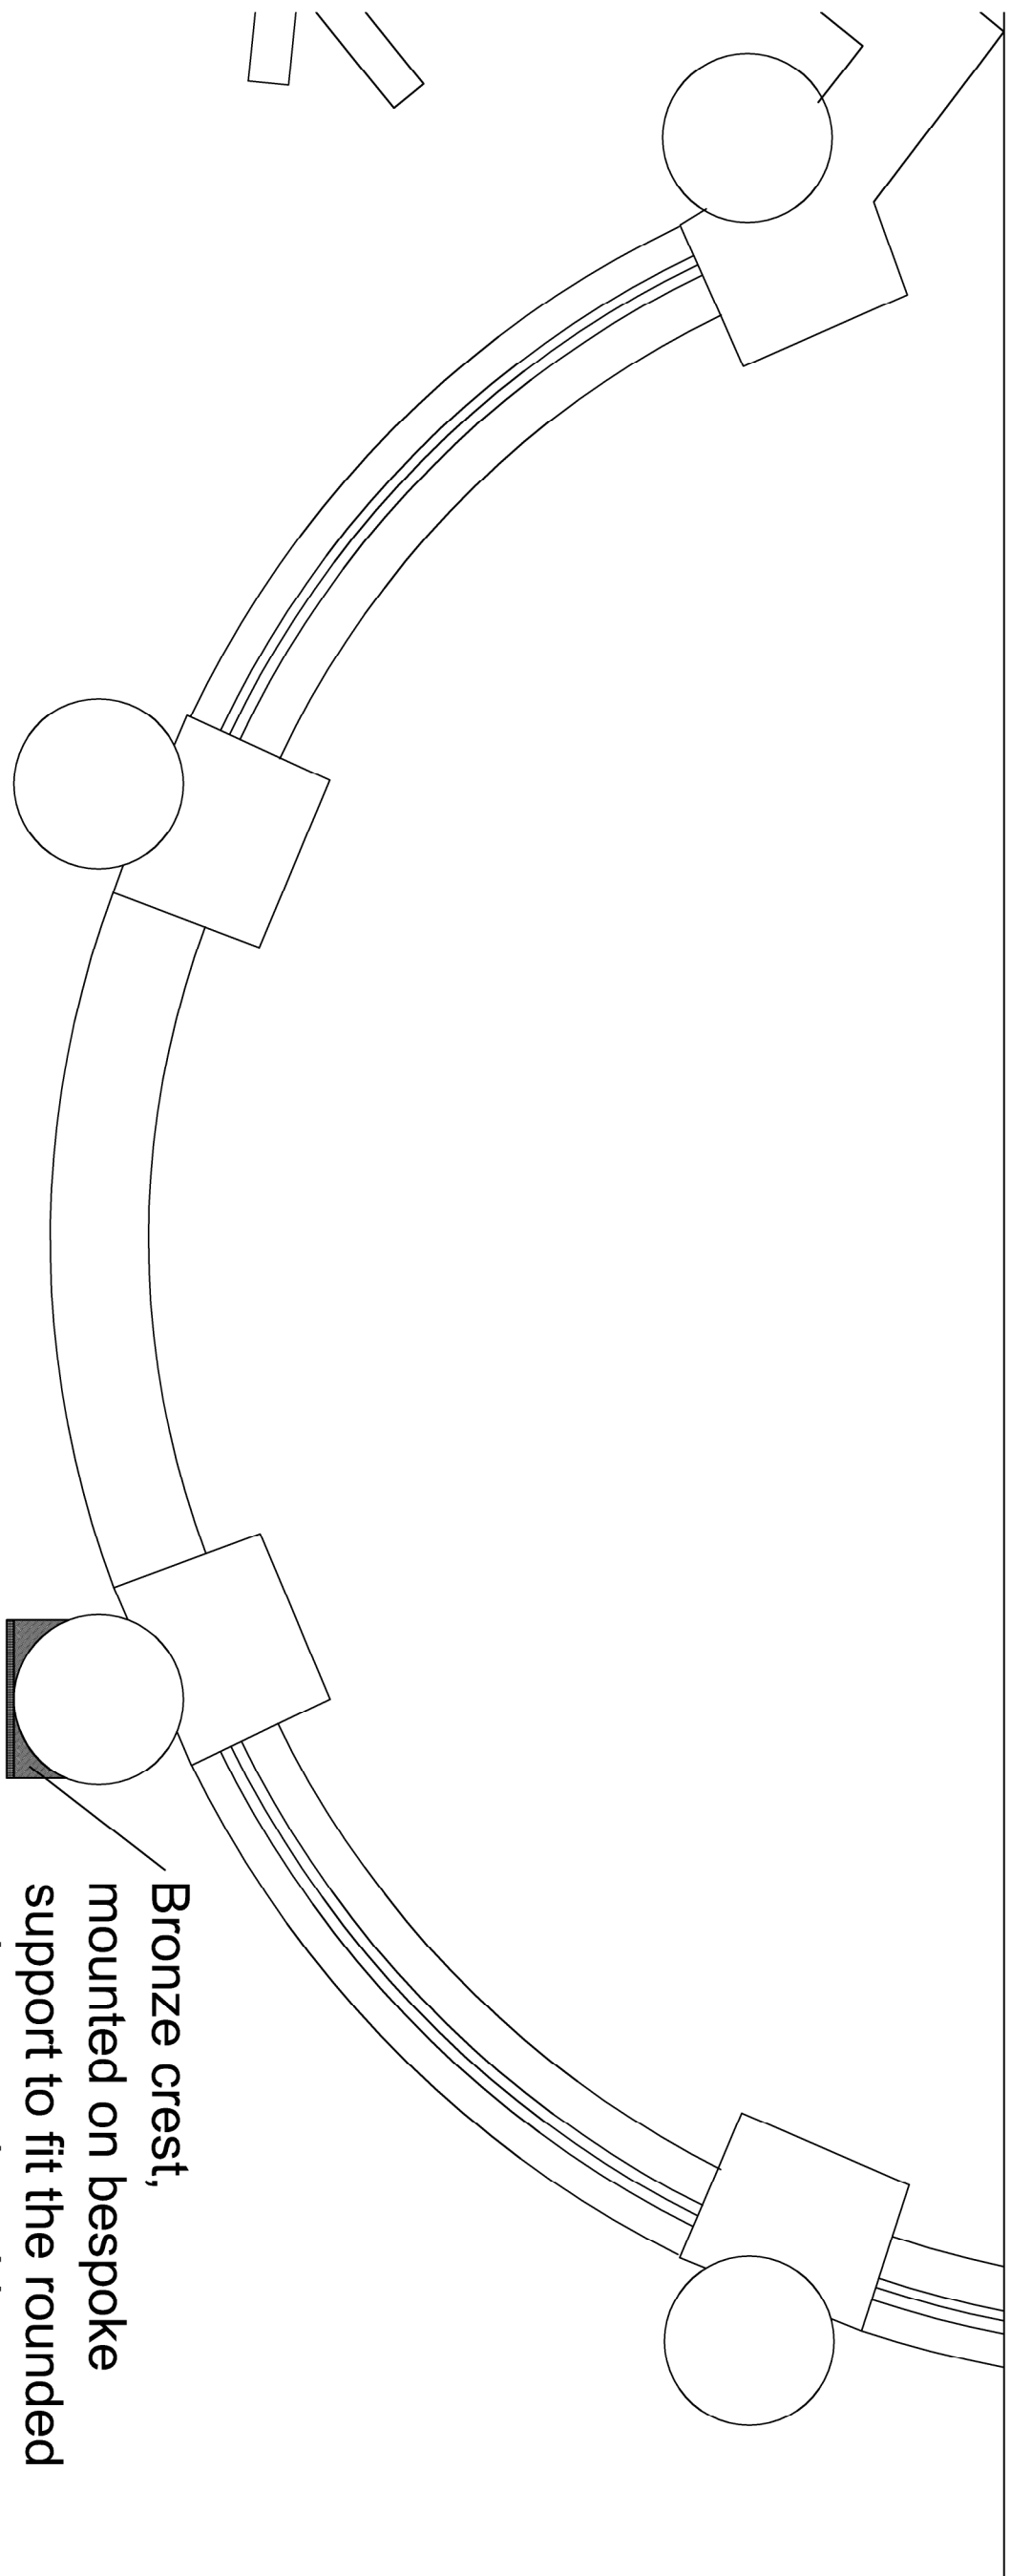

PROPOSED MAIN ENTRANCE PLAN

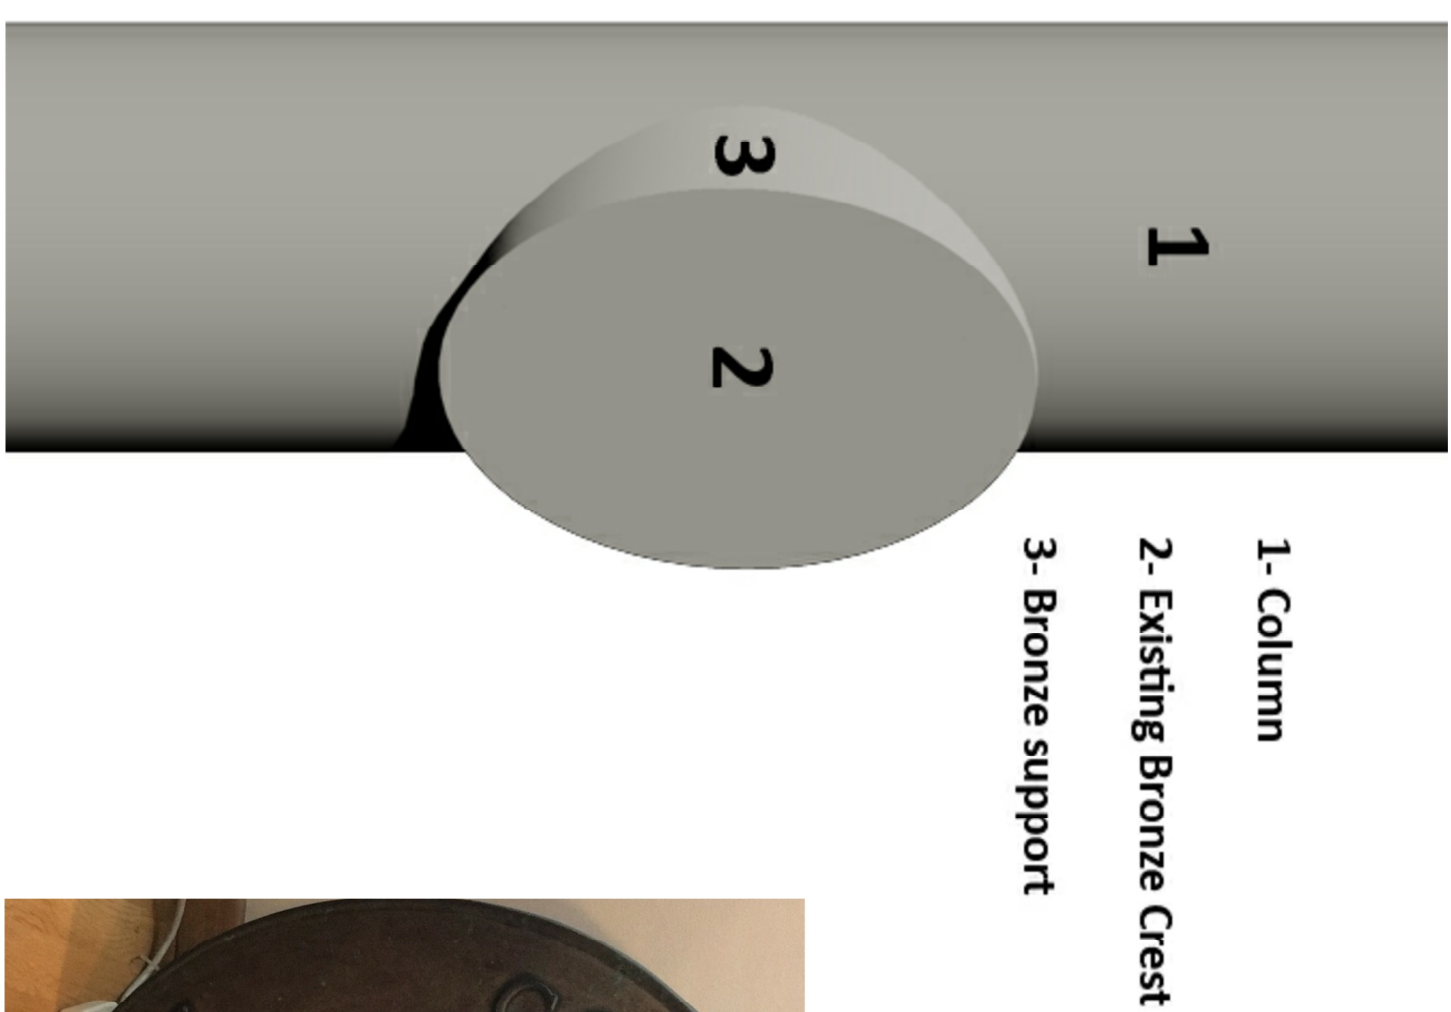

**BRONZE CREST
(BEFORE RESTORATION)**